

Notes


All dimensions and levels on site are to be checked prior to commencement of work.

This drawing is the copyright of Paul Edwards Architecture


SCALE 0 1 2 3 4 5 6 8 10




FRONT ELEVATION

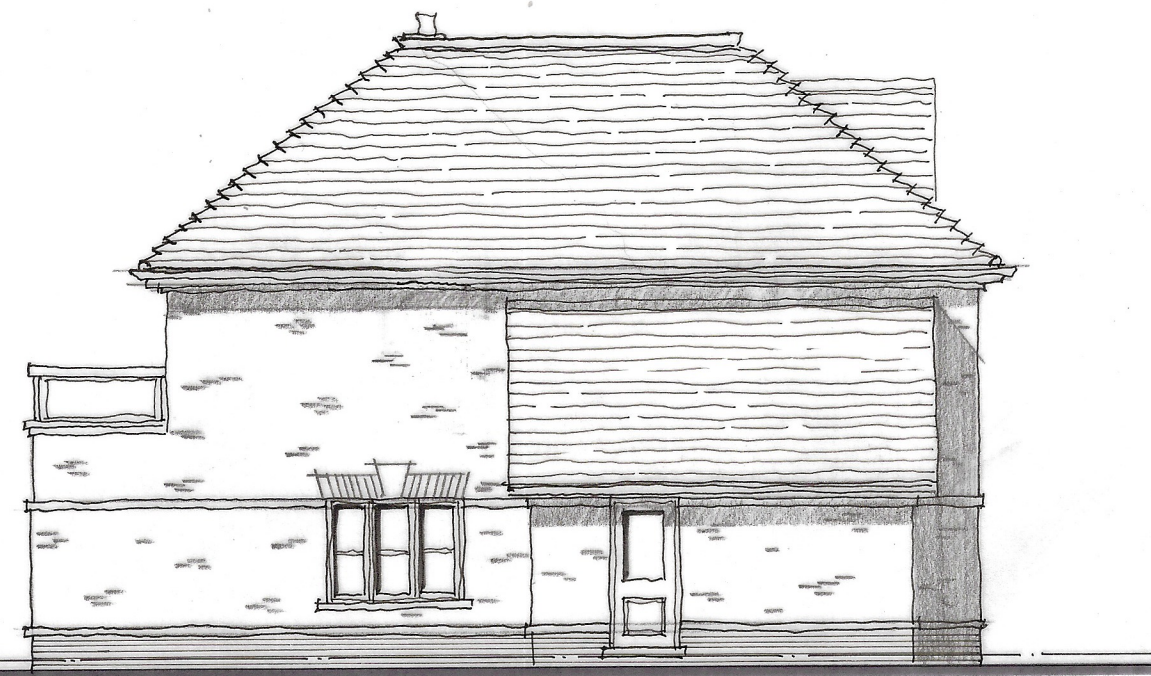


SIDE ELEVATION

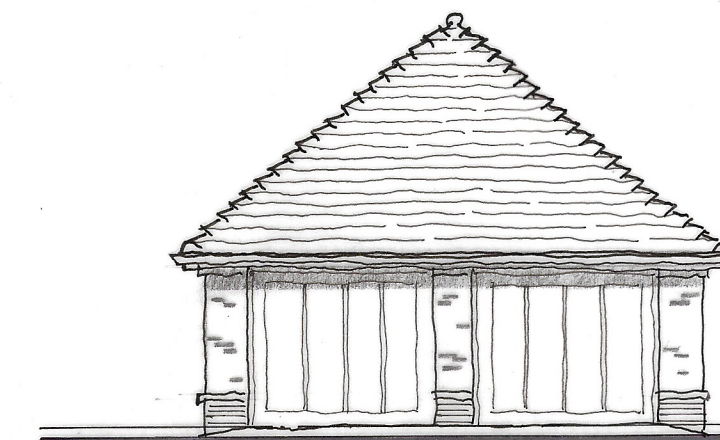


FRONT

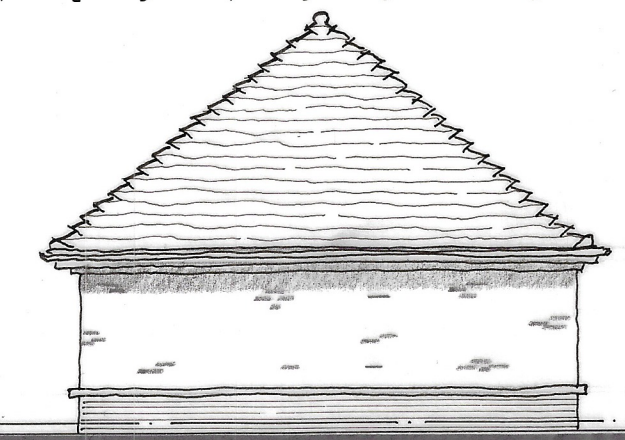

SIDE

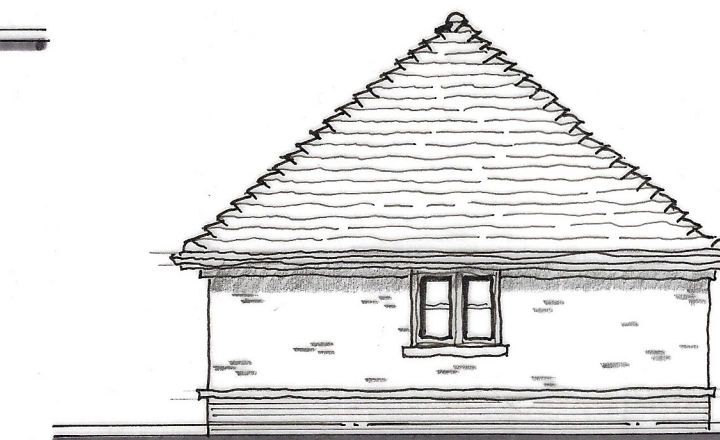

REAR

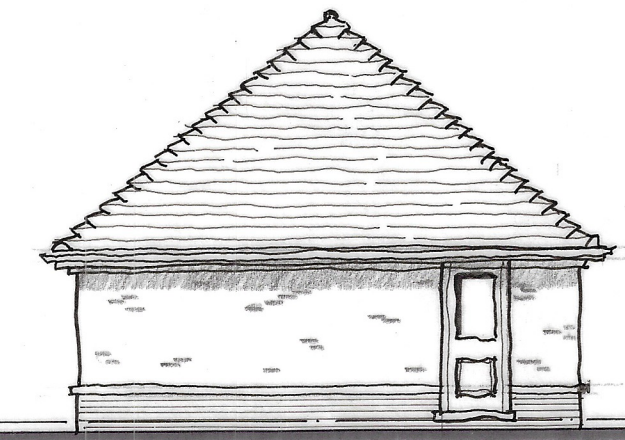


SIDE



REAR ELEVATION



SIDE ELEVATION

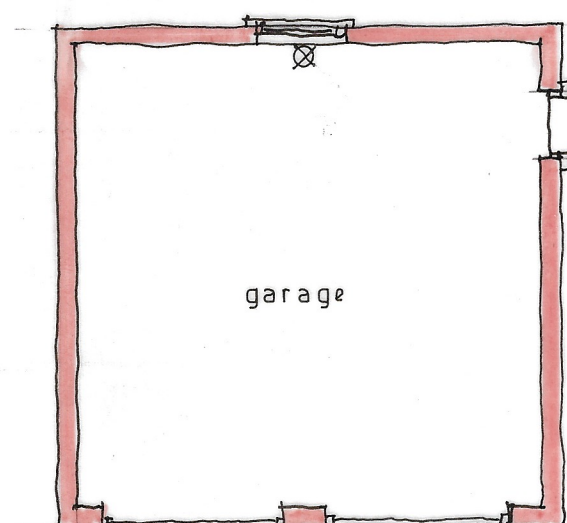

PLAN

MATERIALS

ROOF : PLAIN CLAY TILES.


WALLS : RED MULTI STOCK FACE BRICKWORK WITH CONTRASTING FACE BRICK PLINTH STRING COURSES AND FLAT ARCH LINTELS.

WINDOWS : WHITE UPVC COTTAGE STYLE.


DOORS : WHITE UPVC FASCIA SOFFIT AND BARGEBOARDS.

☒ ELECTRIC VEHICLE CHARGING POINT

B : FIRST FLOOR WINDOWS IN SIDE ELEVATION 10:2:26 DIMENSIONS AND WINDOWS TO UTILITY FRONT ELEVATION, REAR WINDOWS UTILITY ENLARGED.
A : ELECTRIC VEHICLE CHARGING POINT 6.08.22 STABLE

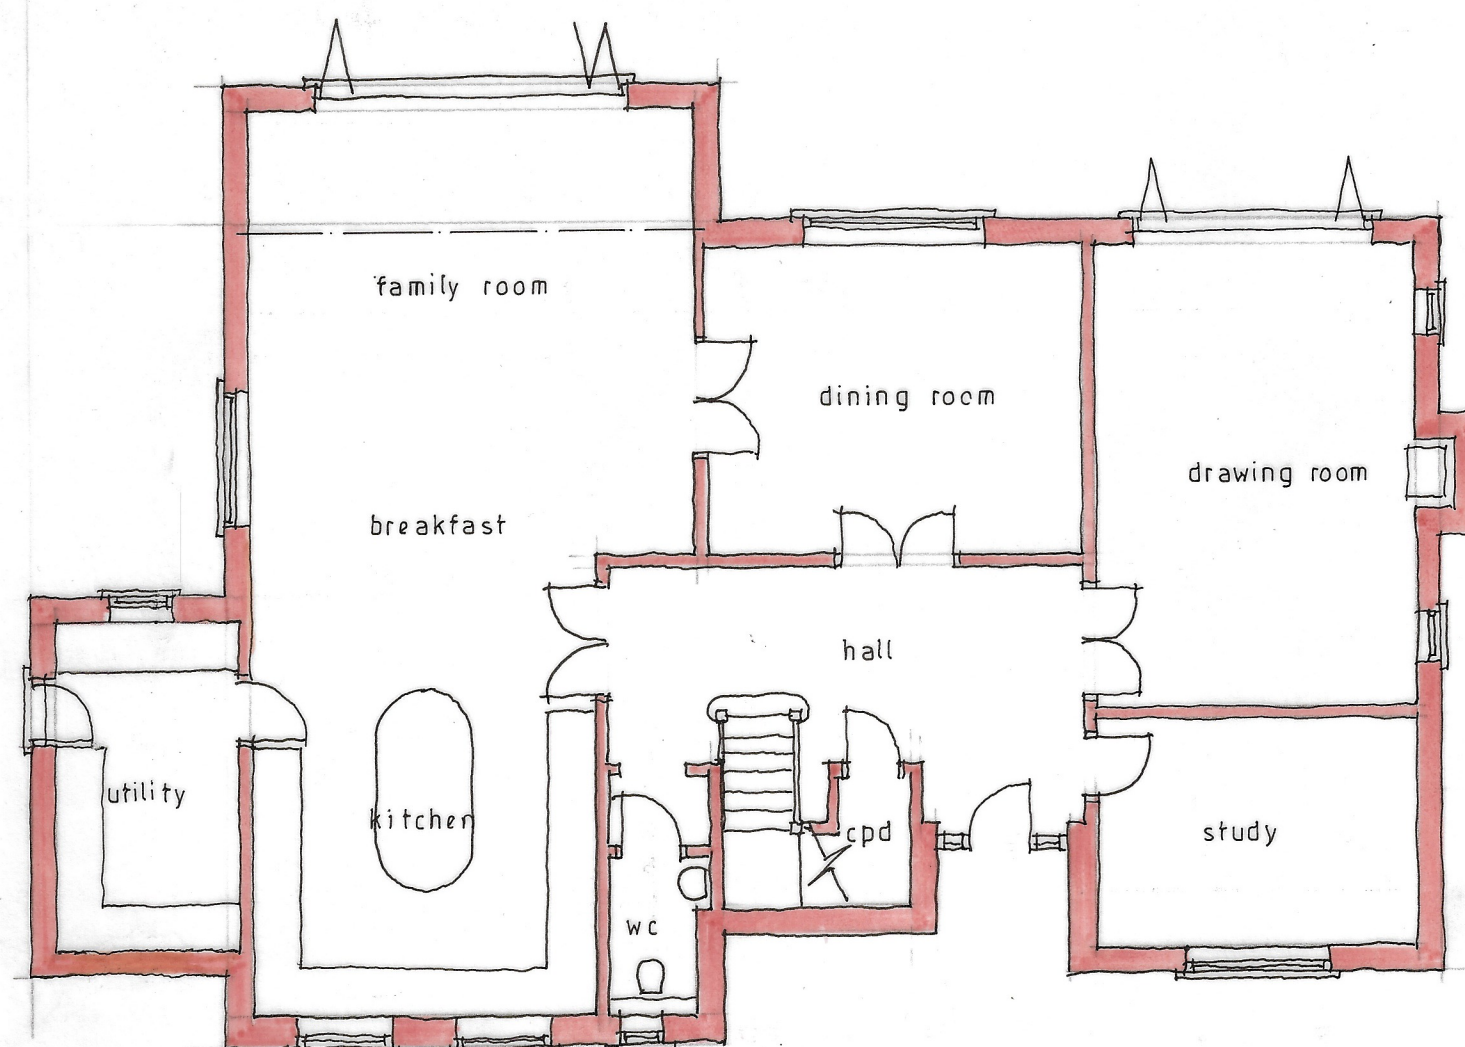

GROUND FLOOR

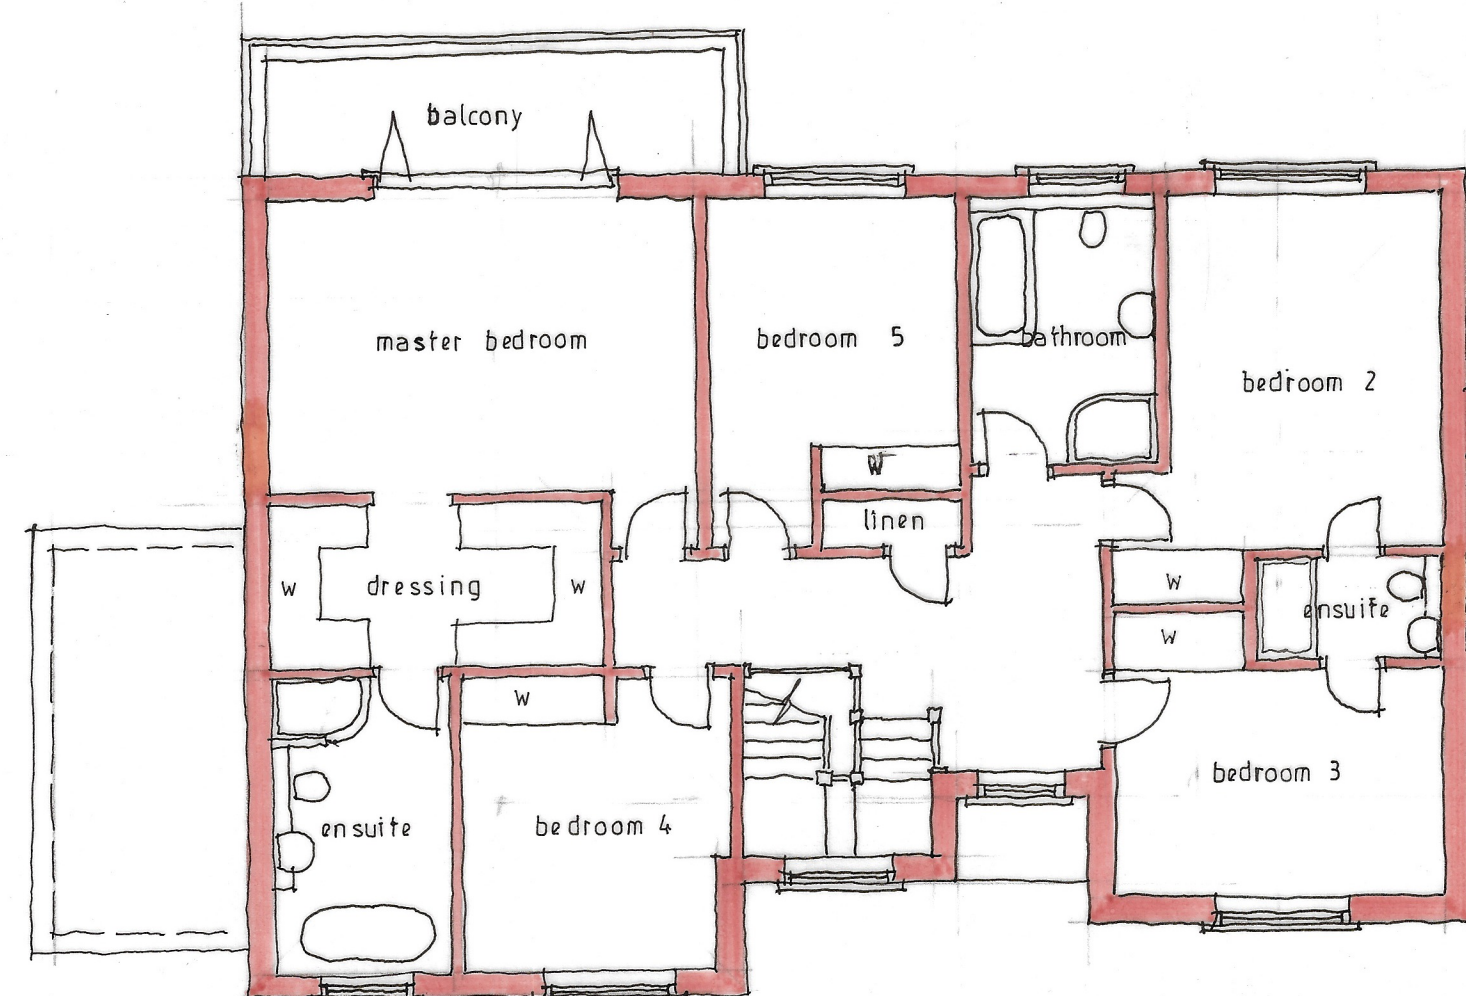

FIRST FLOOR

Project
Detached houses
Paddock Farm
Nine Mile Ride
FINCHAMPSTEAD
Berks

Client
Barkham Homes Ltd

Drawing
PLANS and ELEVATIONS
PLOT 1

Scale
1:100 at A2
Date
July 2022



Paul Edwards Architecture

12 Sandy Lane, Barkham, Wokingham, Berks RG41 4DB
Tel: 01189772925 Mob: 07831837415 E-mail: paul@pauledwardsarchitecture.co.uk

Job 2627 Dwg. 01B