


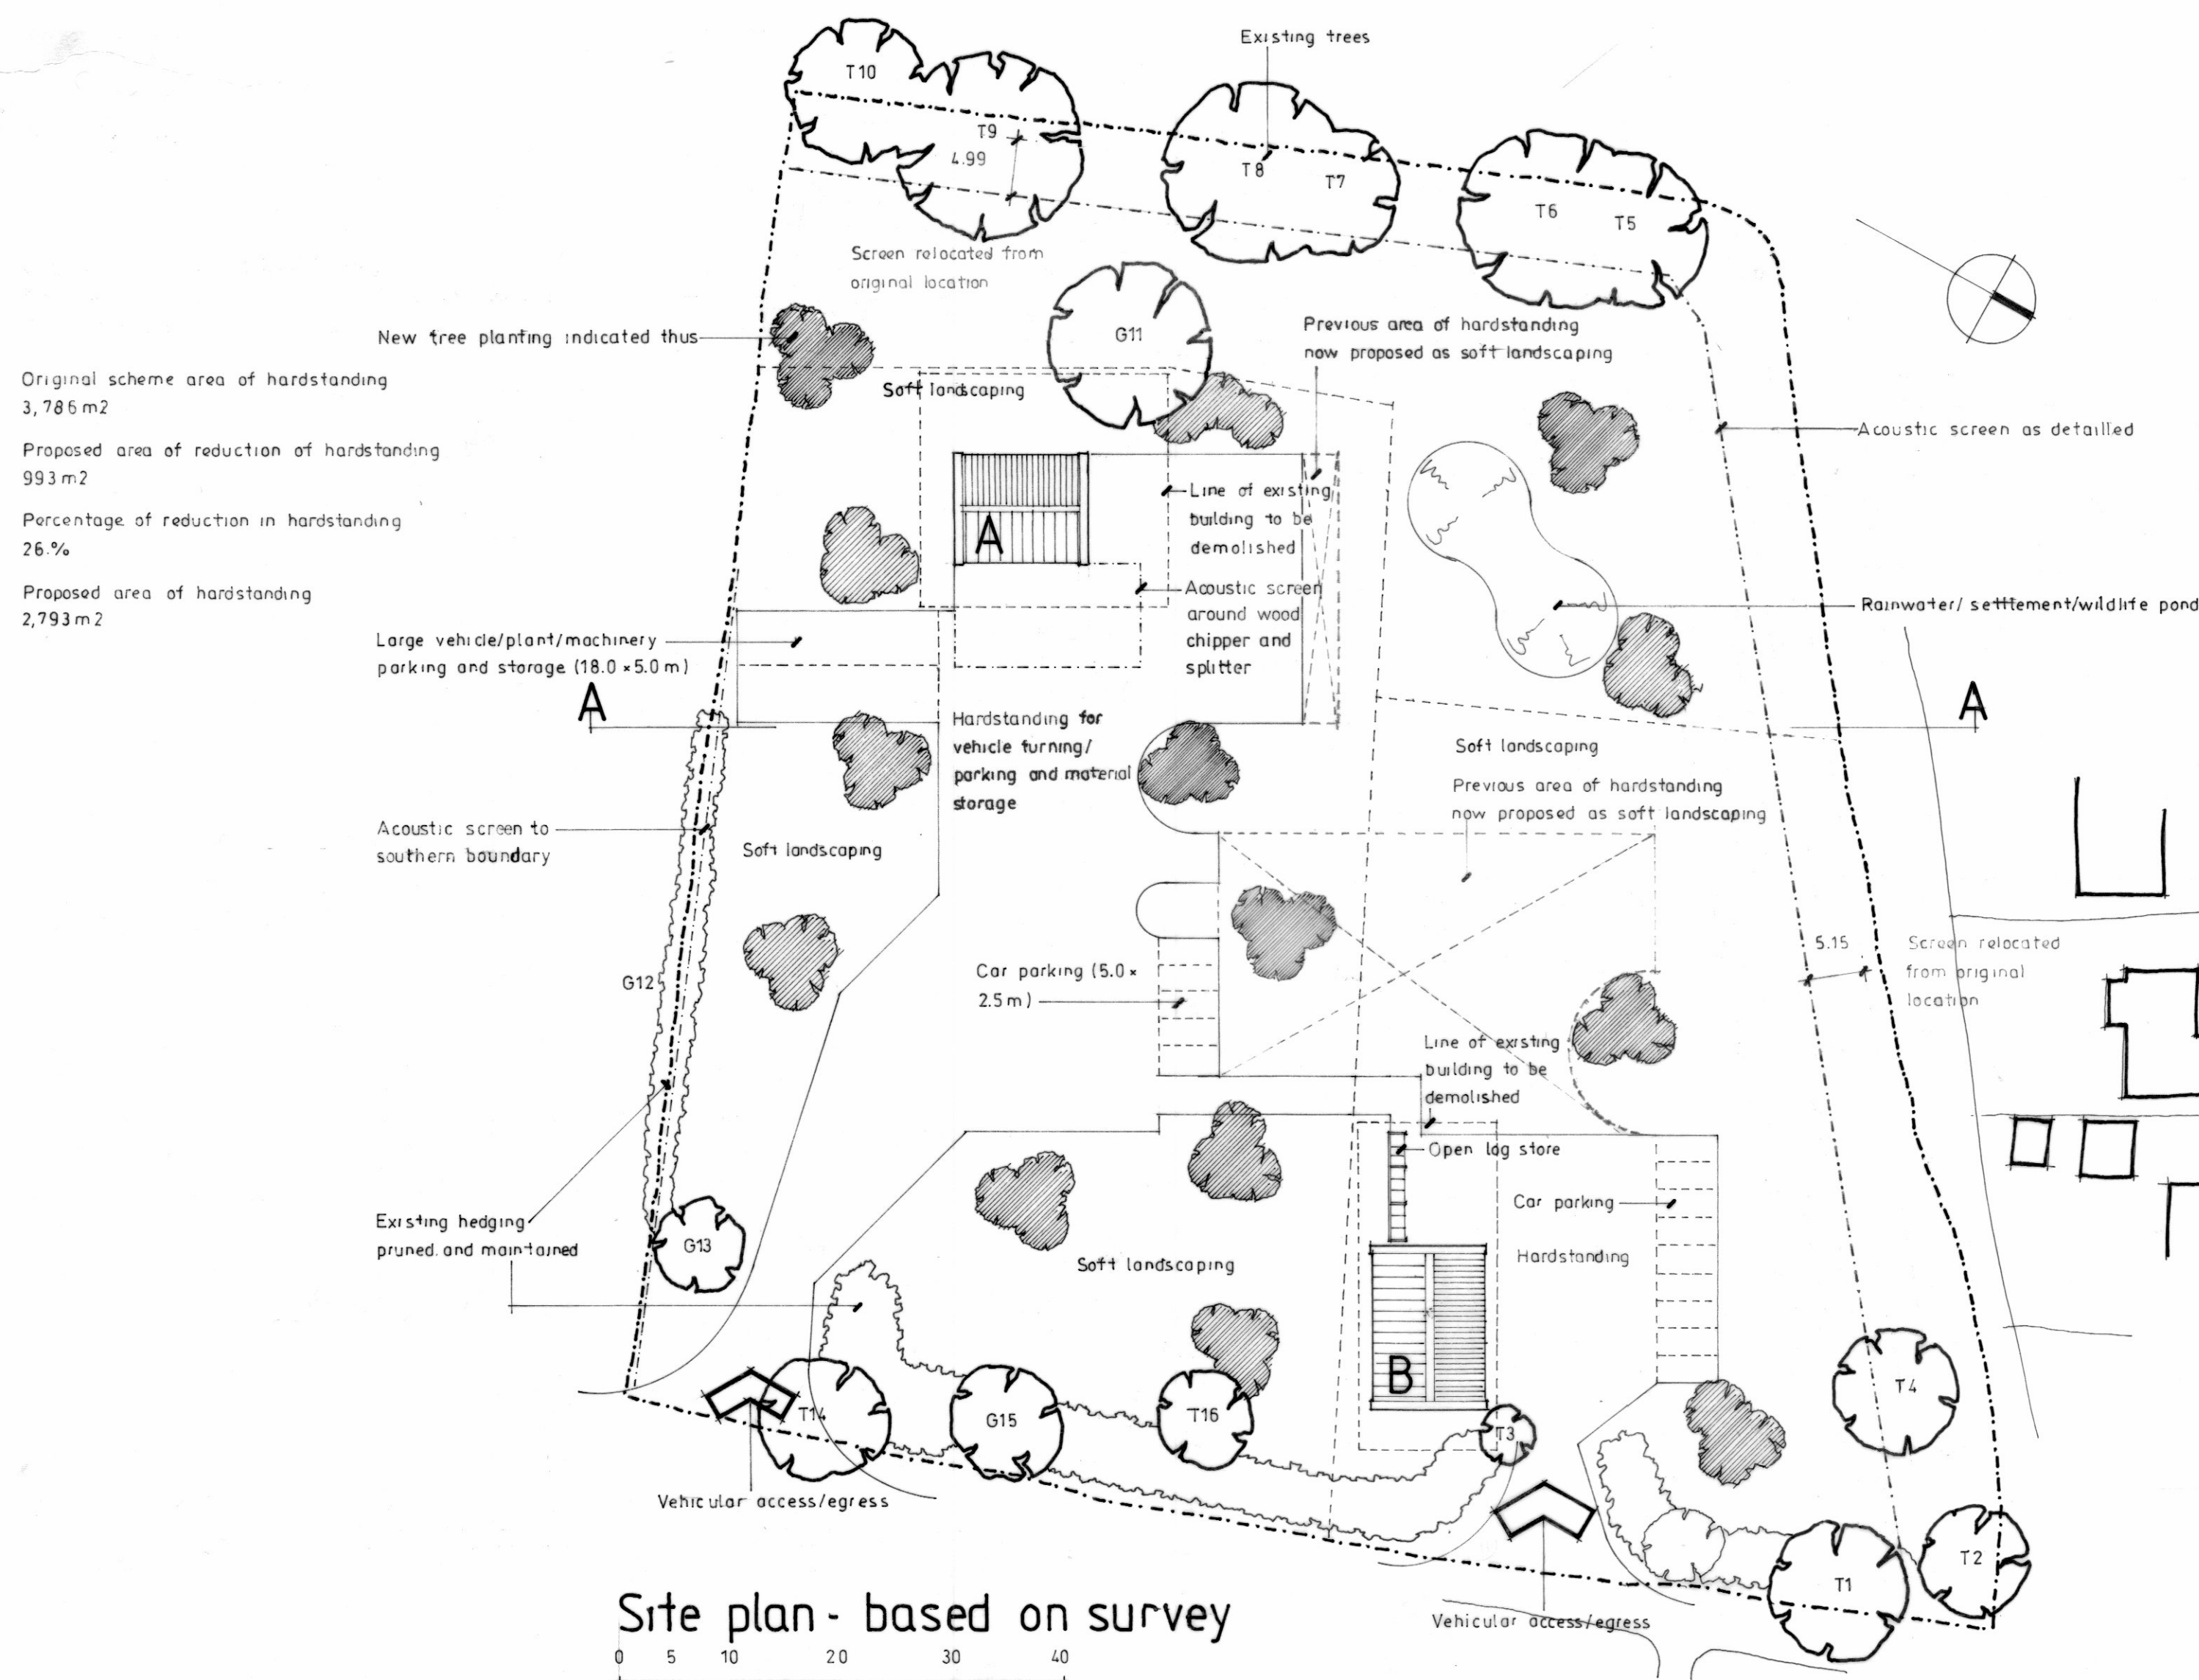


Volumes

Unit A - 426 m³





Unit B - 532.5 m³

Total - 958.5 m³

Gross loss in volume 1,440.4 m³





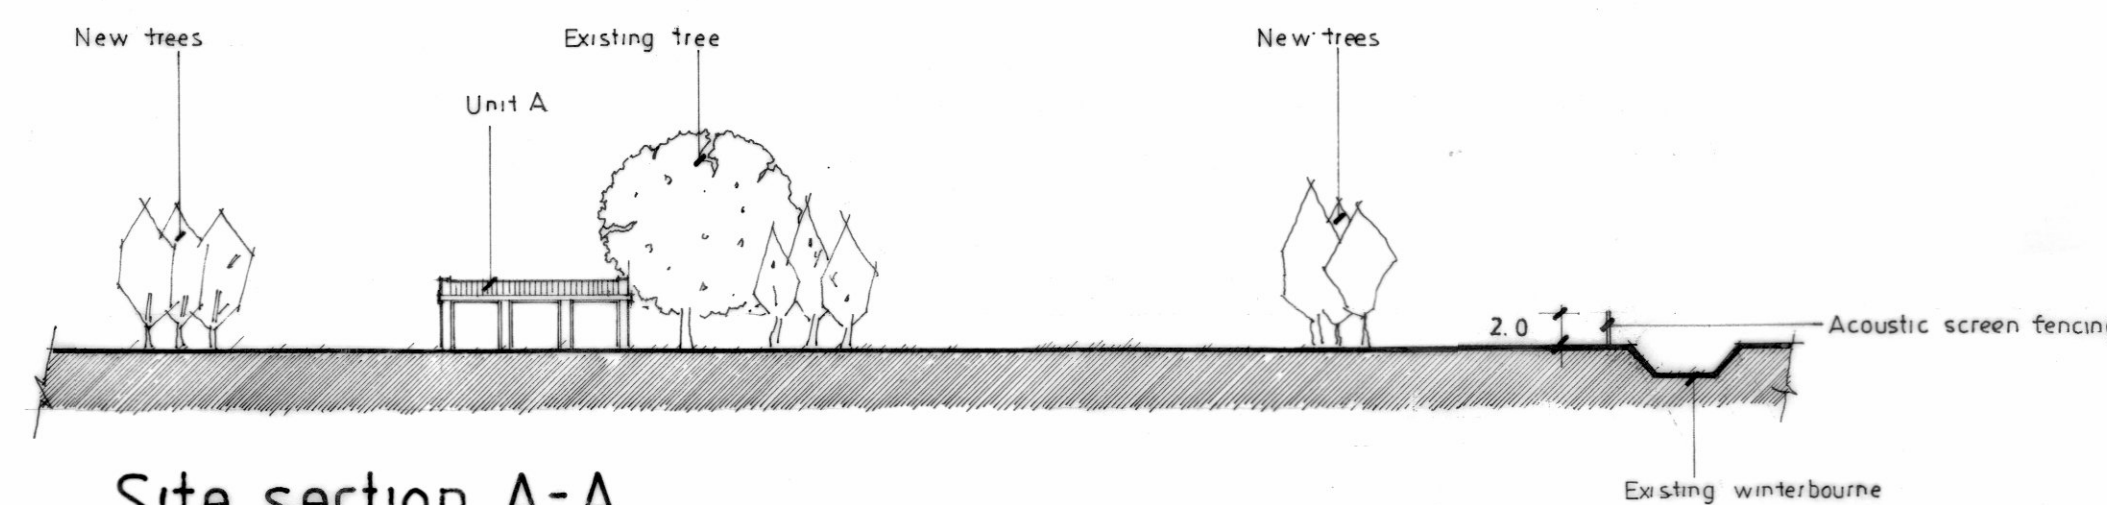


UNIT A

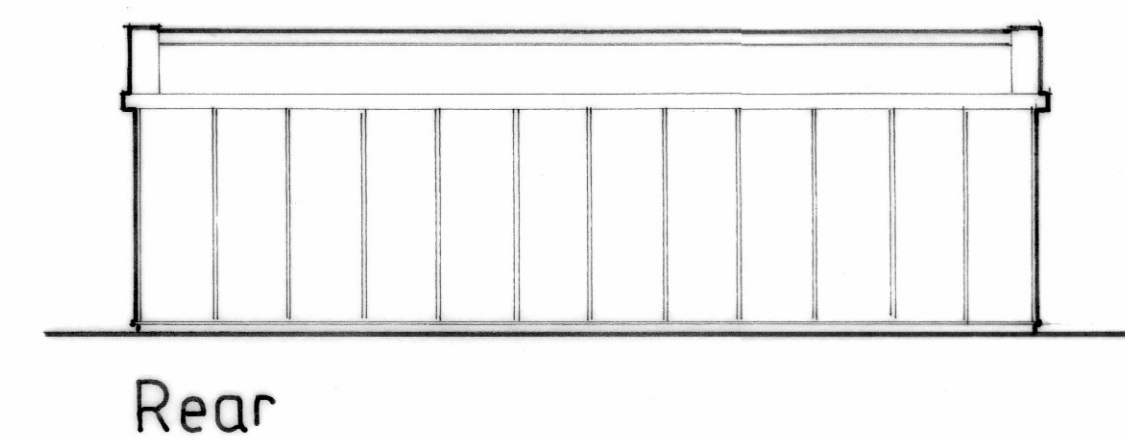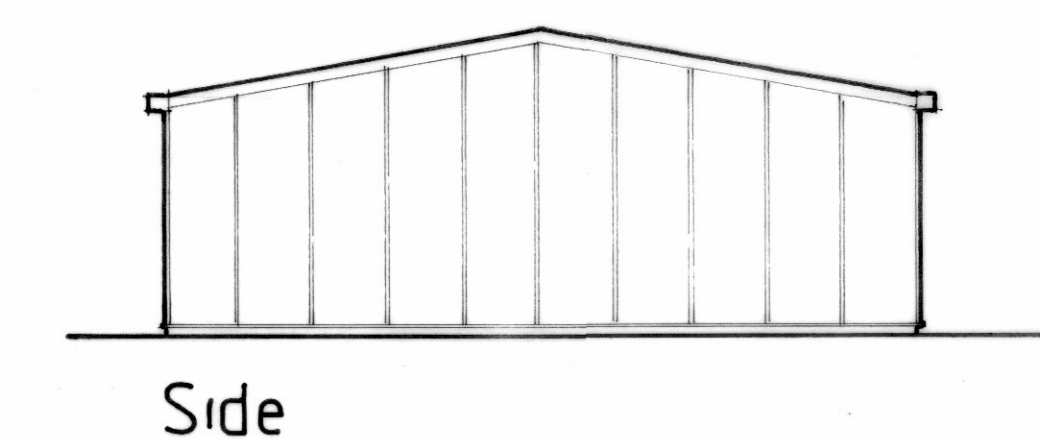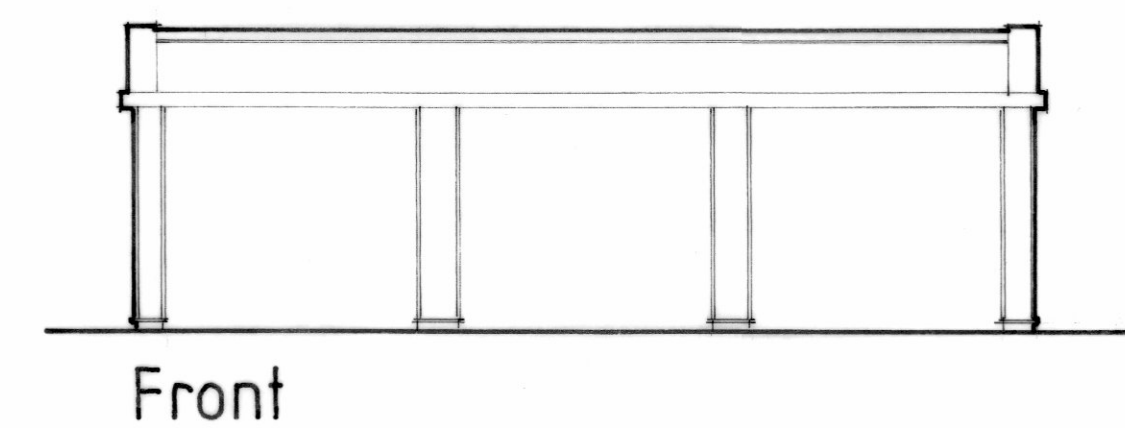
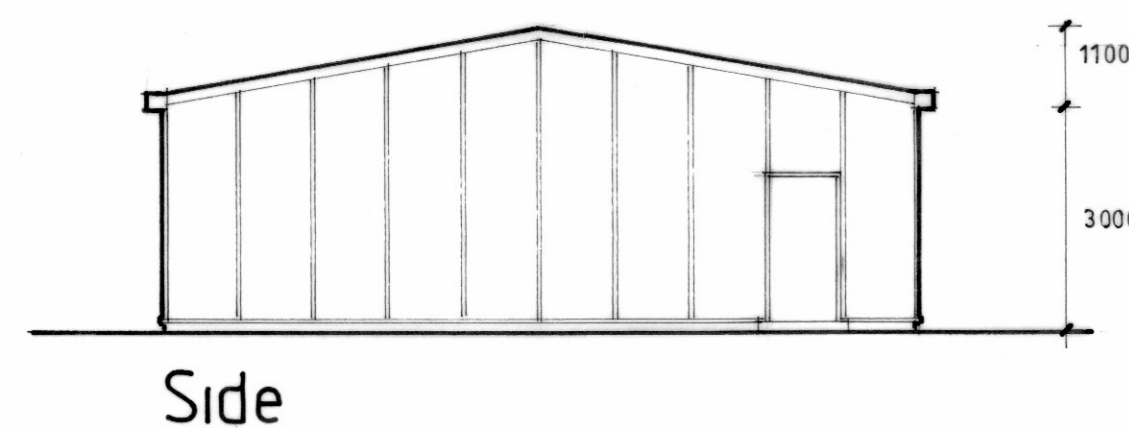


Profile steel sheet roof
 Profile steel cladding

LOG STORE

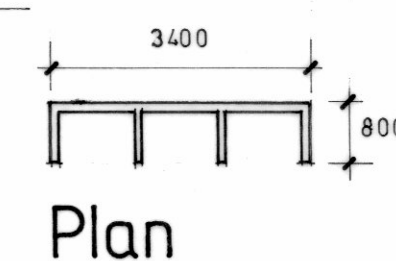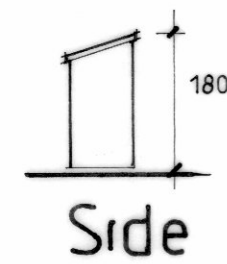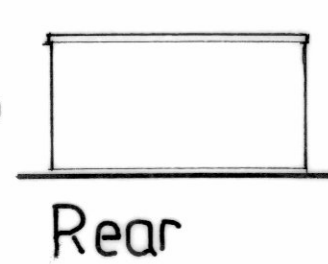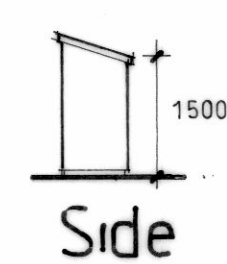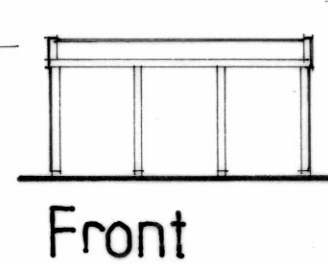

ACOUSTIC SCREEN Elevation

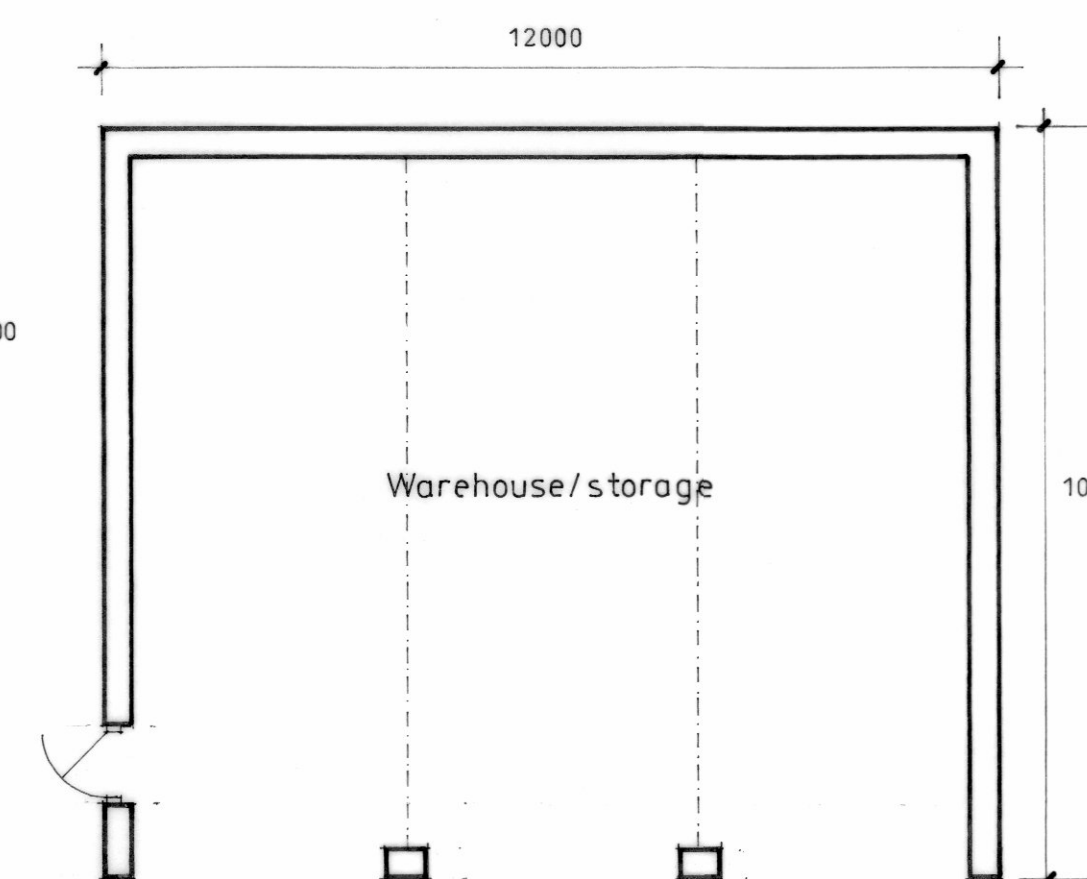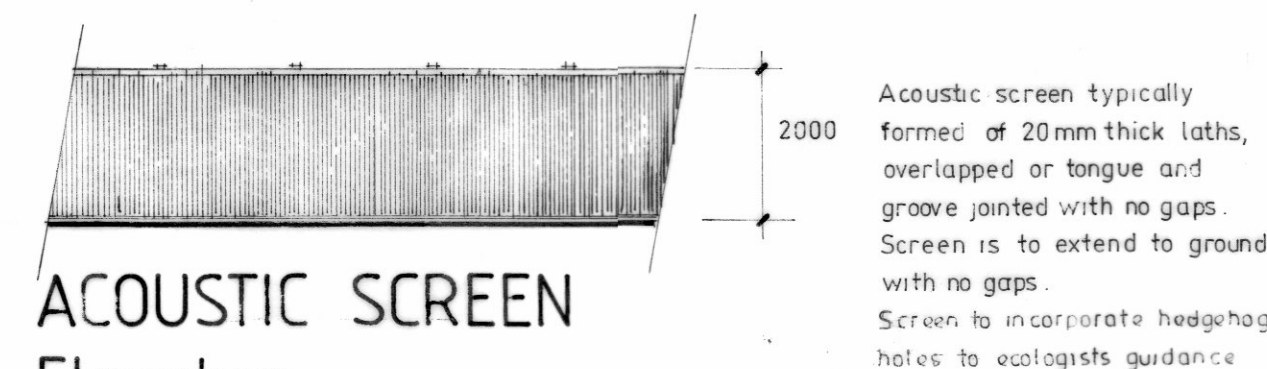

- D July 3 Volumes added
- C March 17 Acoustic screen relocated
- B January 15 Hardstanding area reduced by 26%, bund removed from west/north boundary - acoustic screen indicated to west/north boundary
- A April Bund adjusted so no impingement on existing n.p.a. of trees. Acoustic screen indicated and detailed. Landscaping reduced to bund.

project Change of use/redevelopment
 location Robin Lodge Nursery, Part Lane, Swallowfield
 drawing Revised proposal (1 of 2)
 drawing no. 979 / 10 X B D
 scale 1 : 100 1 : 500
 date November 2022

Architectural Design, Planning and Project Build.
 with
Ex - Army Builders Ltd
 Trained by the Best

Yateley: 01252 308288
 Reading: 01189 639904
 Guildford: 01483 299346
 Email: enquiries@ex-armybuilders.co.uk