


NINE MILE RIDE

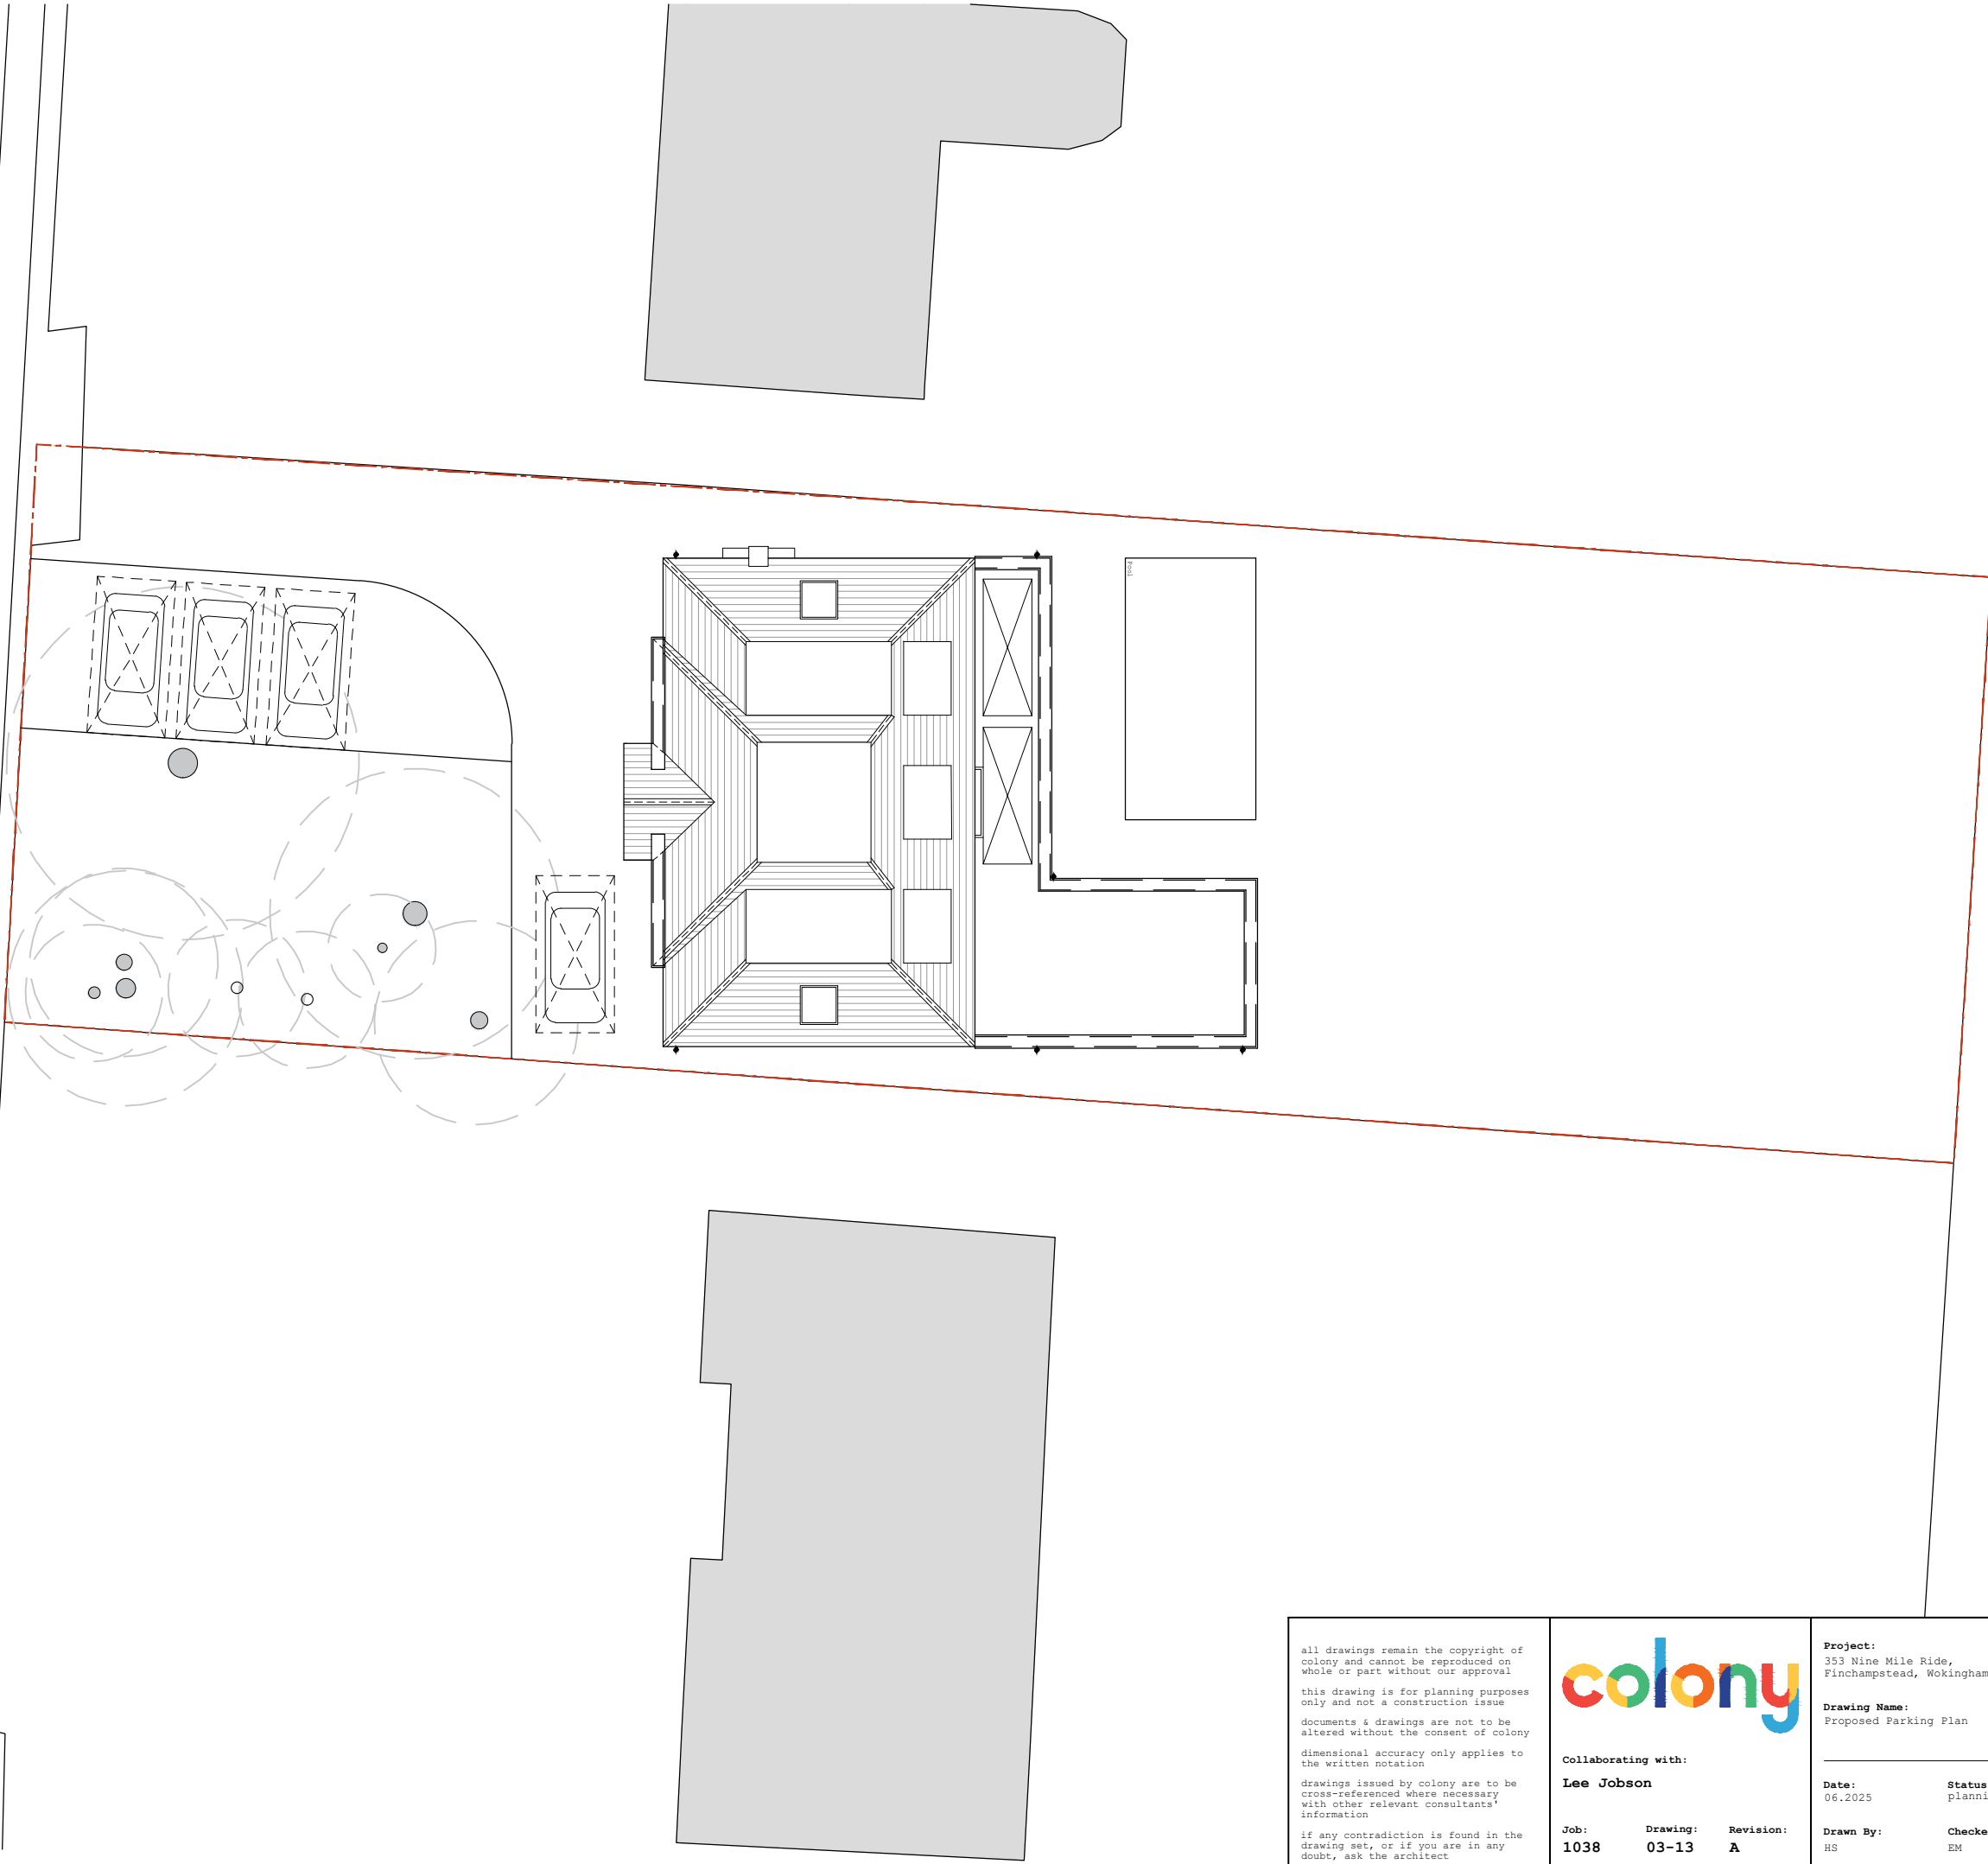

all drawings remain the copyright of colony and cannot be reproduced on whole or part without our approval

this drawing is for planning purposes only and not a construction issue

documents & drawings are not to be altered without the consent of colony

dimensional accuracy only applies to the written notation

drawings issued by colony are to be cross-referenced where necessary with other relevant consultants' information

if any contradiction is found in the drawing set, or if you are in any doubt, ask the architect



Collaborating with:

Lee Jobson

Job:	Drawing:	Revision:
1038	03-13	A

Project:
353 Nine Mile Ride,
Finchampstead, Wokingham, RG40 3NH

Drawing Name:
Proposed Parking Plan

Date: 06.2025	Status: planning
Drawn By: HS	Checked By: EM



Colony Architects Ltd.
The Wine Store, Brewery Court,
Theale, Reading, RG7 5AJ
+44 (0)118 380 0328
hello@colonyarchitects.com
colonyarchitects.com

NOTES	1:200 02	04	06	08	10	12	14	16	18	20	22	24
-------	------------	----	----	----	----	----	----	----	----	----	----	----