




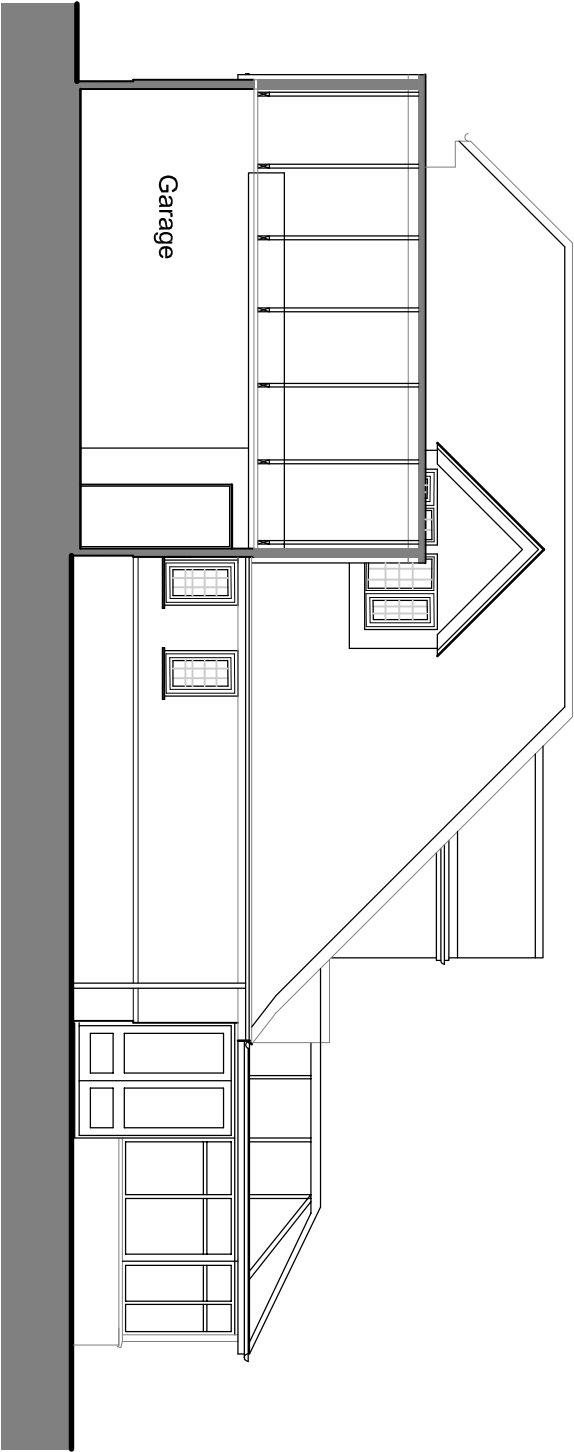


Section A-A

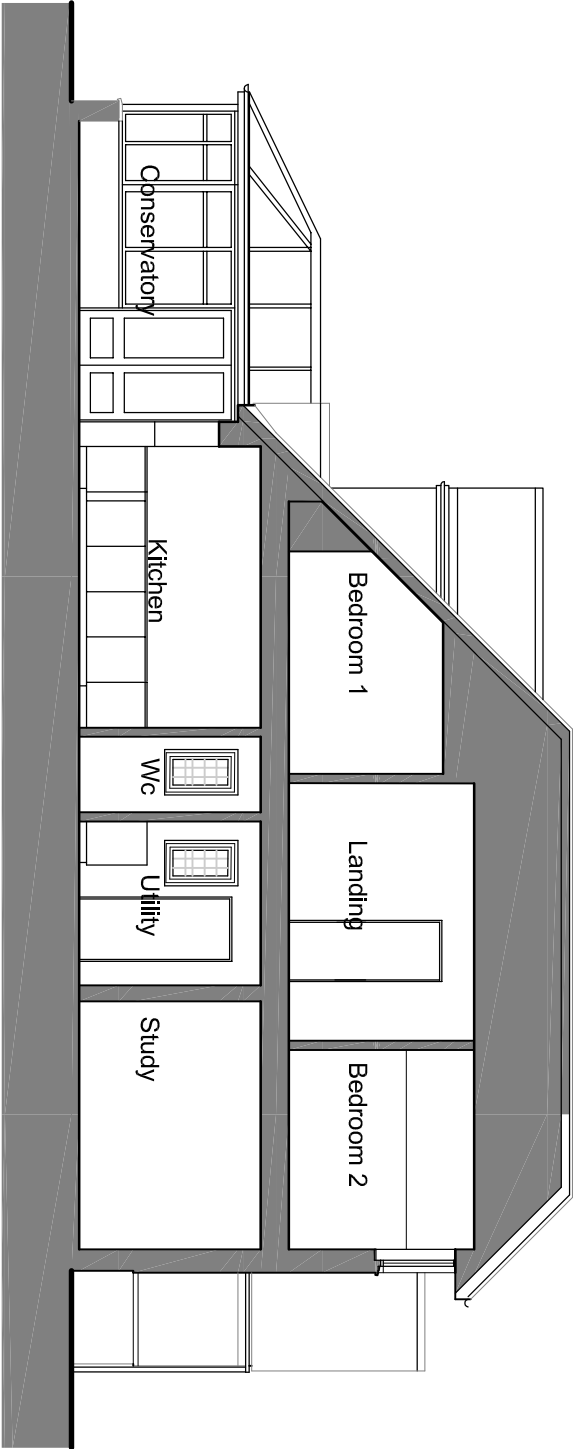


Section B-B

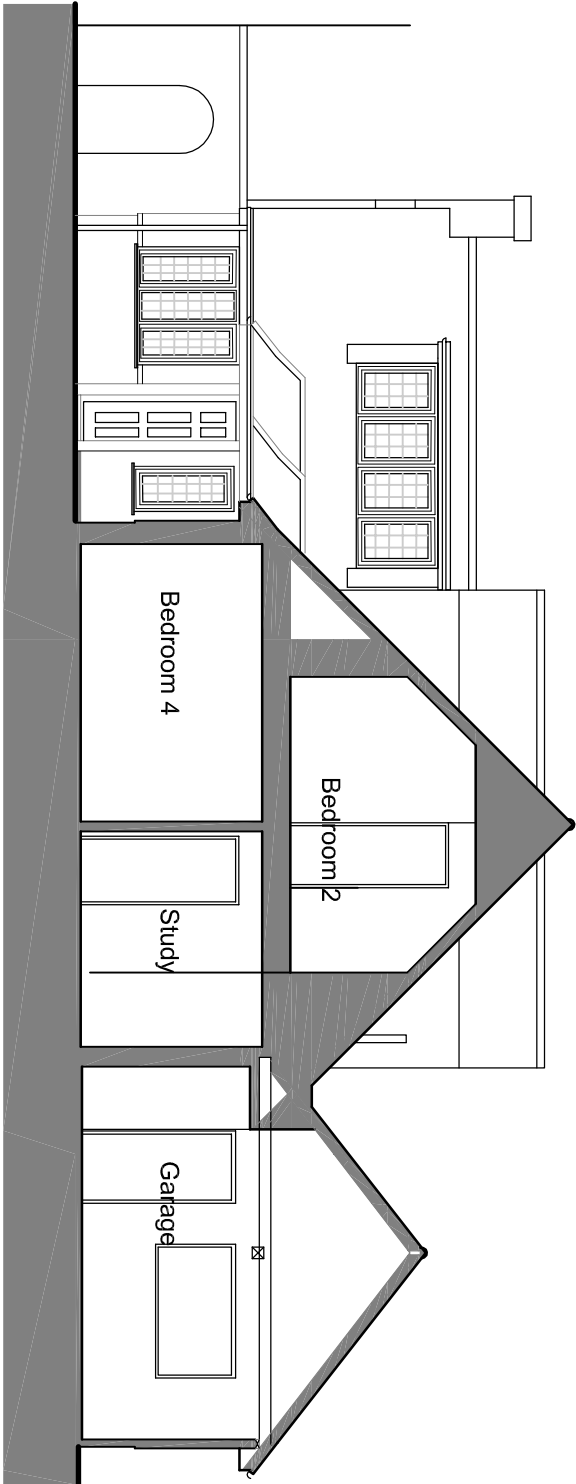

Section C-C

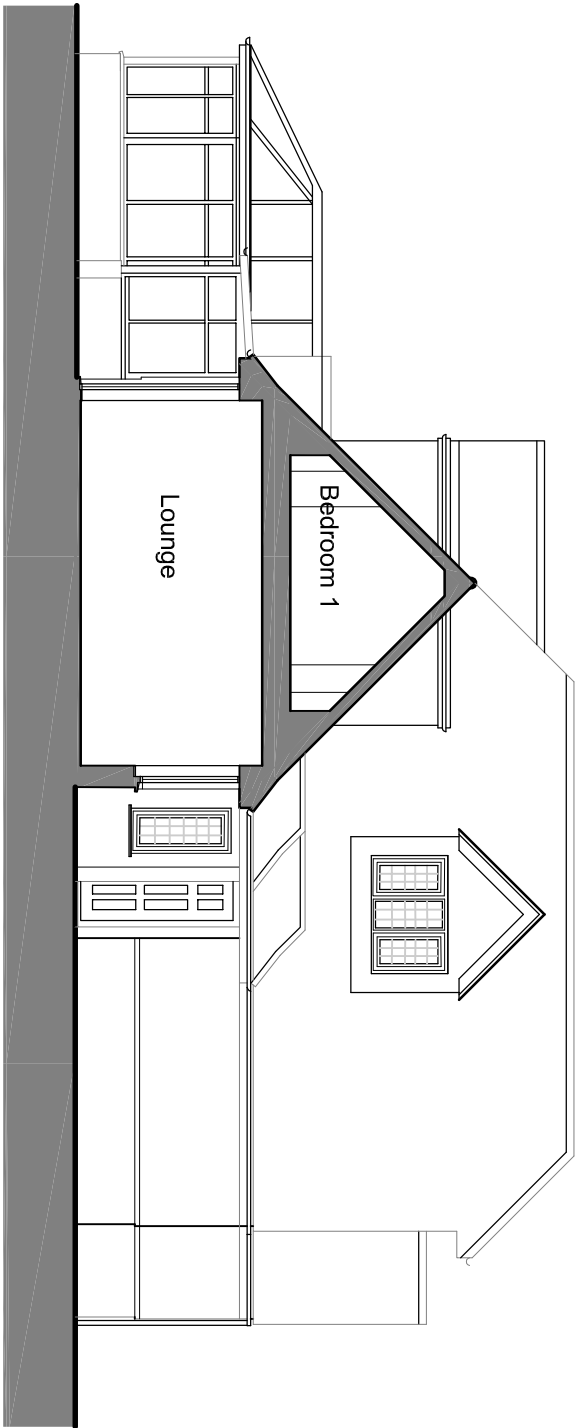

Section D-D

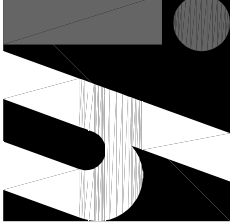

# IAN HUNT ASSOCIATES

Oakwood House  
14 High Tree Drive Earley  
Reading Berkshire RG6 1EU  
0118 935 3655  
info@ihaltld.co.uk

**Project**  
Extension & Alterations at  
155 Barkham Road,  
Wokingham. RG41 2RS

**Client**  
Claire Elliott

**Title**  
Existing Sections

**Revision**

**Drawn**  
IRH

**Scale**  
1:100

**Date**  
June 2022

**Drawing No**  
1545.05

**Rev**

All dimensions to be checked on site prior to the commencement of any construction. This drawing may not be reproduced in any part or form without the written consent of Ian Hunt Associates Ltd.

ALL COPYRIGHTS RESERVED