NOTE

ALL MATERIALS INTENDED TO BE USED ON NEW EXTENSION ARE TO MATCH EXISTING.

THIS DRAWING HAS BEEN PREPARED WITHOUT THE BENEFIT OF AN ACCURATE SITE SURVEY


REMAINING SIDE ELEVATION IS UNAFFECTED BY PROPOSED NEW EXTENSION




PROPOSED FRONT ELEVATION (Scale 1:75)

PROPOSED SIDE ELEVATION (Scale 1:75)

PROPOSED REAR ELEVATION (Scale 1:75)

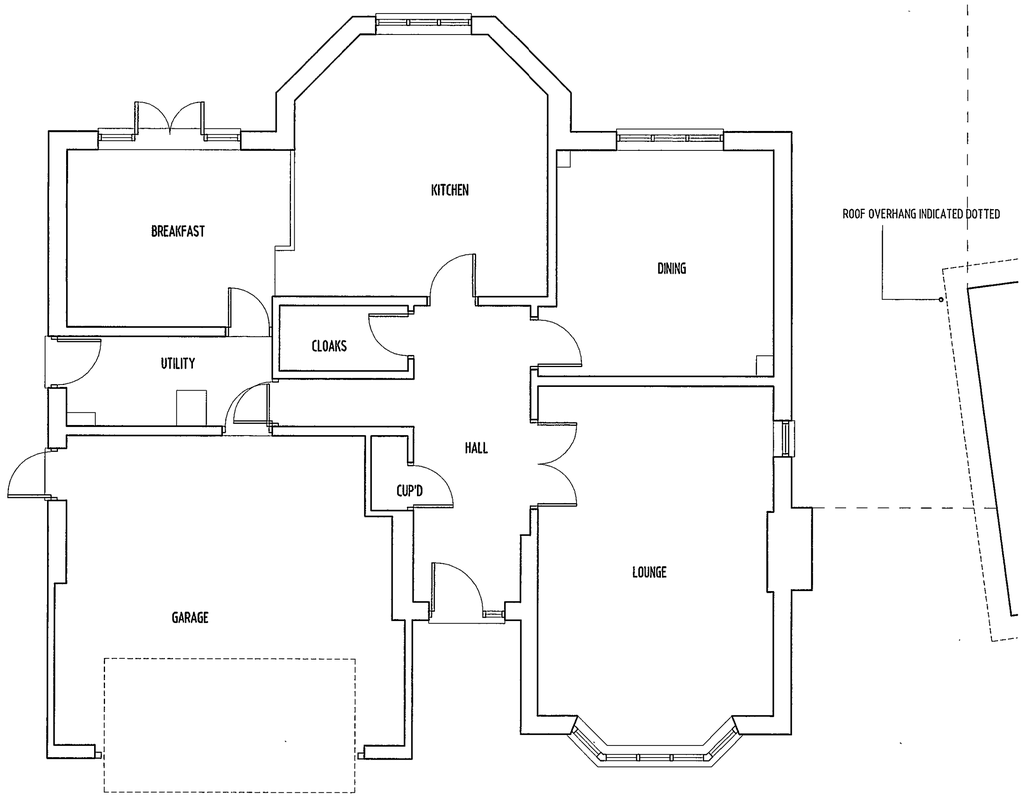

EXISTING GROUND FLOOR LAYOUT (Scale 1:50)

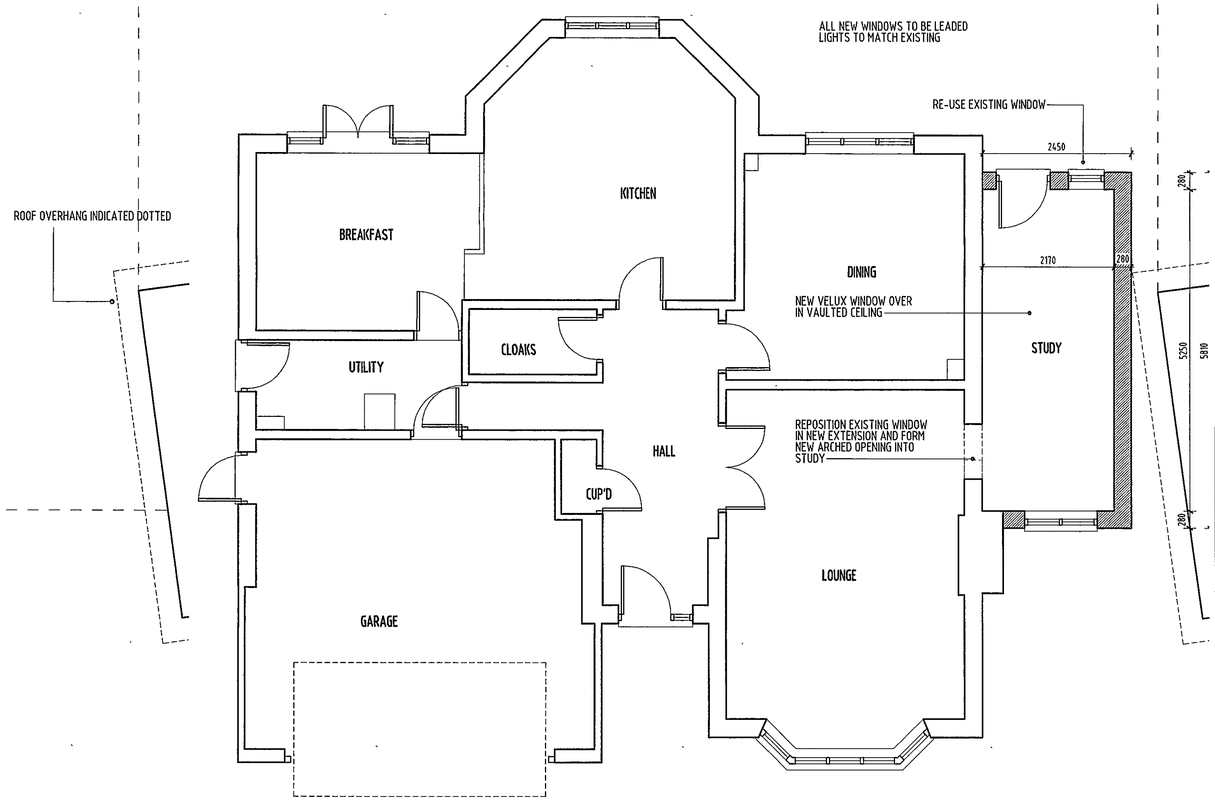

ROOF OVERHANG INDICATED DOTTED

PROPOSED GROUND FLOOR LAYOUT (Scale 1:50)

RFDL

RICHARD FENN DESIGNS LIMITED
11 HARRIER CLOSE, WOODLEY, READING, BERKSHIRE. RG5 4PE.
Telephone READING (0118) 9691694
Fax (0118) 9628648

PROPOSED SINGLE STOREY SIDE EXTENSION TO
29 BOOTH DRIVE, KINGHAMSTEAD, WOKINGHAM
for MR and MRS R.POOLE.

PLANNING DRAWING

DATE	SCALE
DECEMBER 20th 2002	1:50 1:75


DRAWING No. RP.10. REVISION

APPROVED

24.DEC.02 8250

3/3 h/03

24.DEC.2002 8250

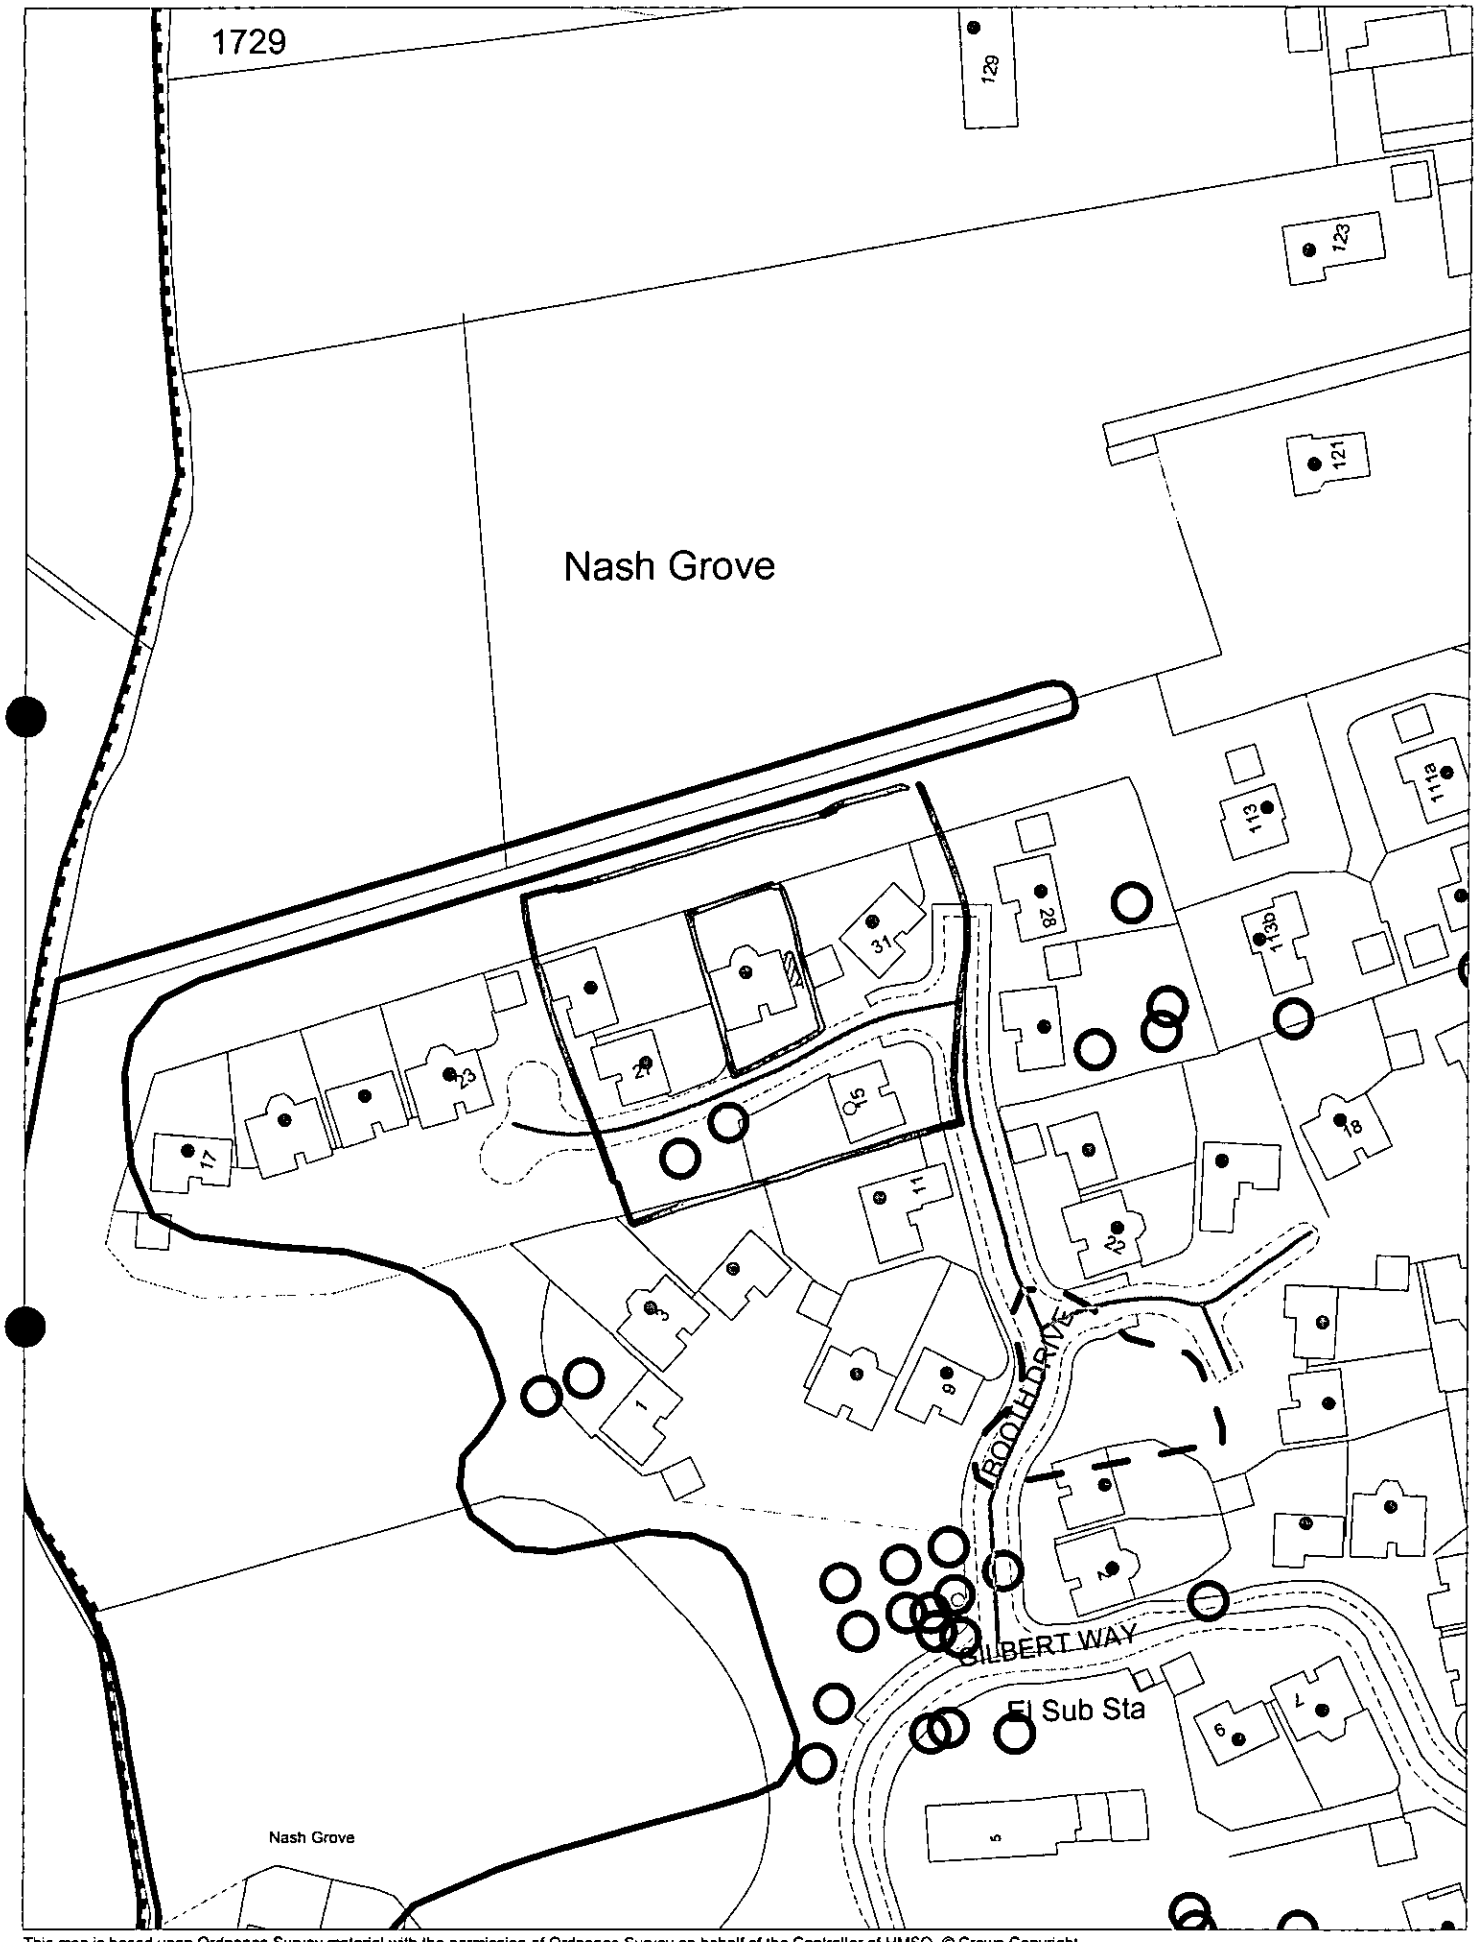


This map is based upon Ordnance Survey material with the permission of Ordnance Survey on behalf of the Controller of HMSO. © Crown Copyright.
Unauthorised reproduction infringes Crown Copyright and may lead to prosecution or civil proceedings.Wokingham District Council Licence LA086134

Development Control,Wokingham District Council.
6 January 2003

Scale: 1 : 1250

N
W E
S

24. DEC. 2002 8250

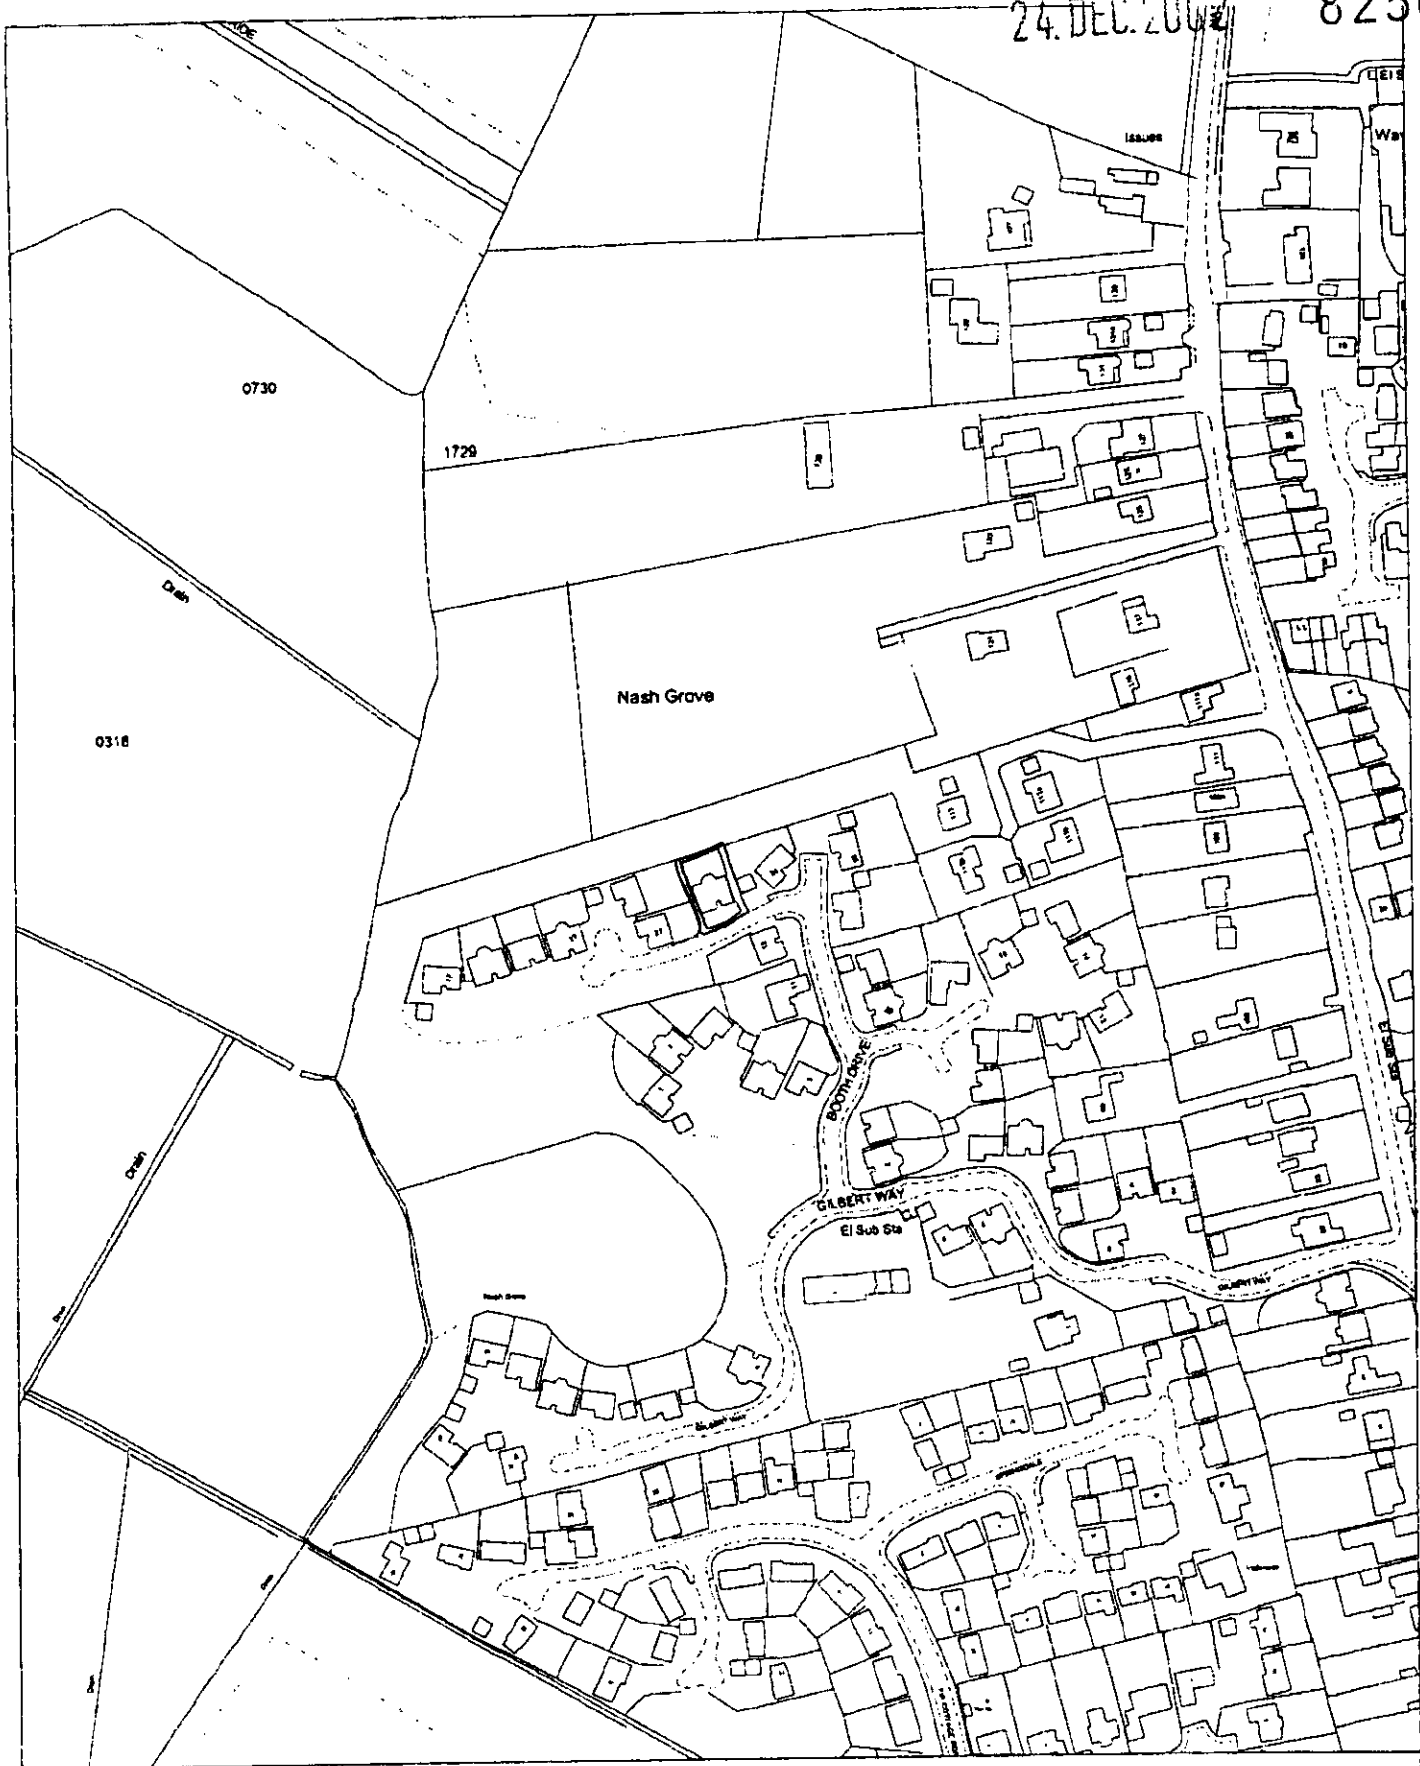

Site Plan, Scale: 1-to-2500


This copy has been produced specifically for the map return scheme purposes only. No further copies may be made.

This map is reproduced from Ordnance Survey material with the permission of Ordnance Survey on behalf of the Controller of HMSO Office. © Crown Copyright. Wokingham District Council, Licence No. LA086134

Date: 19 December 2002

N
W E
S

24.DEC.2002 8250

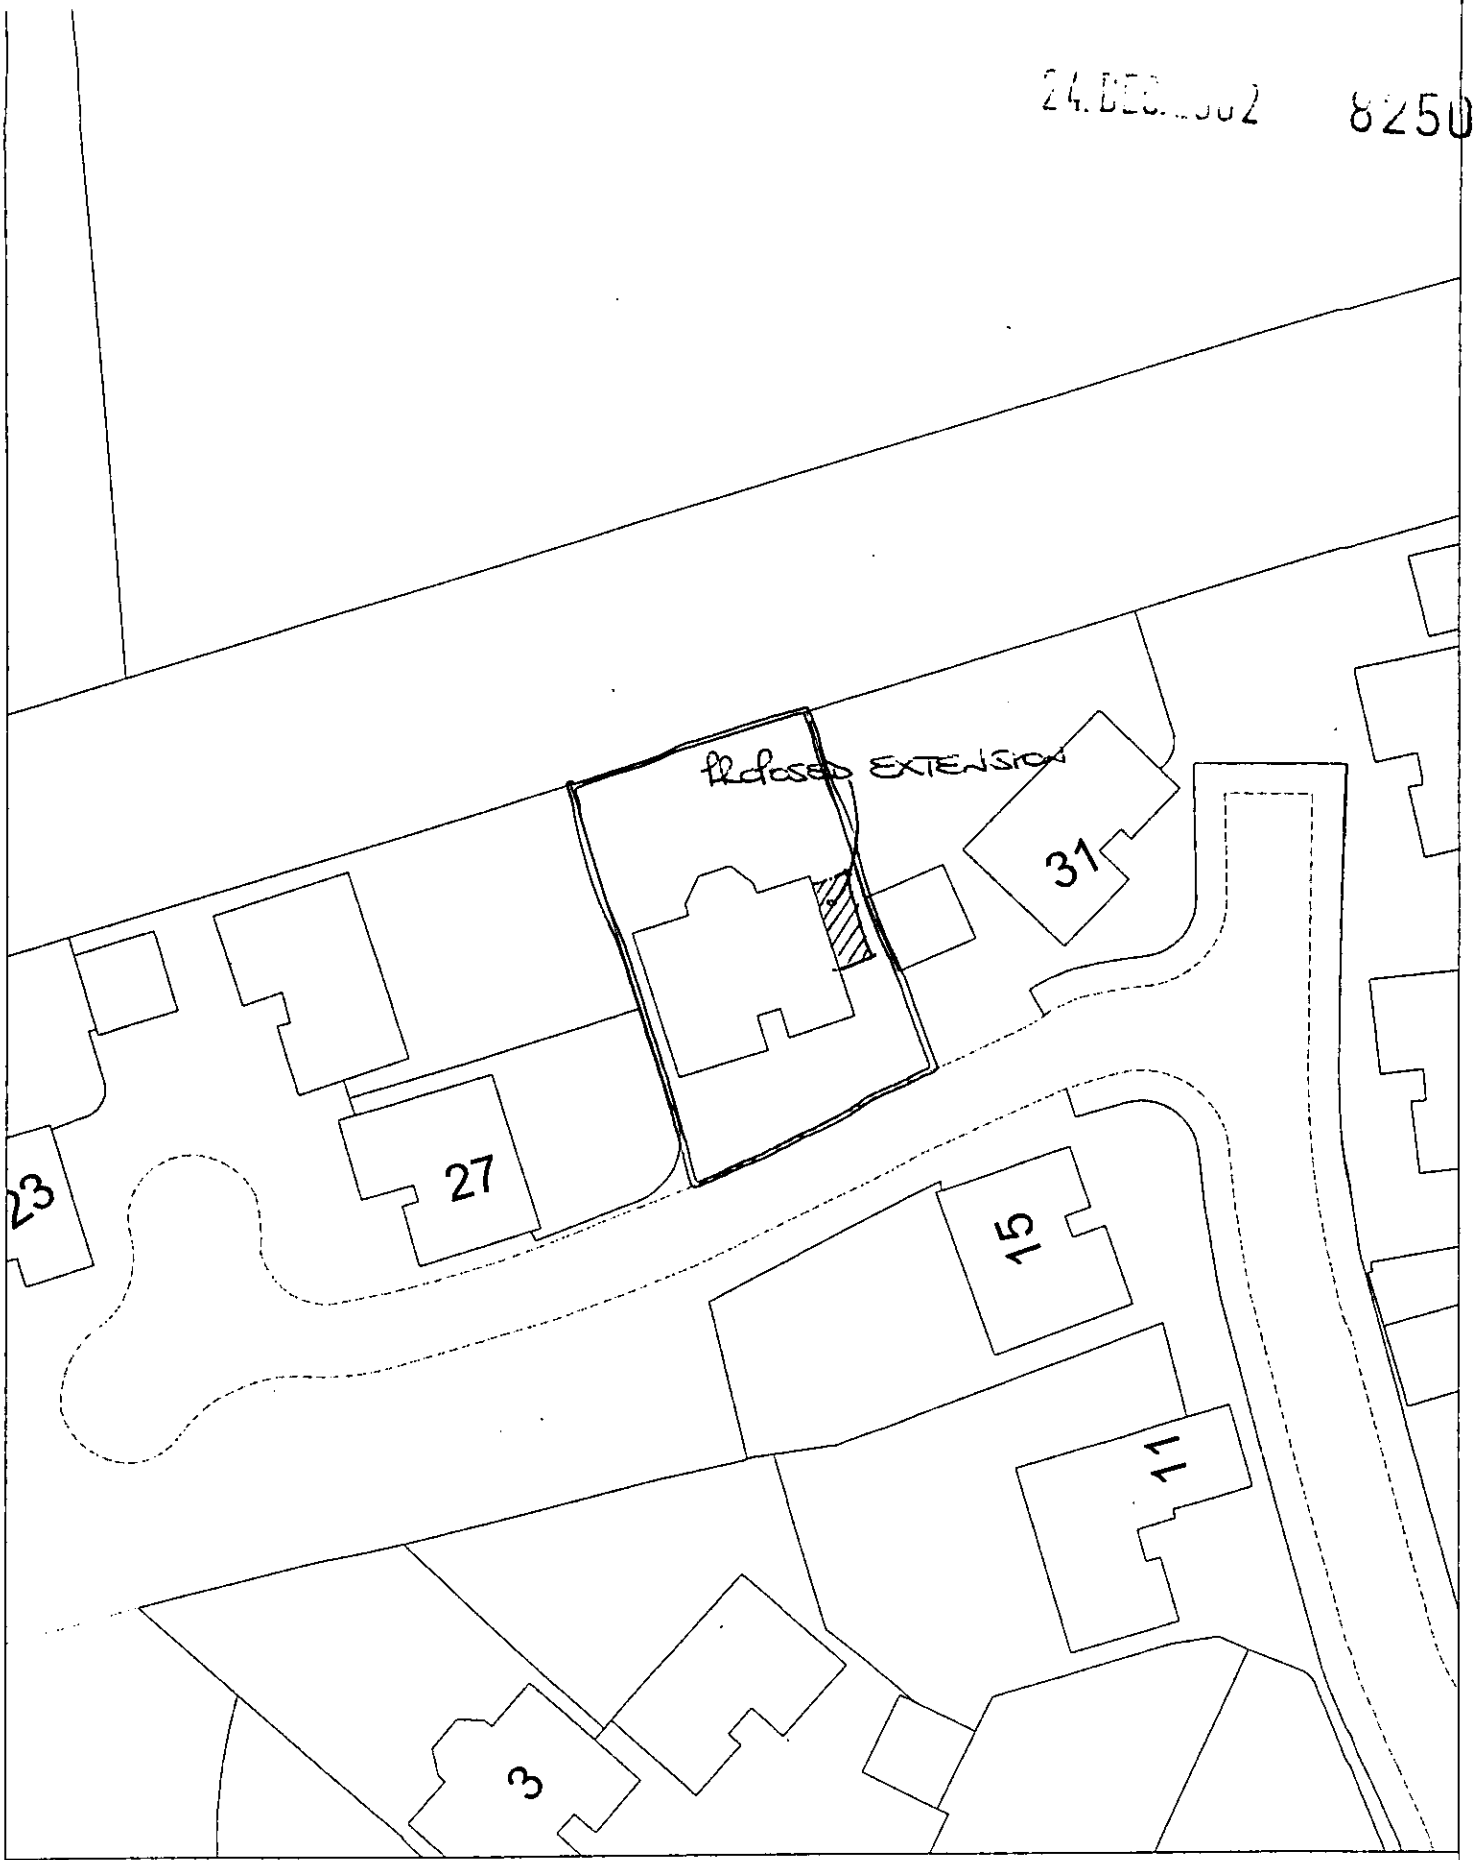

Site Plan, Scale: 1 to 500

This copy has been produced specifically for the map return scheme purposes only. No further copies may be made.

This map is reproduced from Ordnance Survey material with the permission of Ordnance Survey on behalf of the Controller of HMSO Office. © Crown Copyright. Wokingham District Council, Licence No. LA086134

Date: 19 December 2002

N W E S