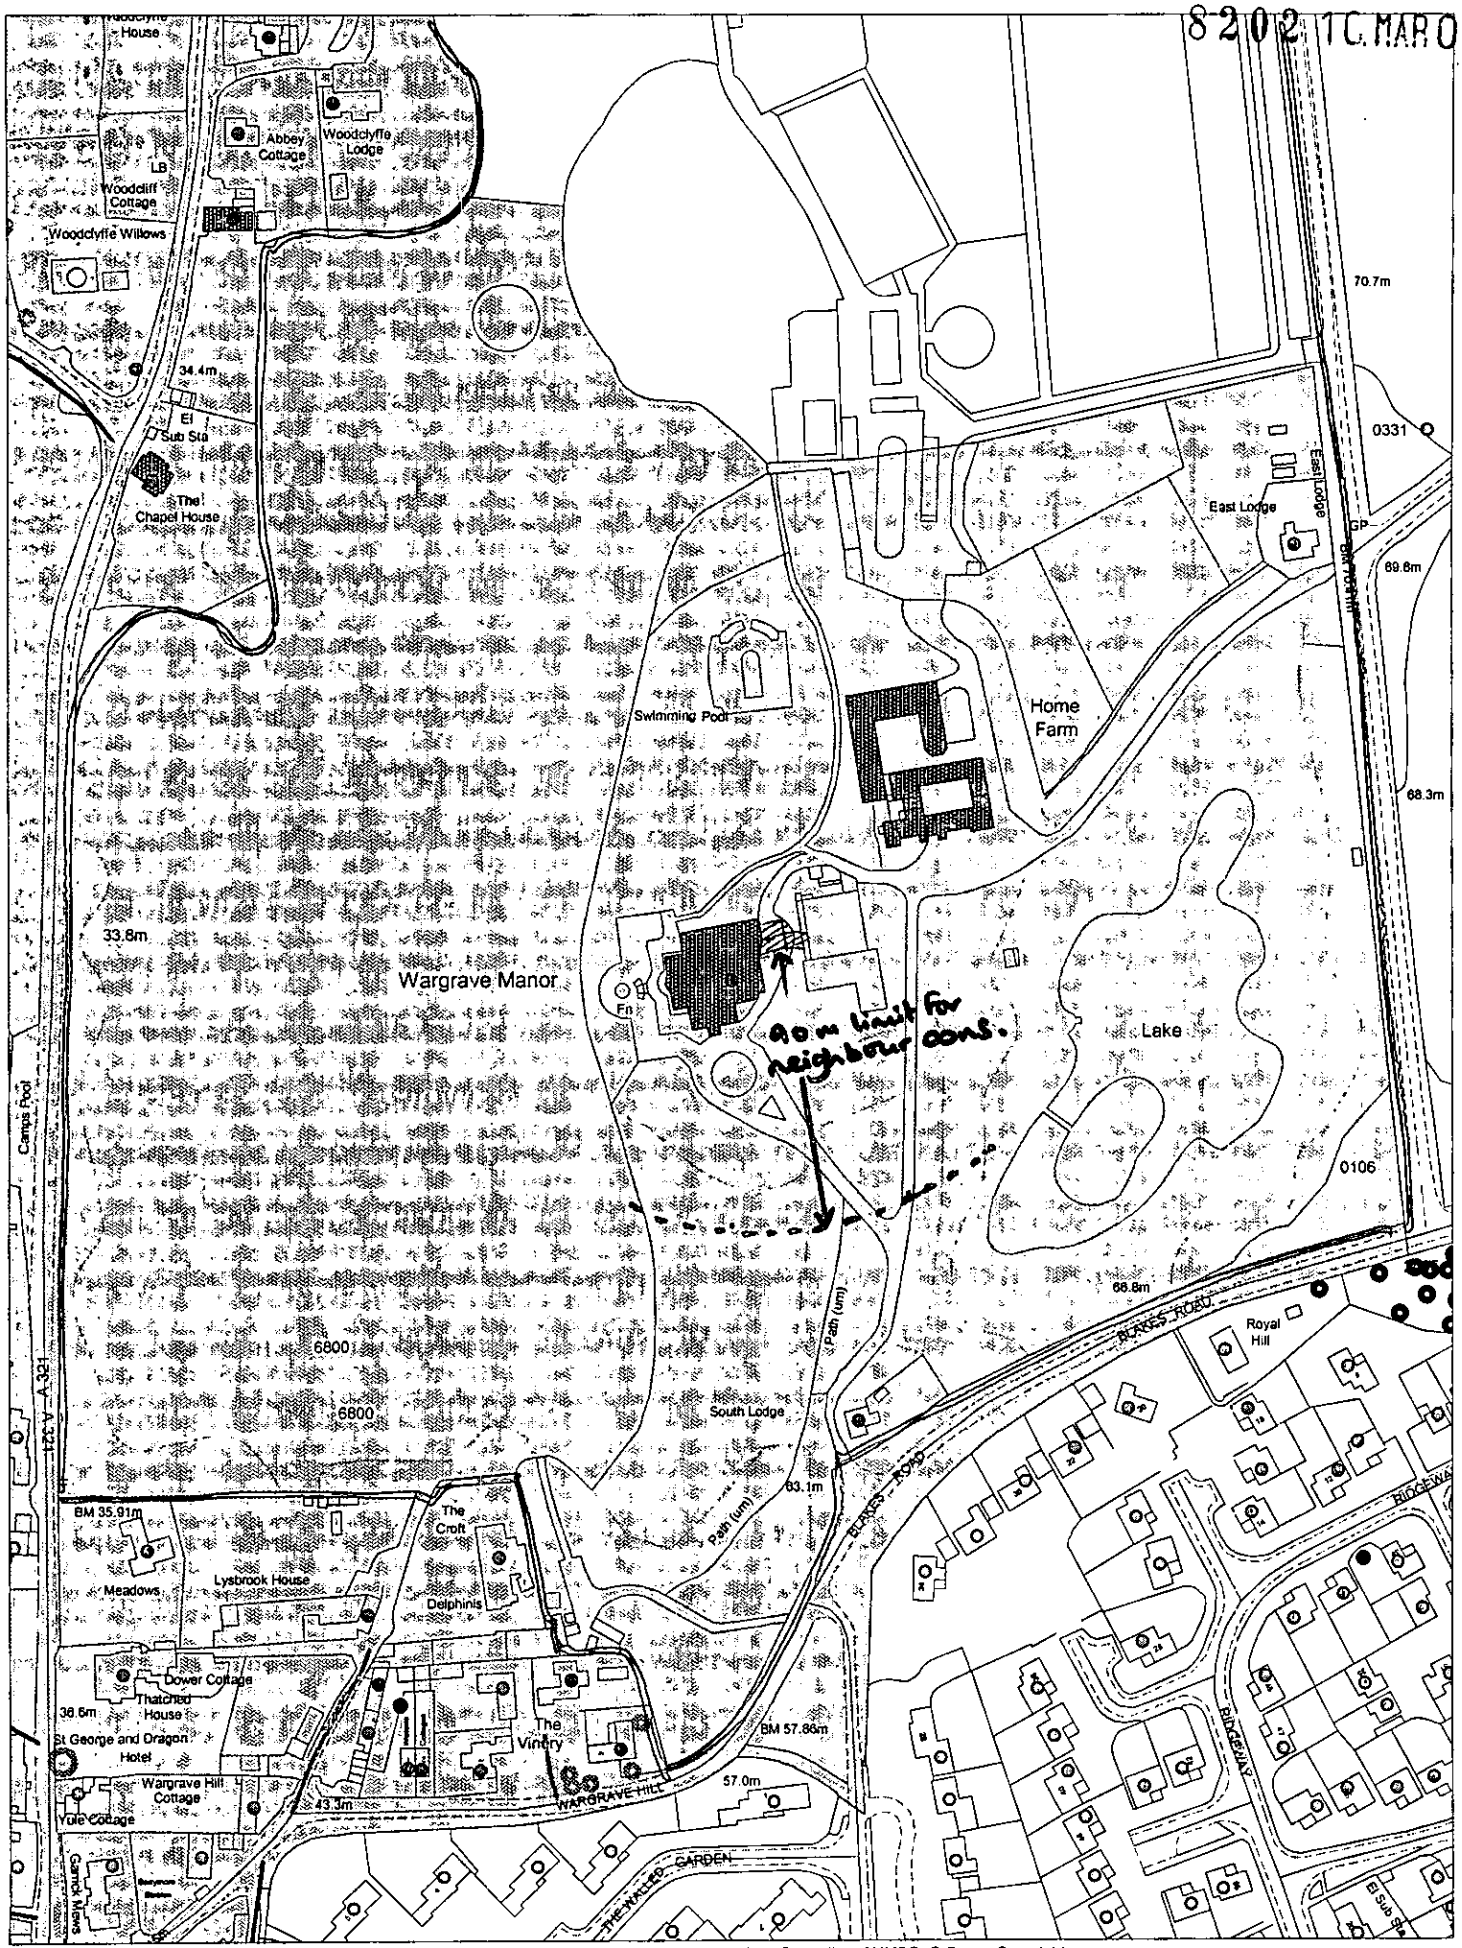


This map is based upon Ordnance Survey material with the permission of Ordnance Survey on behalf of the Controller of HMSO. © Crown Copyright.
Unauthorised reproduction infringes Crown Copyright and may lead to prosecution or civil proceedings.Wokingham District Council Licence LA086134

Development Control,Wokingham District Council.
20 December 2002

Scale: 1 : 2500

N
W E
S

8202 10 MAR 03



			NOTES:
-	07.03.03	Issued for Approval	
rev.:	date:	amendment:	

client / project:
Charles Kendall & Partners
Wargrave Manor, Berkshire

scale: **1:2000** | date: **04.03.03**
drawn: **md** | verified: **-**

architect:
HUW OWEN ARCHITECTS
12 Swallow Street, Piccadilly,London, W1B 4DR
tel. 020 7287 8813
fax 020 7287 8814
e-mail architects@huwowen.co.uk

drawing title:
Manor House
Estate Site Plan showing "location" of Bridge

project no.: **184**
drawing no.: **184/PL/001**
revision no.: **-**

8202 10 MAR 03

To Main Entrance

First Floor

Flat Roof

fall

Driveway for Deliveries


fall

Soft Landscaping

Path

Soft Landscaping

Conservatories

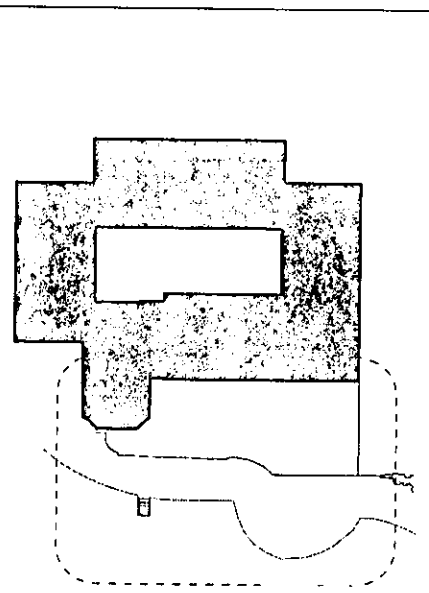

Key Plan of Manor House

			NOTES:
.	07.03.03	Issued for Approval	
rev.:	date:	amendment:	

client / project:
Charles Kendall & Partners
Wargrave Manor, Berkshire

scale: **1:150** | date: **04.03.03**
drawn: **md** | verified: **-**

architect:
HUW OWEN ARCHITECTS
12 Swallow Street, Piccadilly,London, W1B 4DR
tel. 020 7287 8813
fax 020 7287 8814
e-mail architects@huwowen.co.uk

drawing title:
Manor House: "As Existing"
Plan of Bridge (1st Floor of house)

project no.: **184**
drawing no.: **184/PL/002**
revision no.: **-**

8202 10.MAR03



Lawns and Gardens

			NOTES:
-	07.03.03	Issued for Approval	
rev.:	date:	amendment:	


client / project:
Charles Kendall & Partners
Wargrave Manor, Berkshire

scale: **1:100** | date: **04.03.03**
drawn: **md** | verified: **-**

architect:
HUW OWEN ARCHITECTS
12 Swallow Street, Piccadilly,London, W1B 4DR
tel. 020 7287 8813
fax 020 7287 8814
e-mail architects@huwowen.co.uk

drawing title:
Manor House: Exstg & Proposed
West Elevation

project no.: **184**
revision no.: **-**
drawing no.: **184/PL/003**

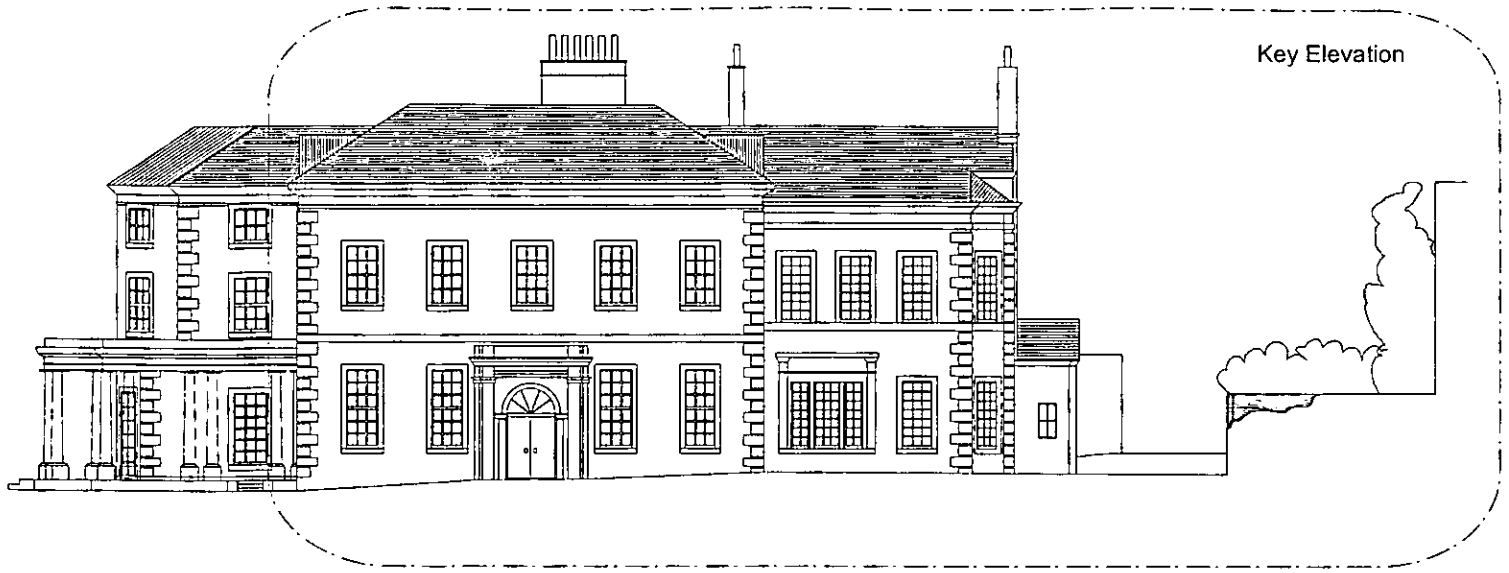

8202 10.MAR03



			NOTES:
-	07.03.03	Issued for Approval	
rev.:	date:	amendment:	

client / project:
Charles Kendall & Partners
Wargrave Manor, Berkshire

scale: **1:100** | date: **04.03.03**
drawn: **md** | verified: **-**

architect:
HUW OWEN ARCHITECTS
12 Swallow Street, Piccadilly,London, W1B 4DR
tel. 020 7287 8813
fax 020 7287 8814
e-mail architects@huwowen.co.uk

drawing title:
Manor House: 'As Existing"
South Elevation

project no.: **184**
revision no.: **-**
drawing no.: **184/PL/004**

8202 10.MAR03



			NOTES:
-	07.03.03	Issued for Approval	
rev.:	date:	amendment:	

client / project:
Charles Kendall & Partners
Wargrave Manor, Berkshire


scale: **1:100** | date: **04.03.03**
drawn: **md** | verified: **-**

architect:
HUW OWEN ARCHITECTS
12 Swallow Street, Piccadilly,London, W1B 4DR
tel. 020 7287 8813
fax 020 7287 8814
e-mail architects@huwowen.co.uk


drawing title:
Manor House : "As Existing"
East Elevation

project no.: **184**
revision no.: **-**
drawing no.: **184/PL/005**

8202 1C.MAR.03

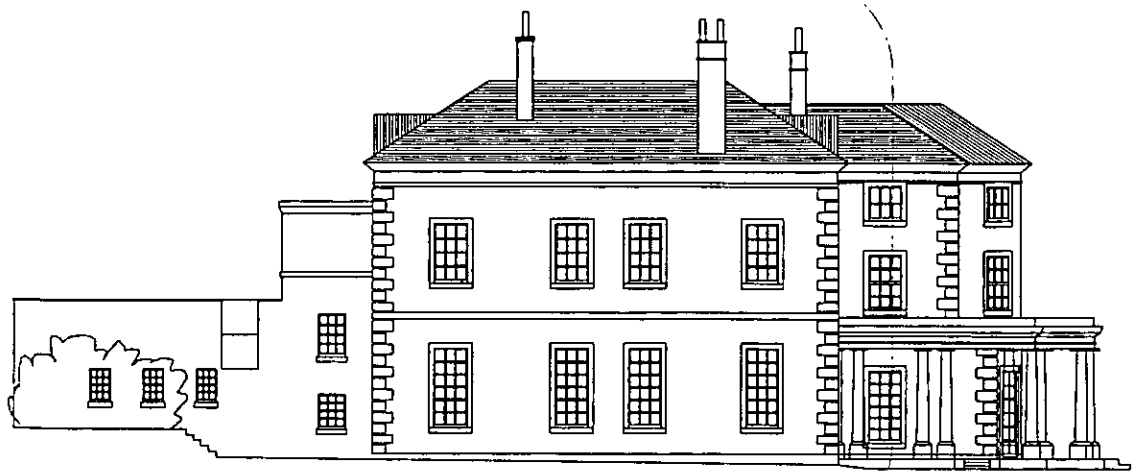

Full North Elevation shown at 1:250

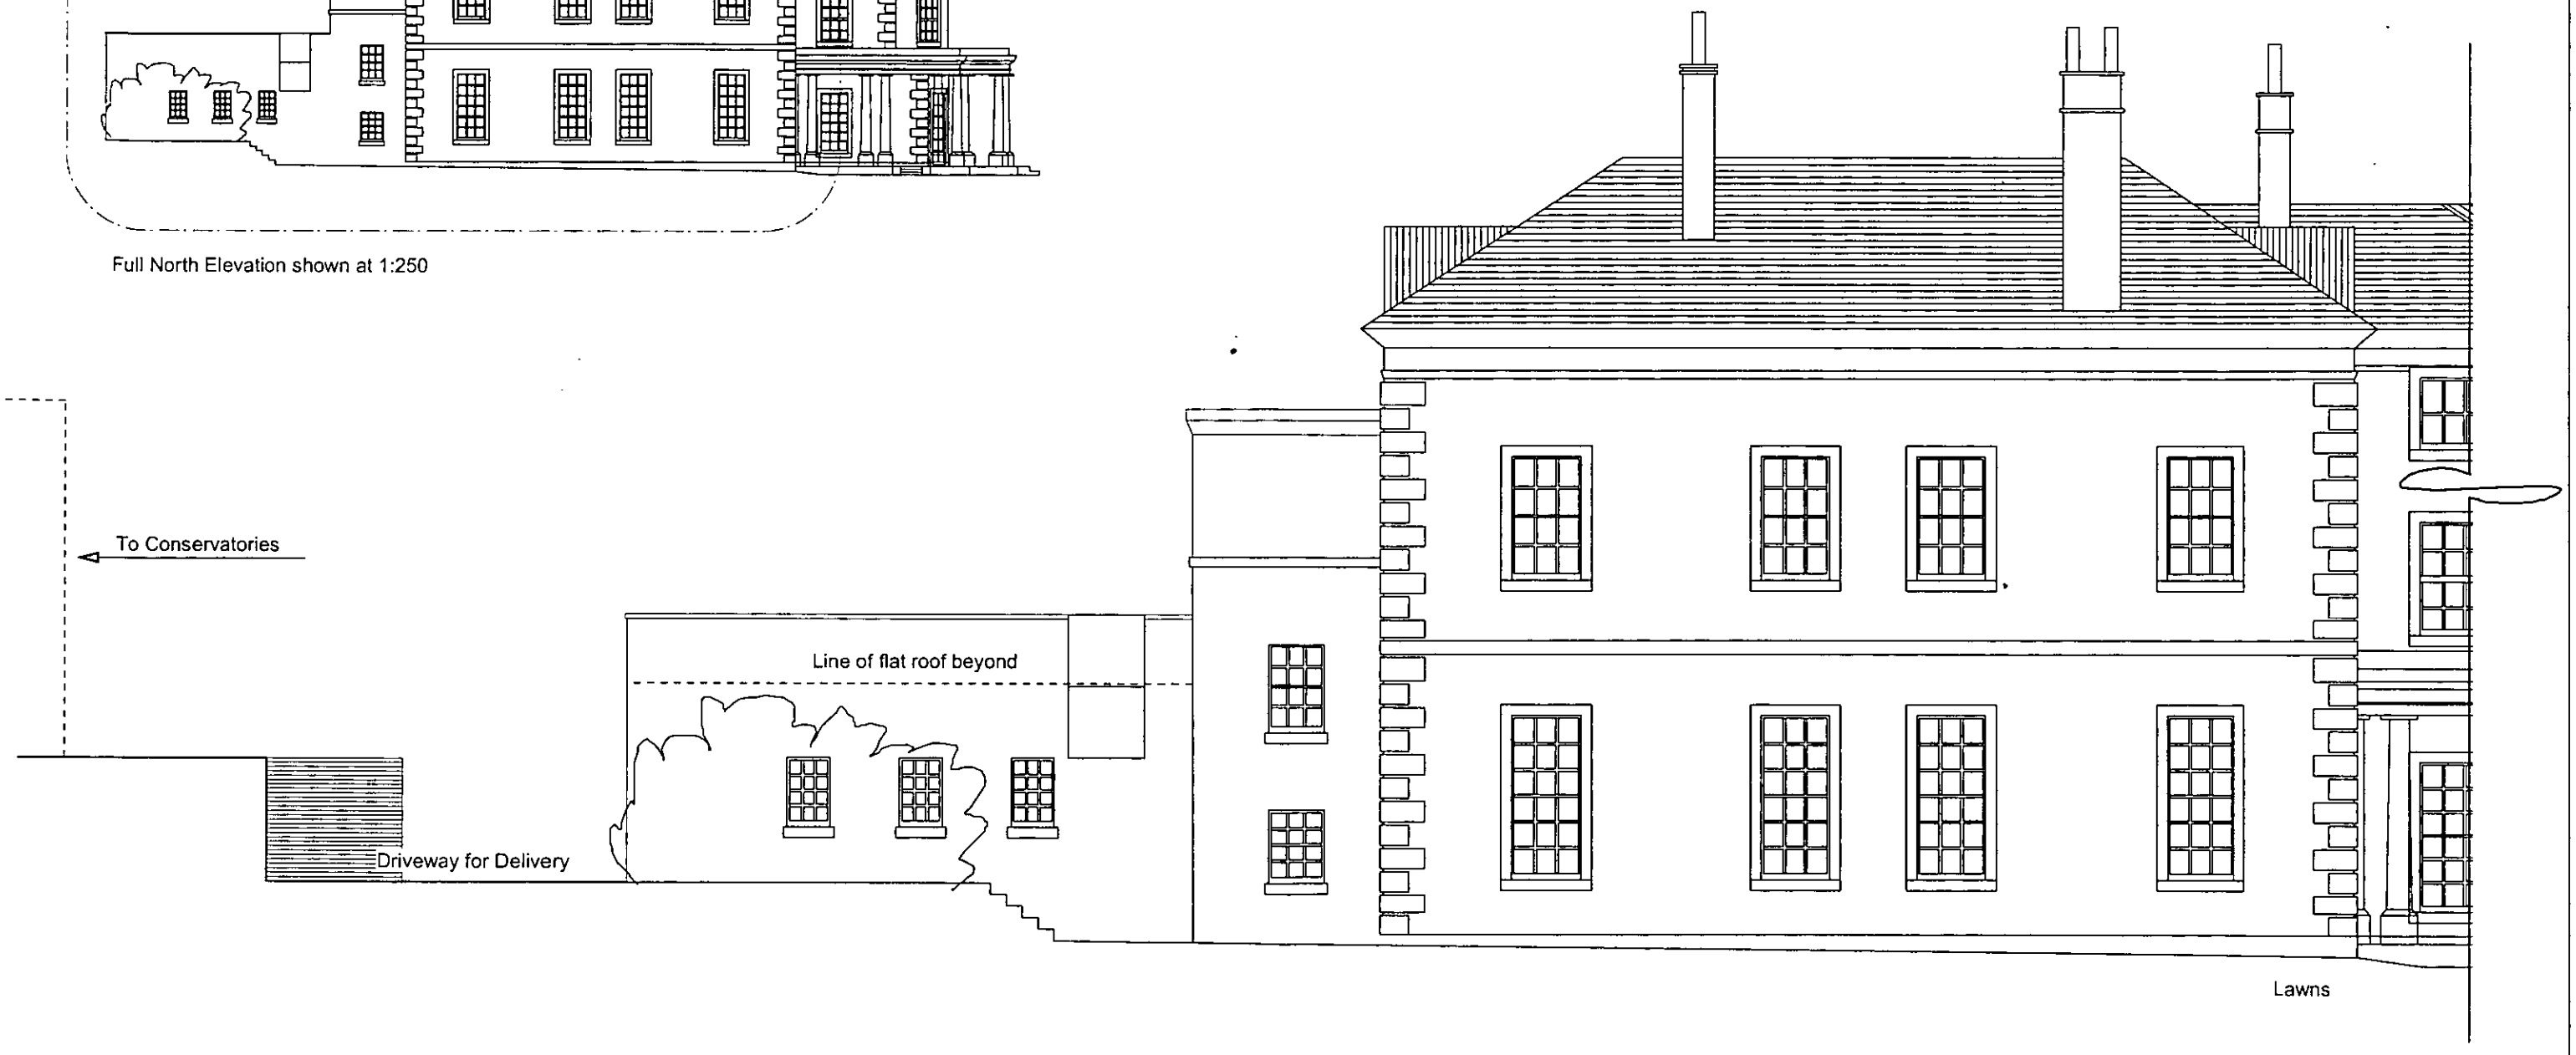

			NOTES:	client / project:		architect:	drawing title:	
				Charles Kendall & Partners **Wargrave Manor, Berkshire**		**HUW OWEN ARCHITECTS** 12 Swallow Street, Piccadilly,London, W1B 4DR tel. 020 7287 8813 fax 020 7287 8814 e-mail architects@huwowen.co.uk	**Manor House: "As Existing"** **North Elevation**	
				scale: **1:100**	date: **04.03.03**		project no.: **184**	drawing no.: **184/PL/006**
				drawn: **md**	verified: **-**		revision no.: **-**	
-	07.03.03	Issued for Approval						
rev.:	date:	amendment:						

8202 1C.MAR03

To Main Entrance

First Floor

Roof Terrace

Driveway for Deliveries

fall

Bridge

Driveway for Deliveries


fall

Soft Landscaping

Path

Soft Landscaping

Conservatories

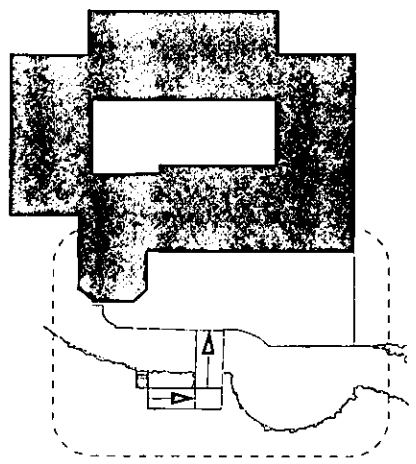

Key Plan of Manor House

			NOTES:
-	07.03.03	Issued for Approval	
rev.:	date:	amendment:	


client / project:
Charles Kendall & Partners
Wargrave Manor, Berkshire

scale: **1:150** | date: **04.03.03**
drawn: **md** | verified: **-**

architect:
HUW OWEN ARCHITECTS
12 Swallow Street, Piccadilly,London, W1B 4DR
tel. 020 7287 8813
fax 020 7287 8814
e-mail architects@huwowen.co.uk

drawing title:
Manor House: Proposed
Plan of Bridge (1st Floor of house)


project no.: **184**
revision no.: **-**
drawing no.: **184/PL/012**

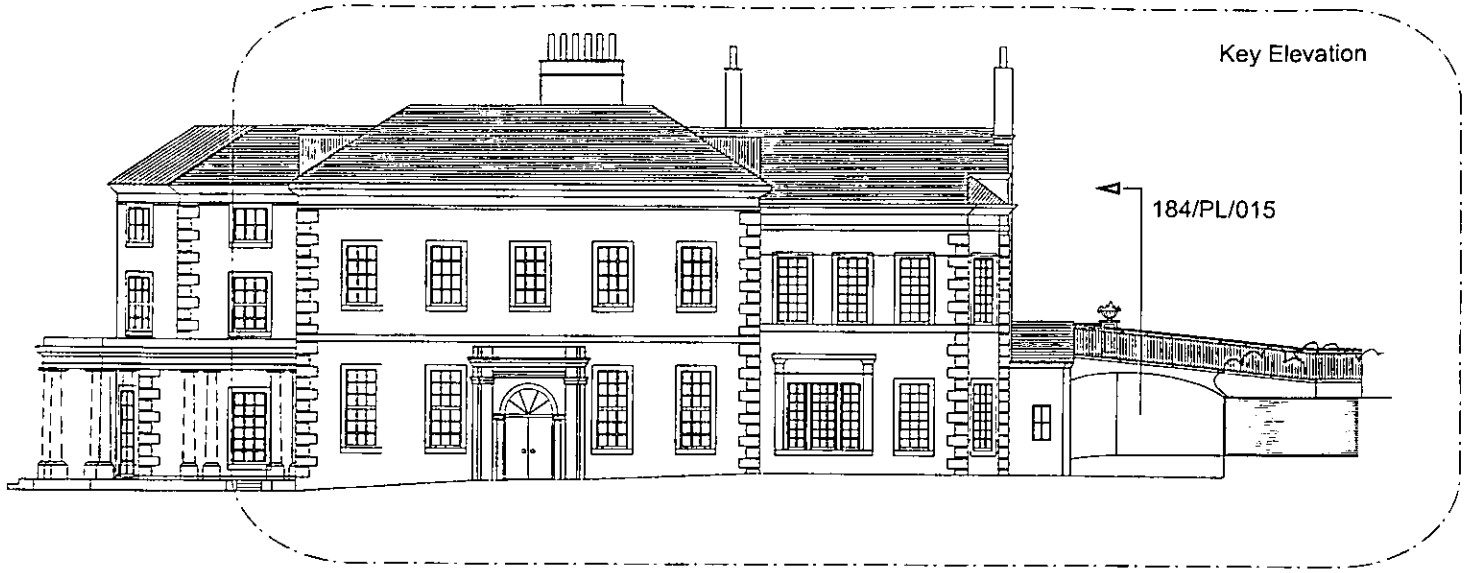

8202 10 MAR 03

PROPOSAL:
CREATE A NEW DISABLED ACCESS FROM MAIN HOUSE TO CONSERVATORIES OVER VEHICLE/PEDESTRIAN ACCESS BELOW. TRANSFORM FLAT ROOF INTO HARD LANDSCAPED ROOF TERRACE.



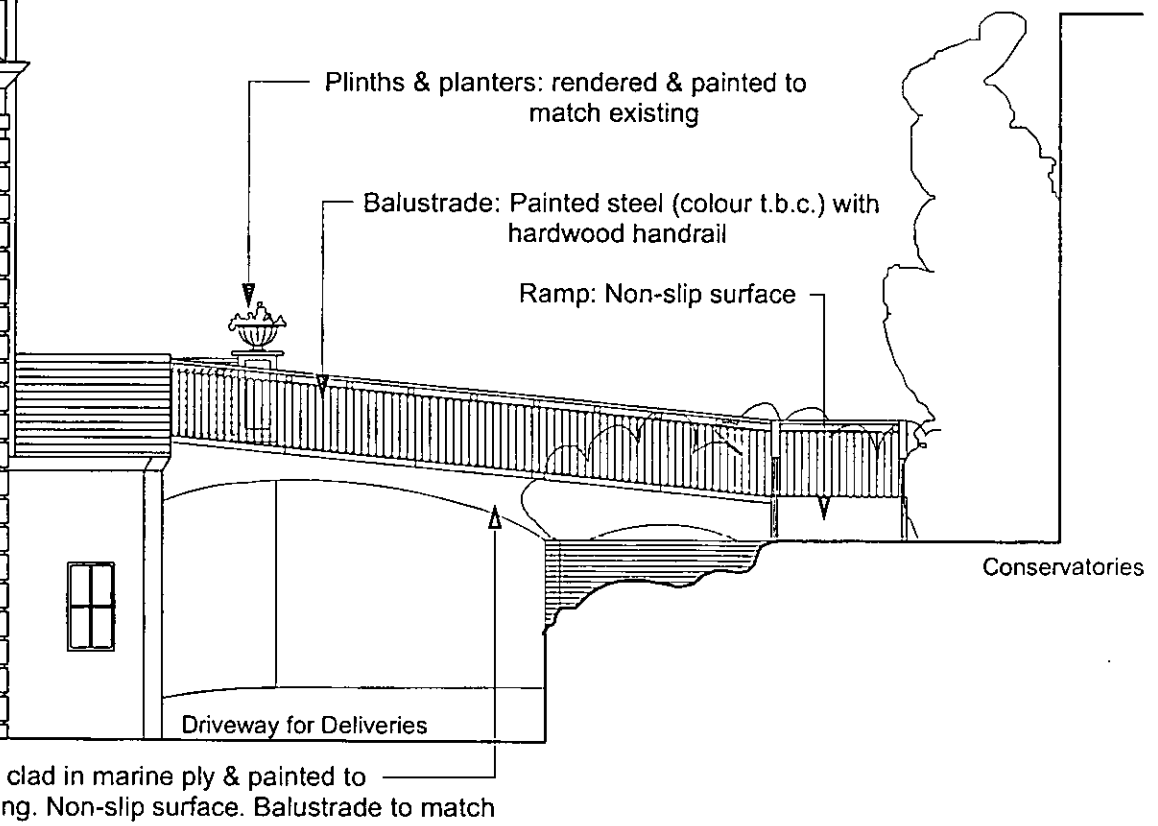

-	07.03.03	Issued for Approval
rev.:	date:	amendment:

NOTES:

client / project:
Charles Kendall & Partners
Wargrave Manor, Berkshire

scale: **1:100** | date: **04.03.03**
drawn: **md** | verified: **-**

architect:
HUW OWEN ARCHITECTS
12 Swallow Street, Piccadilly,London, W1B 4DR
tel. 020 7287 8813
fax 020 7287 8814
e-mail architects@huwowen.co.uk

drawing title:
Manor House: Proposed
South Elevation

project no.: **184**
drawing no.: **184/PL/014**
revision no.: **-**

8202 1C.MAR03



PROPOSAL:
CREATE A NEW DISABLED ACCESS FROM MAIN HOUSE TO CONSERVATORIES OVER VEHICLE/PEDESTRIAN ACCESS BELOW. TRANSFORM FLAT ROOF INTO HARD LANDSCAPED ROOF TERRACE.

Plinths & planters: rendered & painted to match existing

Balustrade: Painted steel (colour t.b.c.) with hardwood handrail

Bridge: Steel frame clad in marine ply & painted to match existing. Non-slip surface. Balustrade to match Roof Terrace

rev.:	date:	amendment:
-	07.03.03	Issued for Approval

NOTES:

client / project:
Charles Kendall & Partners
Wargrave Manor, Berkshire


scale: **1:100** | date: **04.03.03**
drawn: **md** | verified: **-**

architect:
HUW OWEN ARCHITECTS
12 Swallow Street, Piccadilly,London, W1B 4DR
tel. 020 7287 8813
fax 020 7287 8814
e-mail architects@huwowen.co.uk


drawing title:
Manor House: Proposed
East Elevation

project no.: **184**
revision no.: **-**
drawing no.: **184/PL/015**

8202 10.MAR03

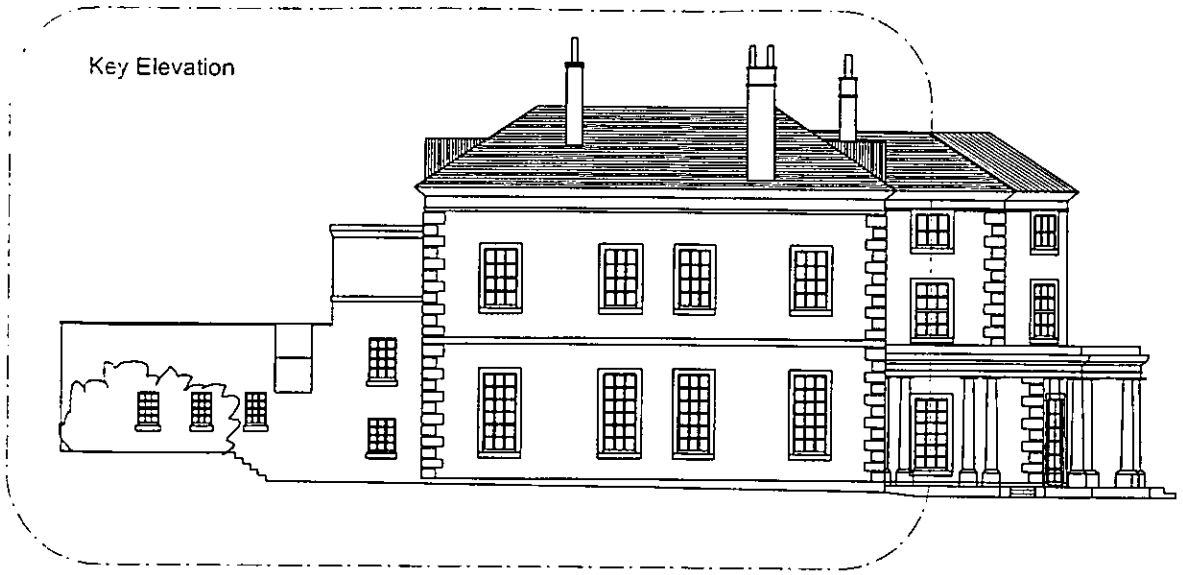

Full North Elevation shown at 1:250

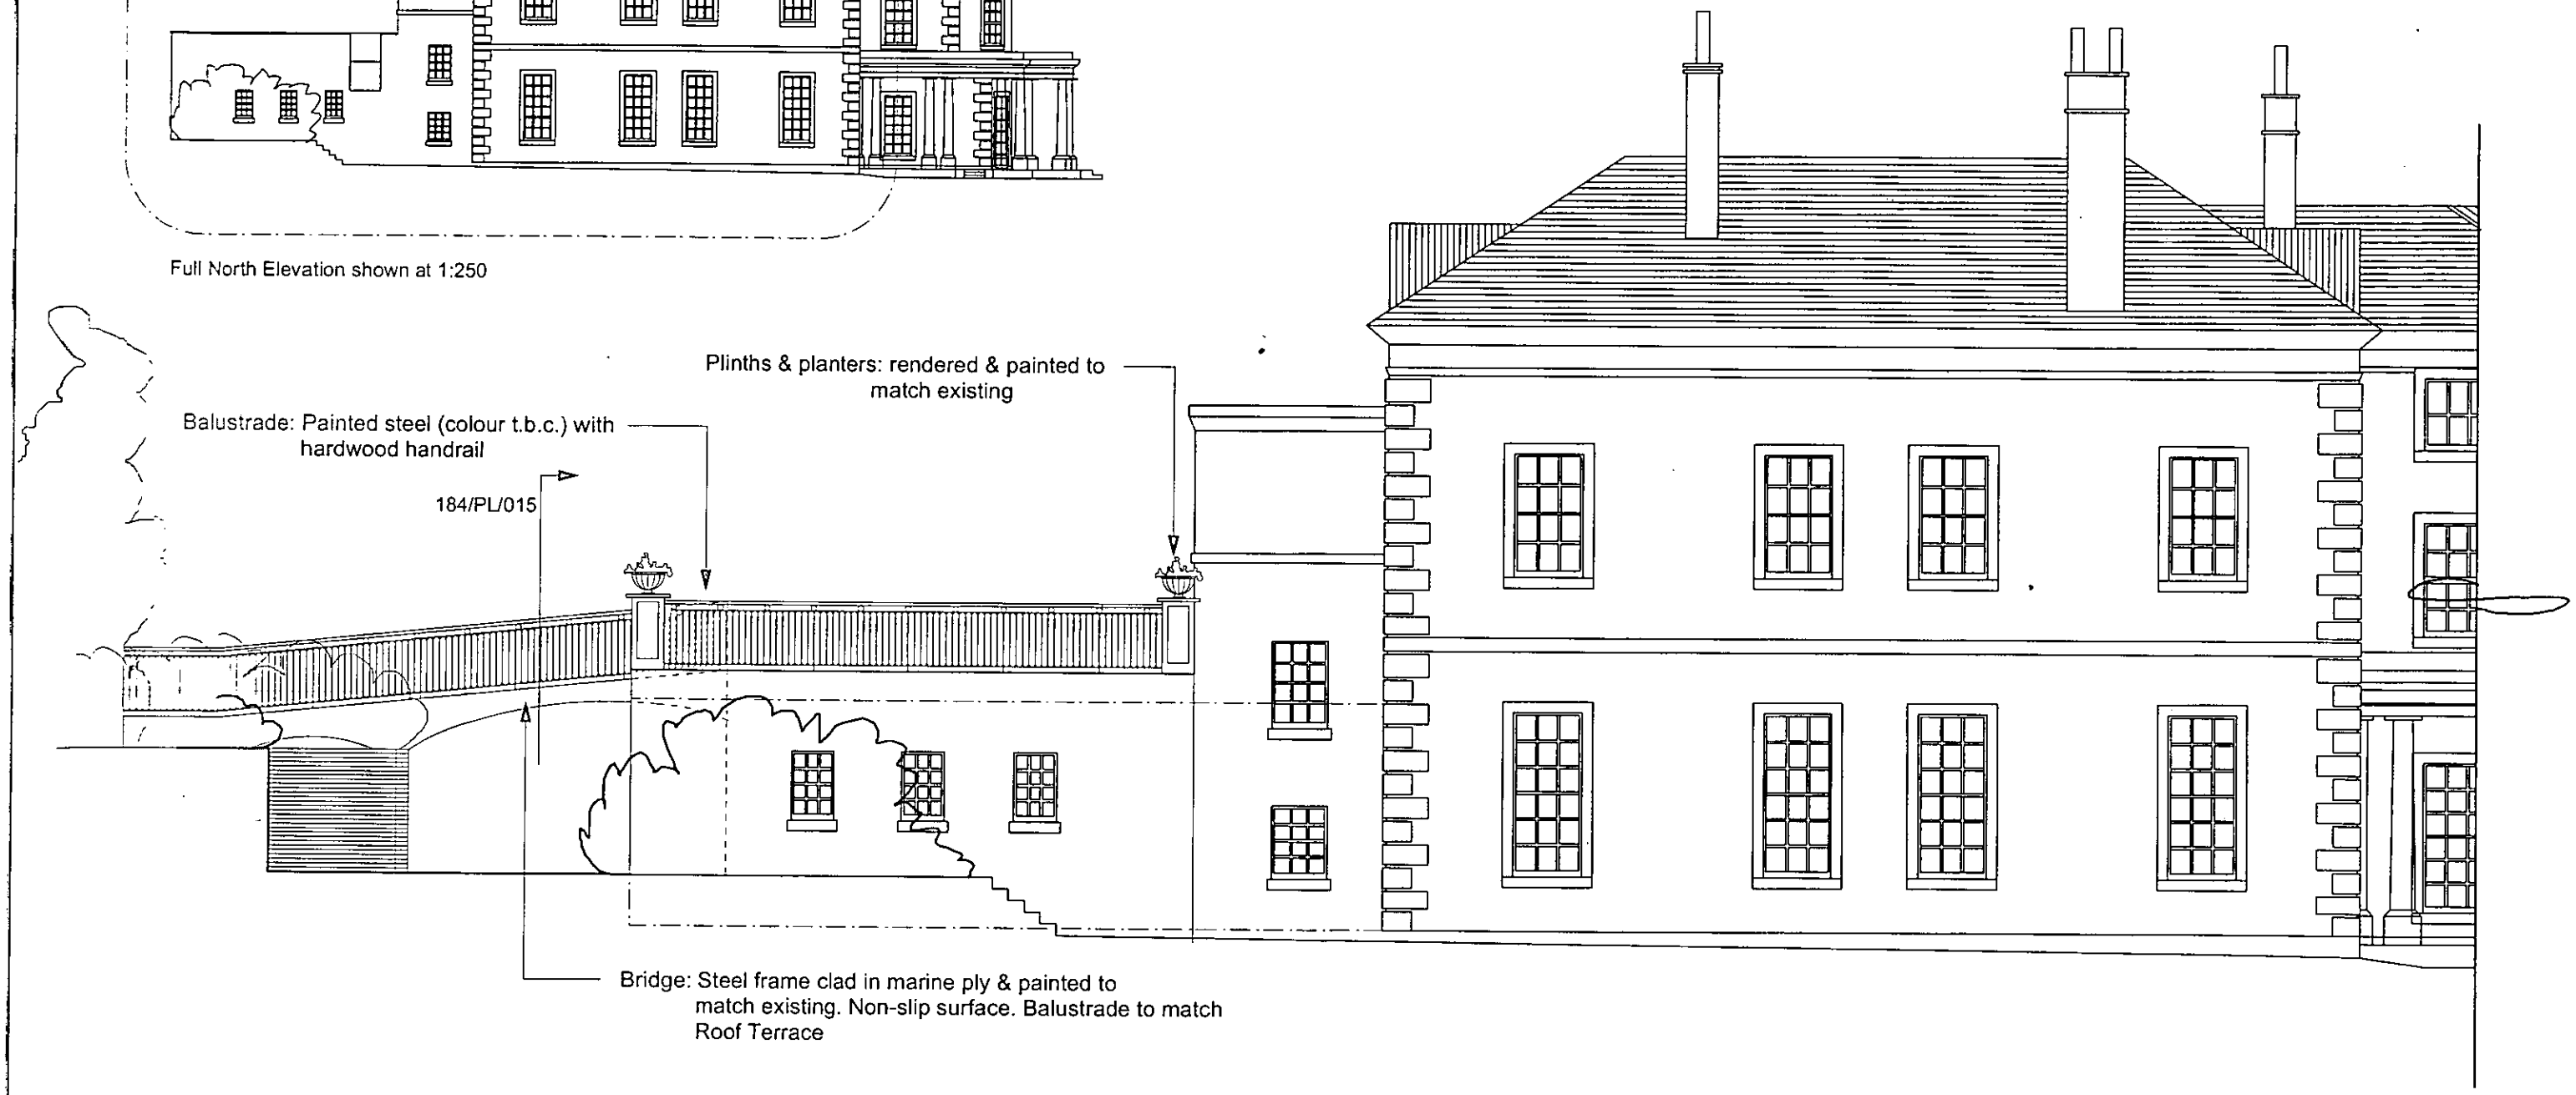

PROPOSAL:
CREATE A NEW DISABLED ACCESS FROM MAIN HOUSE TO CONSERVATORIES OVER VEHICLE/PEDESTRIAN ACCESS BELOW. TRANSFORM FLAT ROOF INTO HARD LANDSCAPED ROOF TERRACE.

rev.:	date:	amendment:
-	07.03.03	Issued for Approval

NOTES:

client / project:
Charles Kendall & Partners
Wargrave Manor, Berkshire


scale: **1:100** date: **04.03.03**
drawn: **md** verified: -

architect:
HUW OWEN ARCHITECTS
12 Swallow Street, Piccadilly,London, W1B 4DR
tel. 020 7287 8813
fax 020 7287 8814
e-mail architects@huwowen.co.uk

drawing title:
Manor House: Proposed
North Elevation

project no.: **184**
revision no.: -
drawing no.: **184/PL/016**


8202 10.MAR03

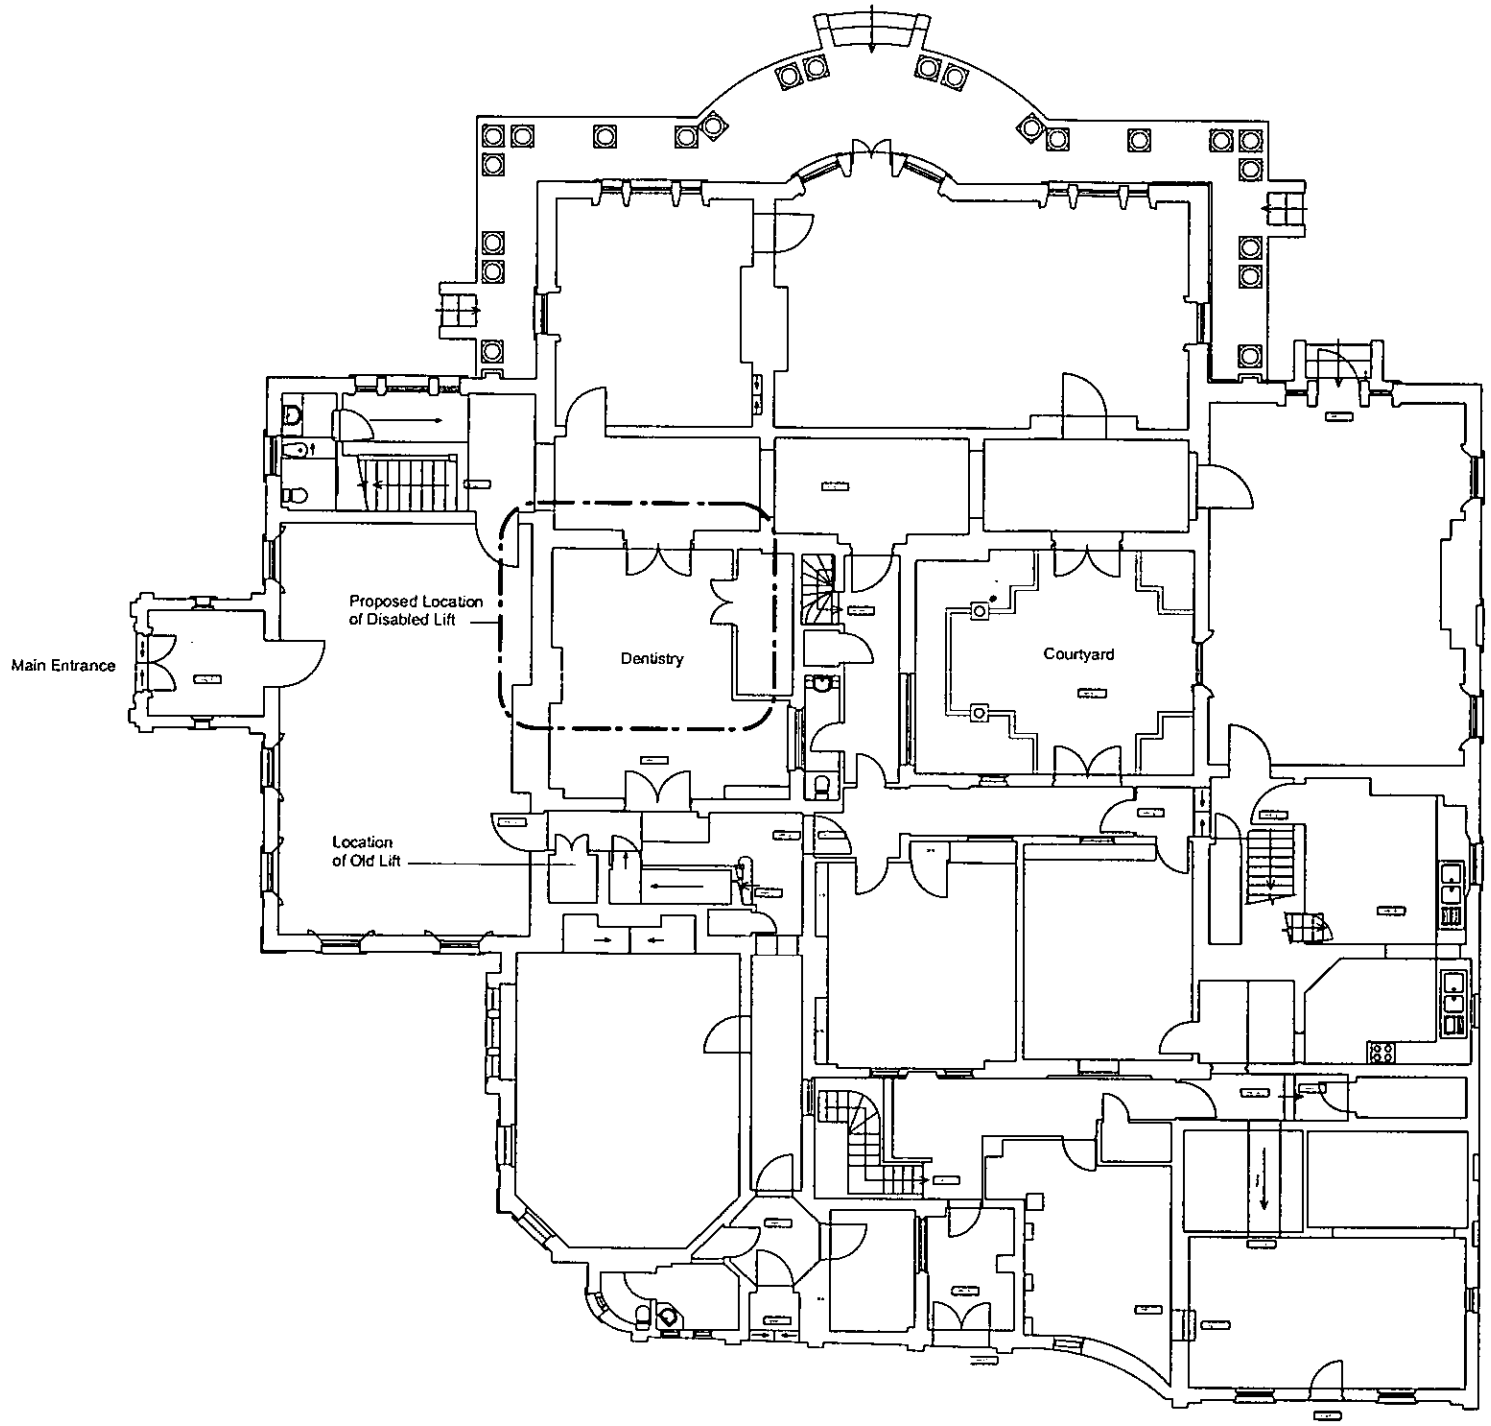


1 Ground Floor Plan

			NOTES:	client / project:		architect:	drawing title:	
				Charles Kendall & Partners **Wargrave Manor, Berkshire**		**HUW OWEN ARCHITECTS** 12 Swallow Street, Piccadilly,London, W1B 4DR tel. 020 7287 8813 fax 020 7287 8814 e-mail architects@huwowen.co.uk	**Manor House: Proposed Disabled Lift** **"Existing" Ground Floor Plan**	
.	07.03.03	Issued for Approval		scale: **1:200@ A3**	date: **07.03.03**		project no.: **184**	drawing no.: **184/PL/101**
rev.:	date:	amendment:		drawn: **md**	verified: **-**		revision no.: **-**	

8202 10 MAR 03

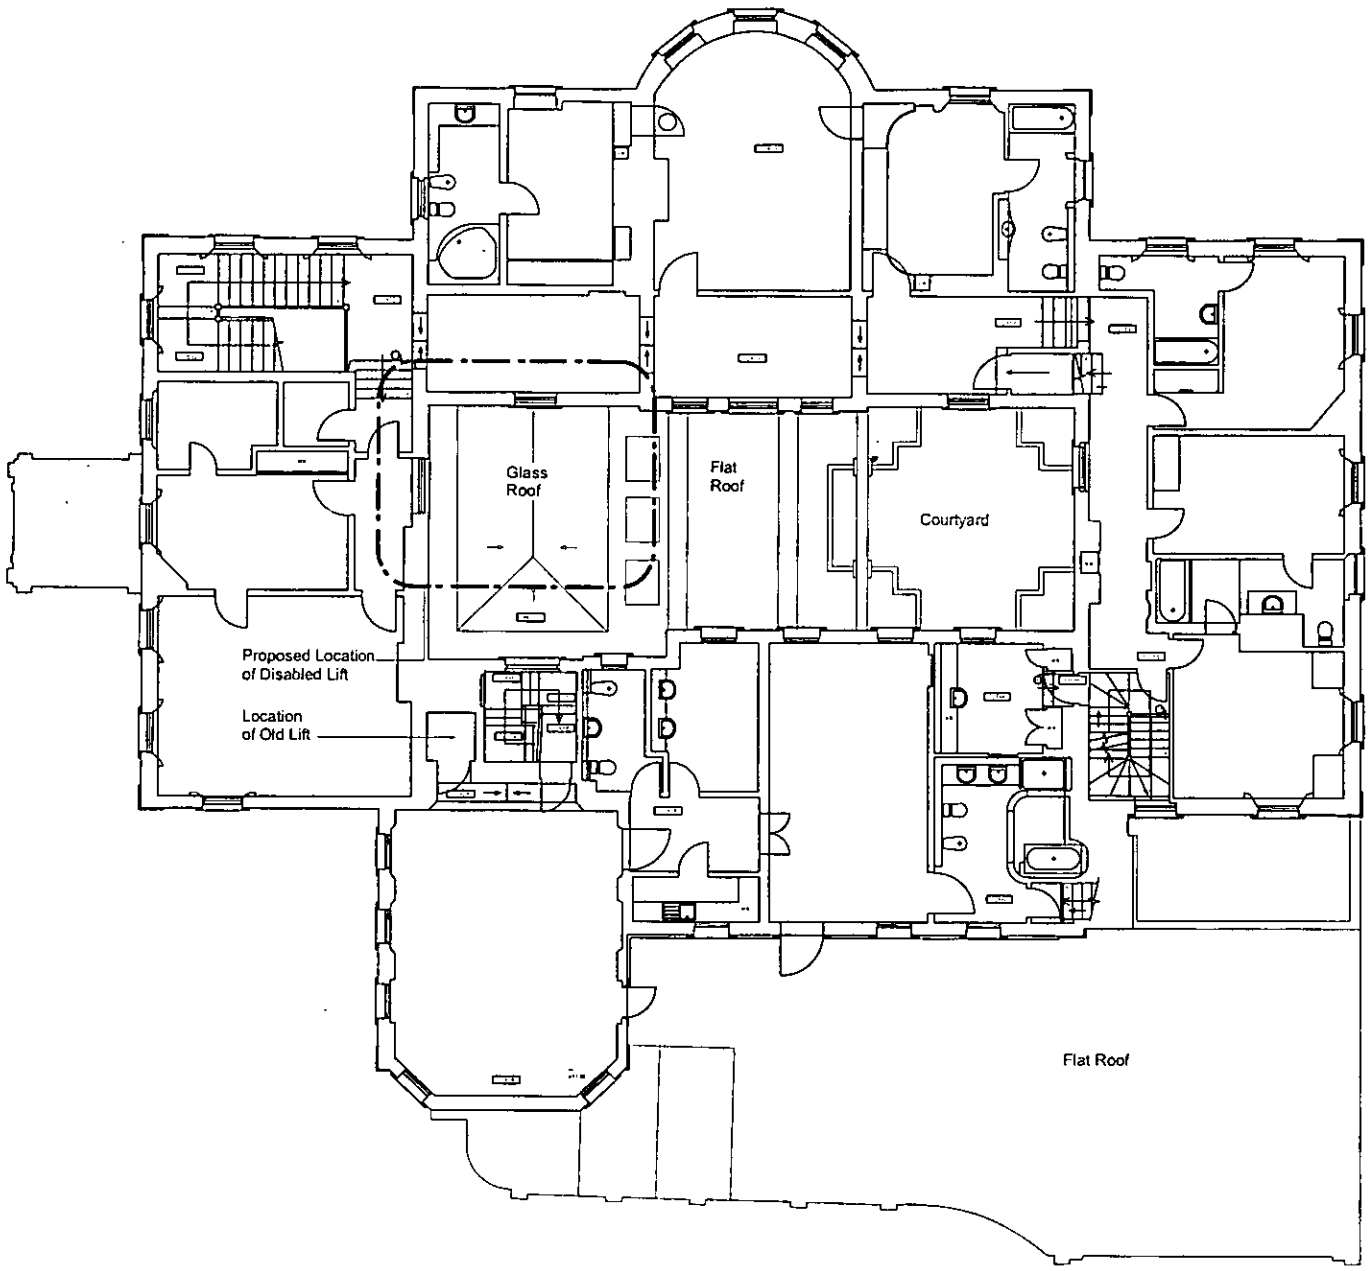

1 First Floor Plan

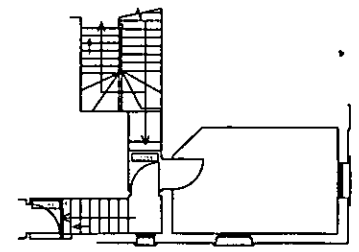

2 Mezzanine Floor Plan

			NOTES:
.	07.03.03	issued for Approval	
rev.:	date:	amendment:	

client / project:
Charles Kendall & Partners
Wargrave Manor, Berkshire


scale: **1:200@ A3** | date: **17.04.02**
drawn: **md** | verified: **-**

architect:
HUW OWEN ARCHITECTS
12 Swallow Street, Piccadilly,London, W1B 4DR
tel. 020 7287 8813
fax 020 7287 8814
e-mail architects@huwowen.co.uk

drawing title:
Manor House: Proposed Disabled Lift
"Existing" First Floor Plan

project no.: **184**
revision no.: **-**
drawing no.: **184/PL/102**

8202 10 MAR 03

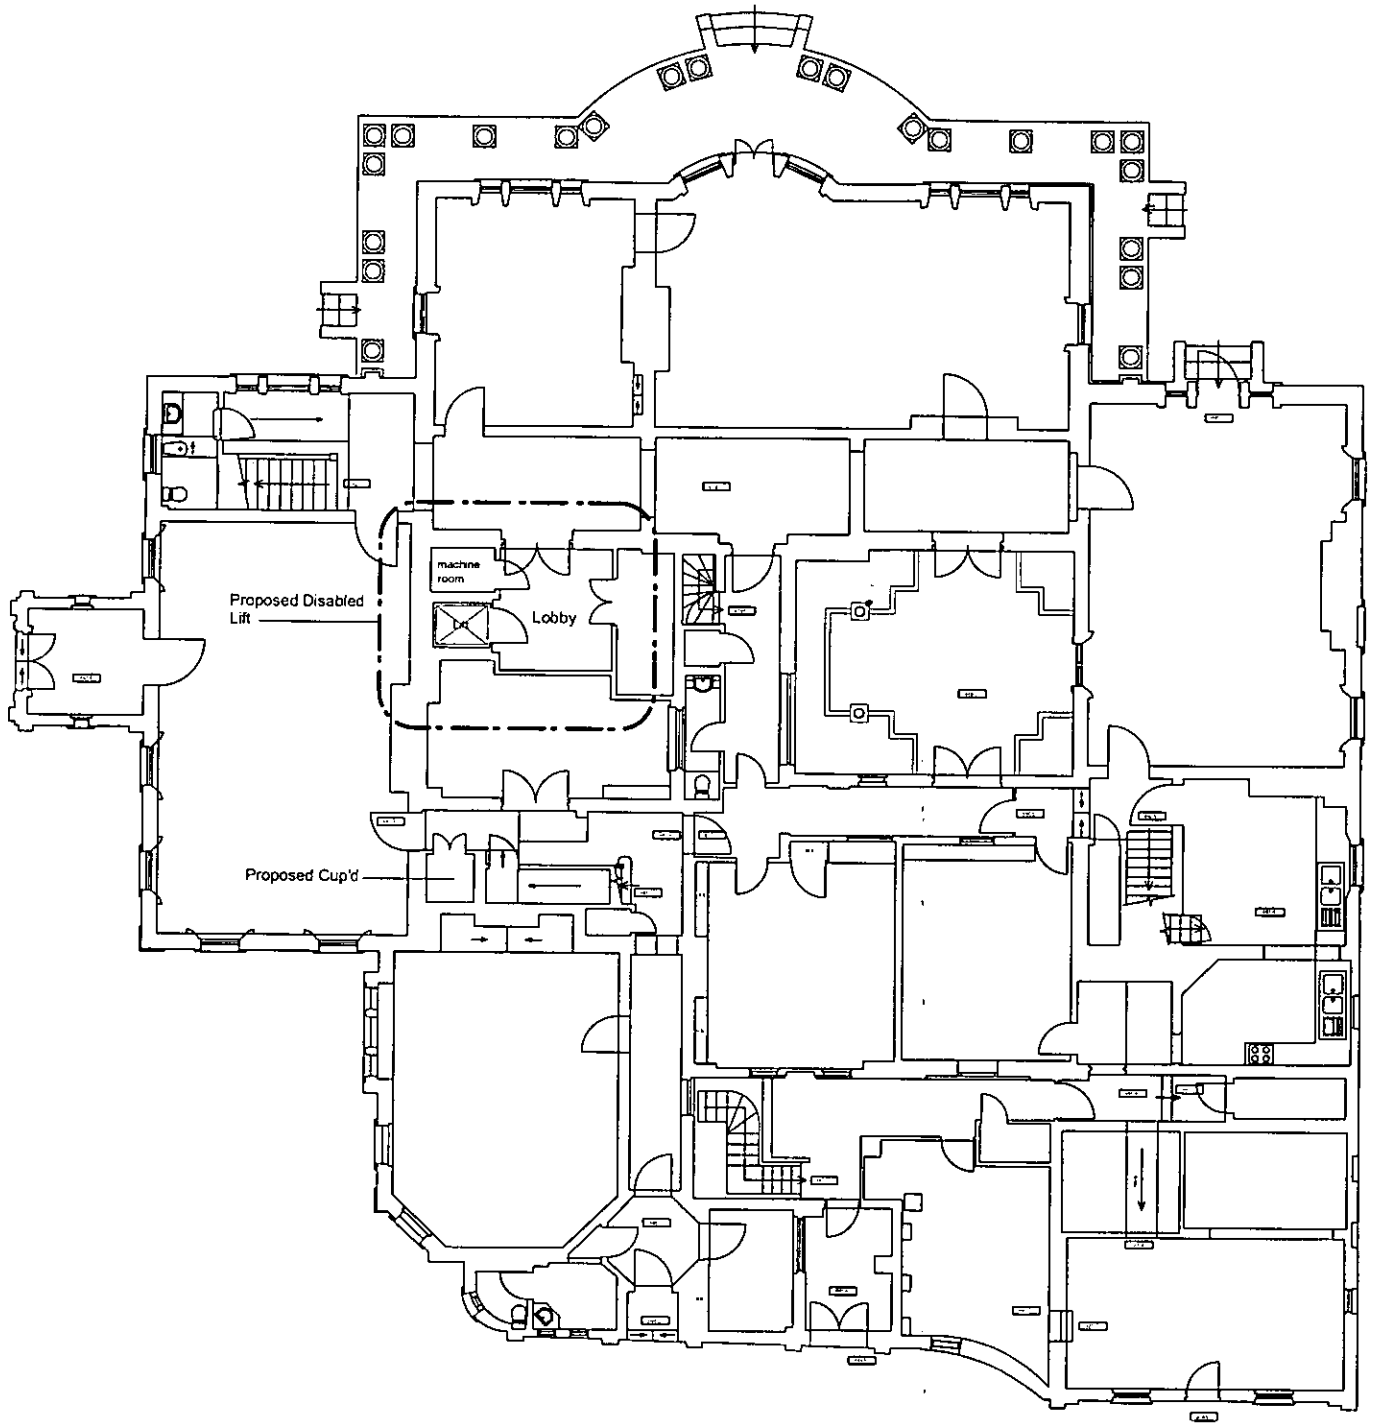

1 Ground Floor Plan

-	07.03.03	Issued for Acorcval
rev.:	date:	amendment::

NOTES:

client / project:
Charles Kendall & Partners
Wargrave Manor, Berkshire


scale: **1:200@ A3** | date: **17.04.02**
drawn: **md** | verified: **-**

architect:
HUW OWEN ARCHITECTS
12 Swallow Street, Piccadilly,London, W1B 4DR
tel. 020 7287 8813
fax 020 7287 8814
e-mail architects@huwowen.co.uk


drawing title:
Manor House: Proposed Disabled Lift
Proposed Ground Floor Plan

project no.: **184**
revision no.: **-**
drawing no.: **184/PL/ 111**


8202 10.MAR03

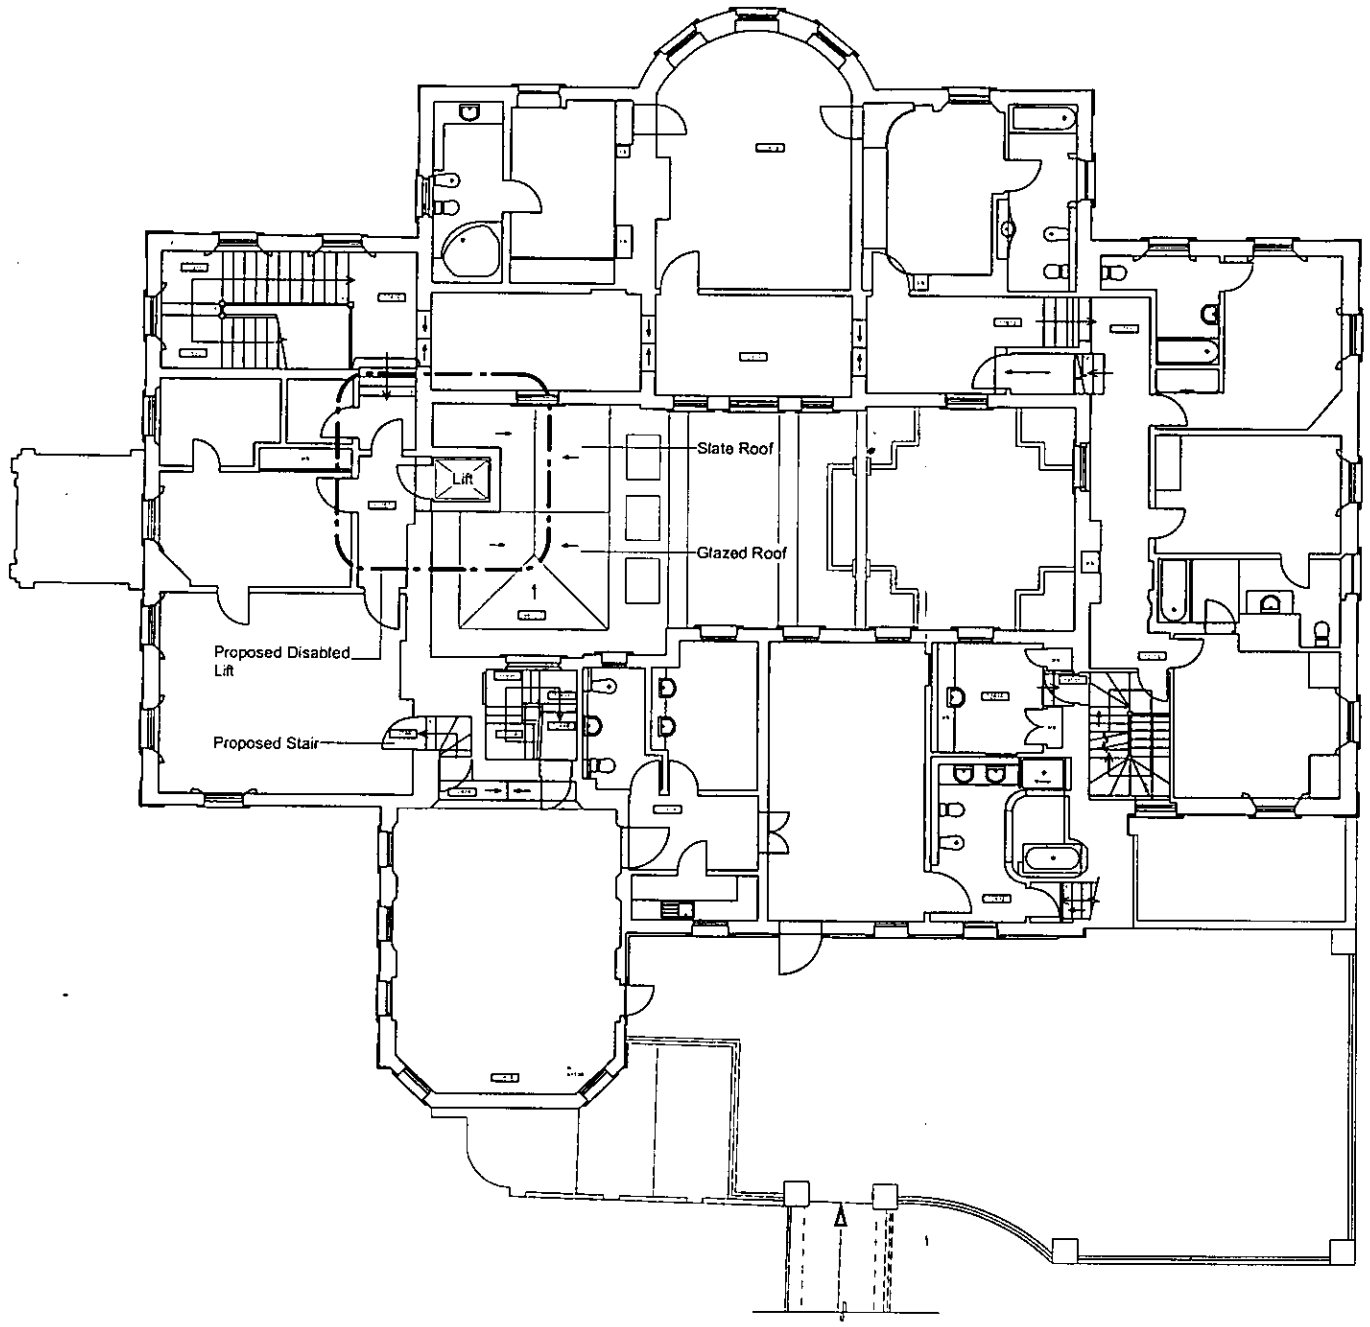

1 First Floor Plan

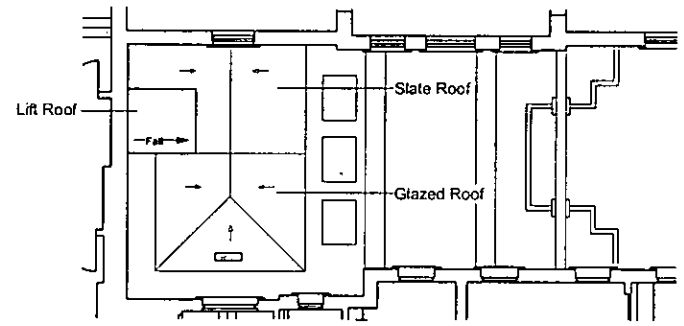

3 Courtyard Roof Plan

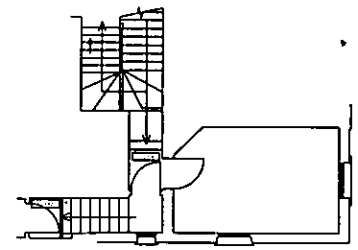

2 Mezzanine Floor Plan

-	07.03.03	Issued for Approval
rev.:	date:	amendment:

NOTES:

client / project:
Charles Kendall & Partners
Wargrave Manor, Berkshire

scale: **1:200@ A3** | date: **17.04.02**
drawn: **md** | verified: **-**

architect:
HUW OWEN ARCHITECTS
12 Swallow Street, Piccadilly,London, W1B 4DR
tel. 020 7287 8813
fax 020 7287 8814
e-mail architects@huwowen.co.uk

drawing title:
Manor House: Proposed Disabled Lift
Proposed First Floor Plan

project no.: **184**
revision no.: **-**
drawing no.: **184/PL/112**

8202 10.MAR03





















			NOTES:
-	07.03.03	Issued for Approval	
rev.:	date:	amendment:	


client / project:
Charles Kendall & Partners
Wargrave Manor, Berkshire

scale: **NTS** | date: **07.03.03**
drawn: **md** | verified: **-**


architect:
HUW OWEN ARCHITECTS
12 Swallow Street, Piccadilly,London, W1B 4DR
tel. 020 7287 8813
fax 020 7287 8814
e-mail architects@huwowen.co.uk

drawing title:
Manor House
Photographs of Current Bridge Installation


project no.: **184**
revision no.: **-**
drawing no.: **184/PL/020**

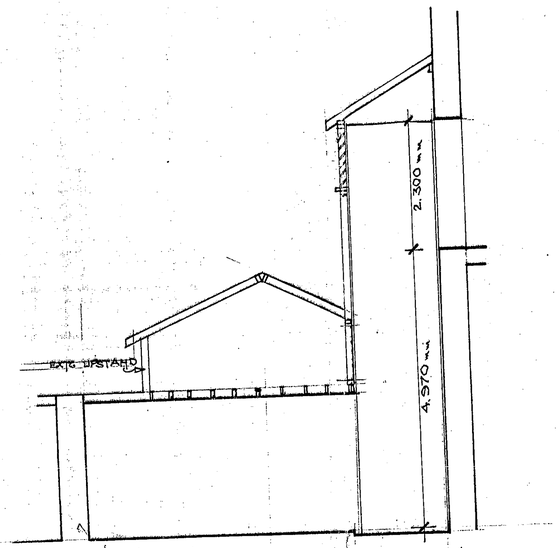


SECTION B-B

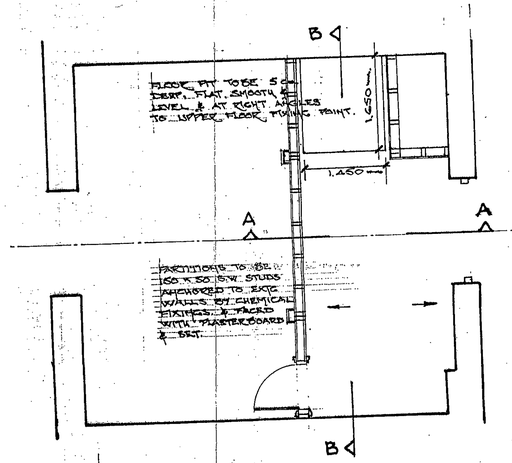

PLAN

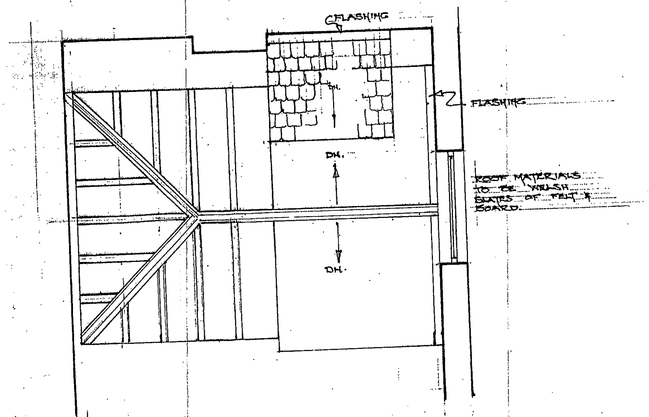

ROOF PLAN

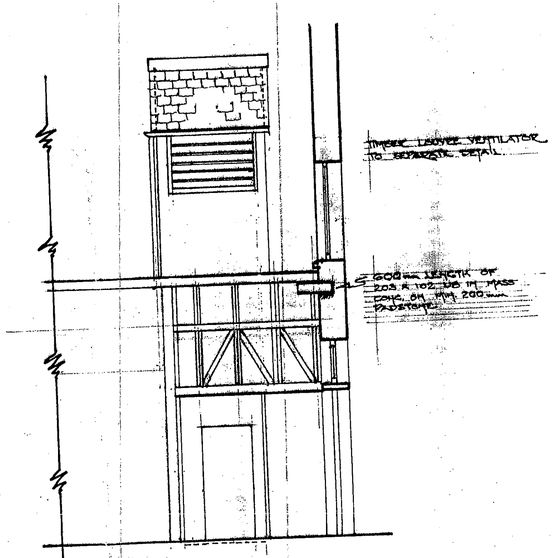

SECTION A-A

8202, 1C MAR 03

WARGRAVE MANOR
PRELIMINARY DRAWING
SHOWING PROPOSED
BUILDER'S WORK FOR
INSTALATION OF 'PRESTIGE'
PLATFORM LIFT.

DWG. No: 014/WGM/L/01
Scale. 1:50

ANTHONY BARTON-HALL
CONSULTING ARCHITECT. 25/02/02