

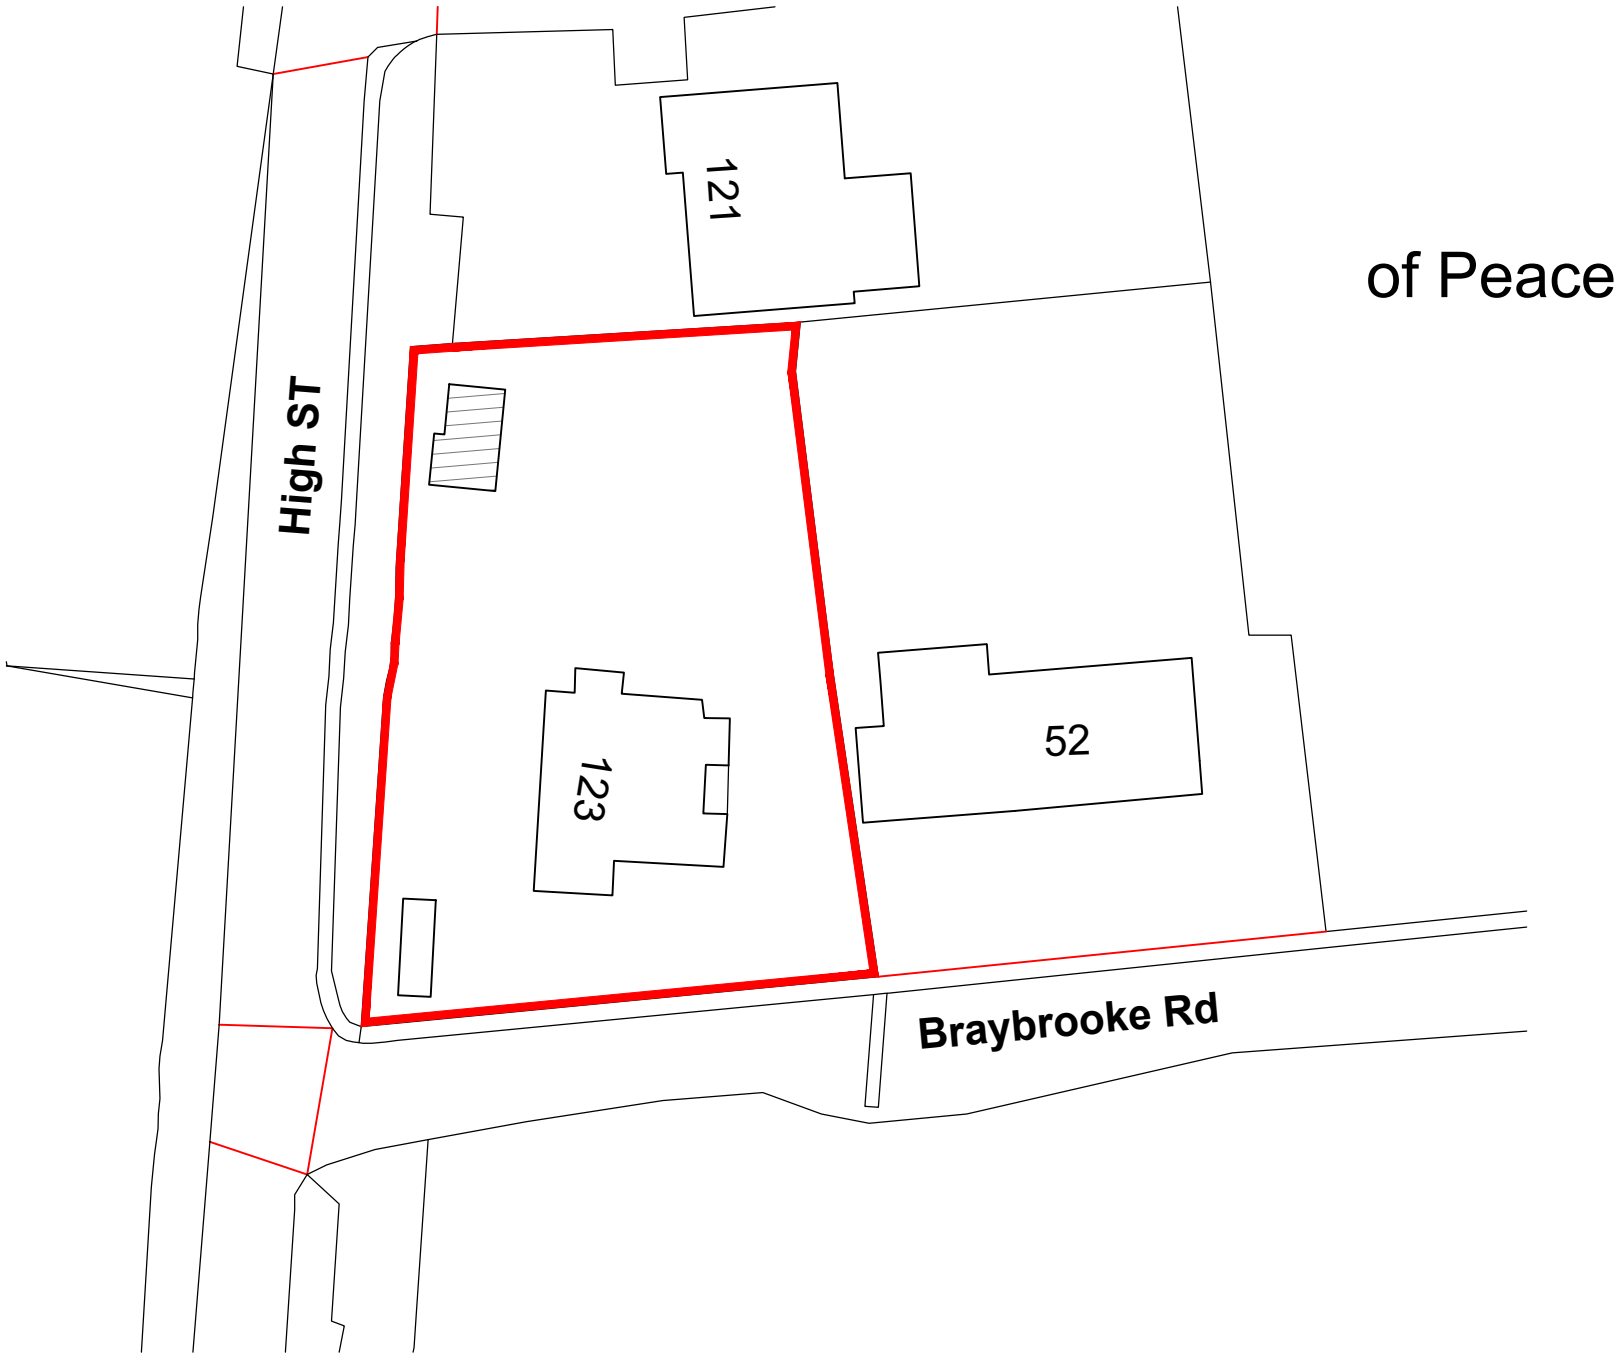


NOTES


GENERAL NOTES:
1. THIS DRAWING IS TO BE READ IN CONJUNCTION WITH THE OTHER RELEVANT CONSULTANTS' DRAWINGS.
2. ALL FINISHES ARE TO CONFORM TO THE CURRENT BUILDING REGULATIONS.
3. REFER TO A SEPARATE DOCUMENT FOR THE DESIGNERS RISK ASSESSMENT.
4. ALL WORKS OR MATERIALS INDICATED ON THIS DRAWING ARE TO BE TO THE LATEST RELEVANT BRITISH STANDARDS AND CARRIED OUT IN ACCORDANCE WITH THE BRITISH STANDARDS CODES OF PRACTICE OR RECOGNIZED INSTITUTE OR TRADE ASSOCIATION RECOMMENDATIONS AND PUBLICATIONS.

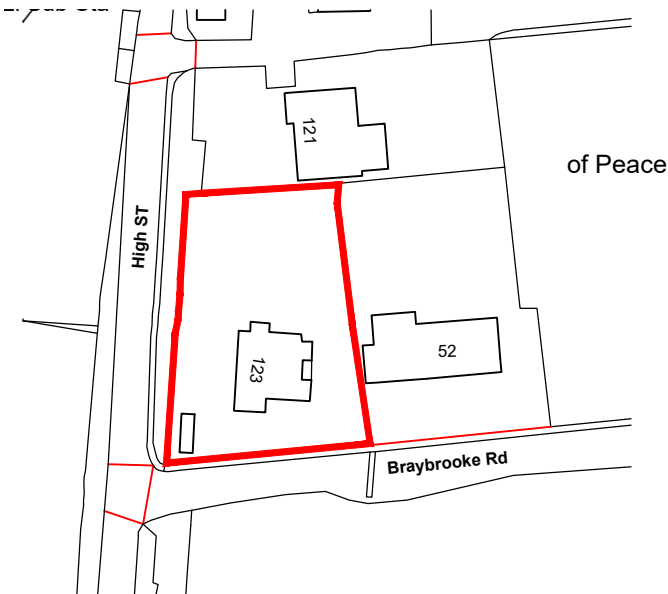

Ordnance Survey, (c) Crown Copyright 2024. All rights reserved. Licence number 100022432

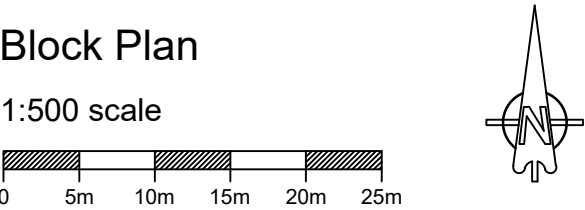

Ordnance Survey, (c) Crown Copyright 2024. All rights reserved. Licence number 100022432

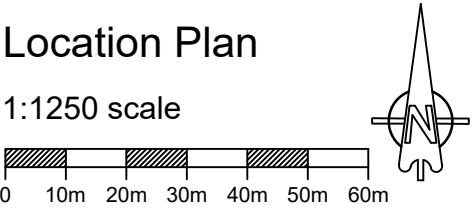

Development Plot

P2	Aug 24	Road names added	ST	
Revision	Date	Description	Dwn	Chkd

Lansdowne House
25-26 Hampshire Terrace
Portsmouth PO1 2QF
Hampshire England

Tel: (023) 92 755 333
E-Mail: admin@plcarchitects.com
Web: www.plcarchitects.com

Client :

Project :
123 High Street
Wargrave
RG10 8DG

Drawing Title :
Block Plan
Location Plan

Drawn By	Date	Checked By	Date	Approved By	Date
CG	Jul'24	CG			

Drawing No.	Revision	Scale
24.3499.100	P2	As Stated @ A3

PLC ARCHITECTS © COPYRIGHT RESERVED 2022
NOT TO BE SCALED. DIMENSIONS TO BE CHECKED ON SITE
SCALING ONLY FOR LOCAL AUTHORITY PURPOSES