



This drawing is the property of FPCR Environment and Design Ltd and is issued on the condition it is not reproduced, retained or disclosed to any unauthorised person, either wholly or in part without written consent of FPCR Environment and Design Ltd.

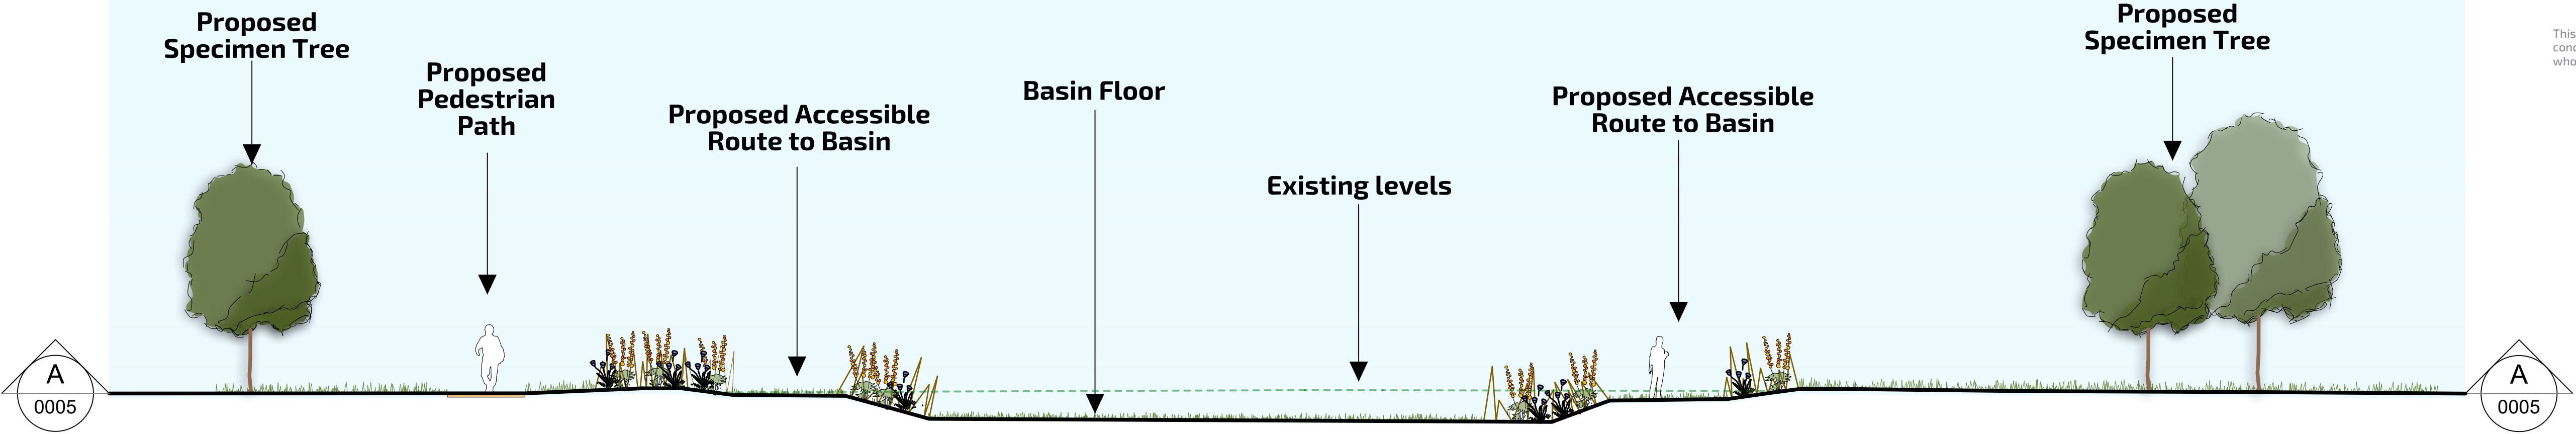


LANDSCAPE SECTION A-A

scale 1:100 @ A1

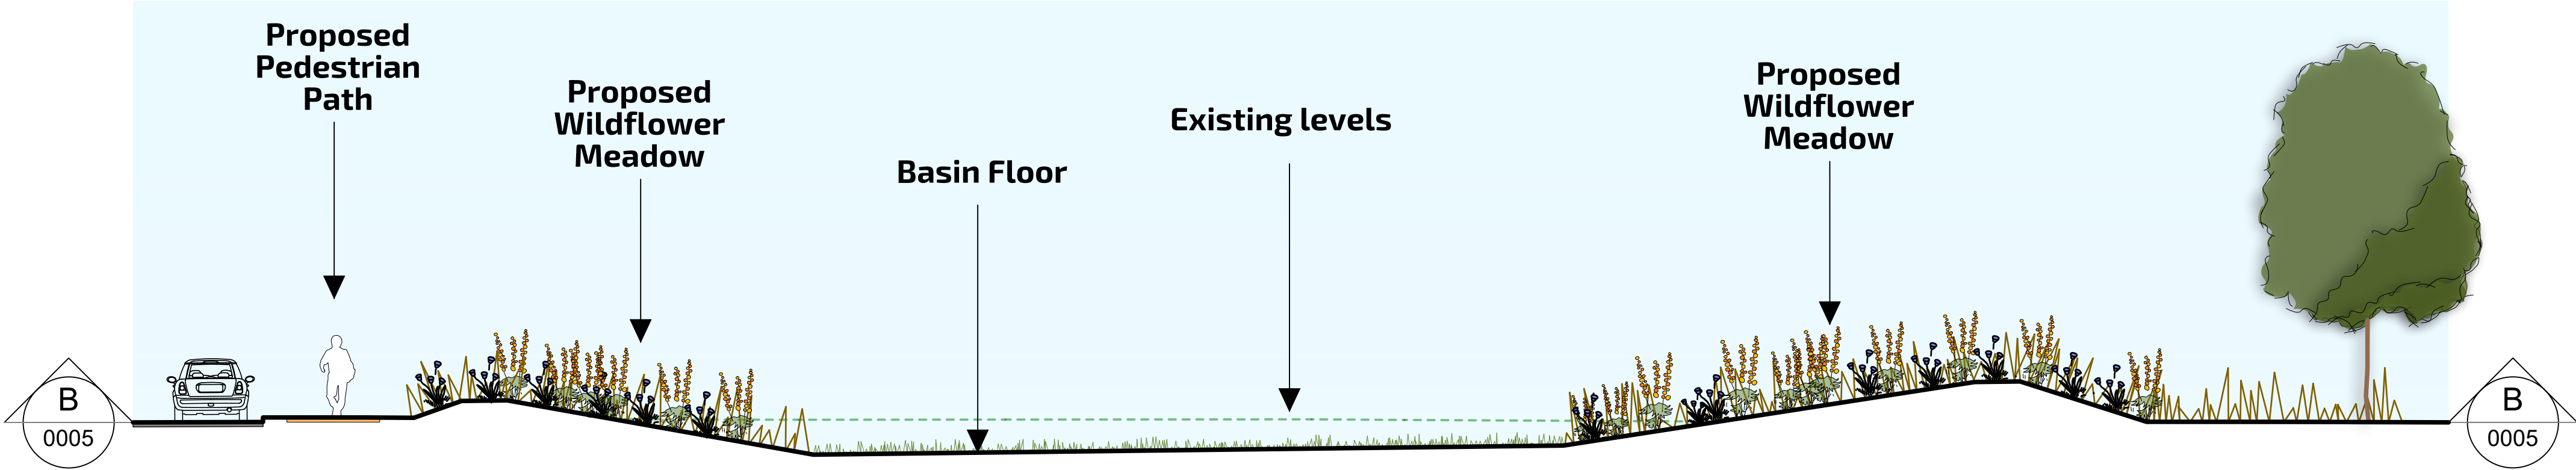


LANDSCAPE SECTION B-B

scale 1:100 @ A1

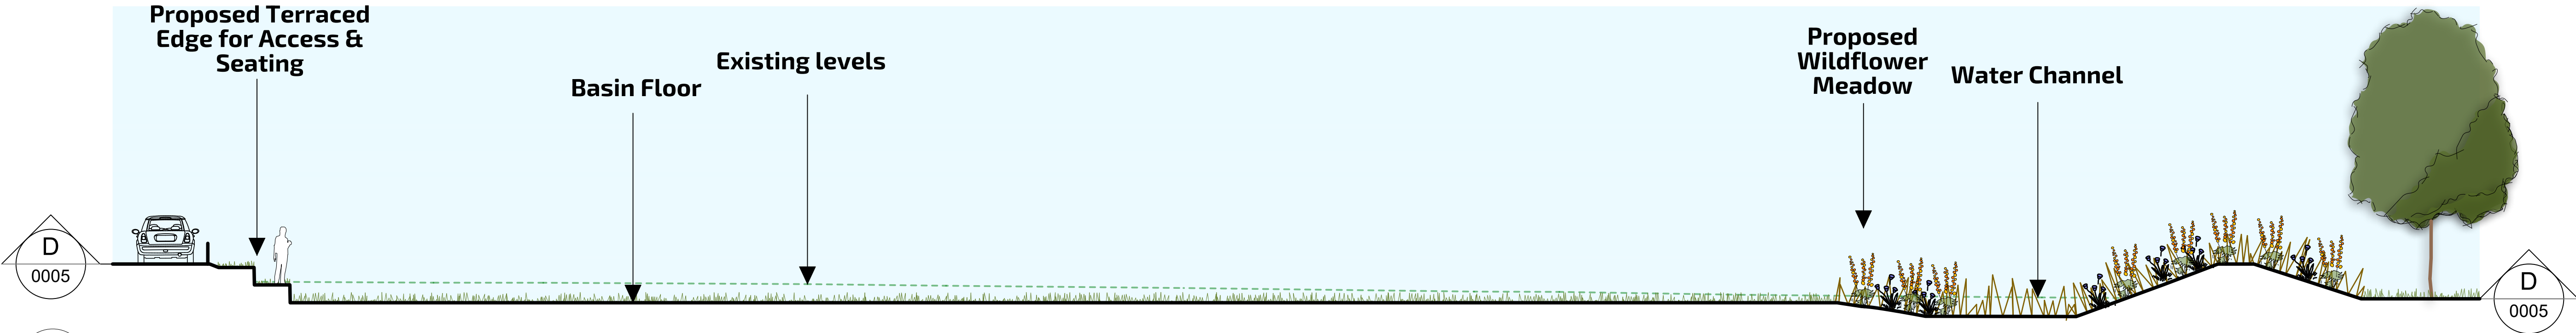

LANDSCAPE SECTION D-D


scale 1:100 @ A1

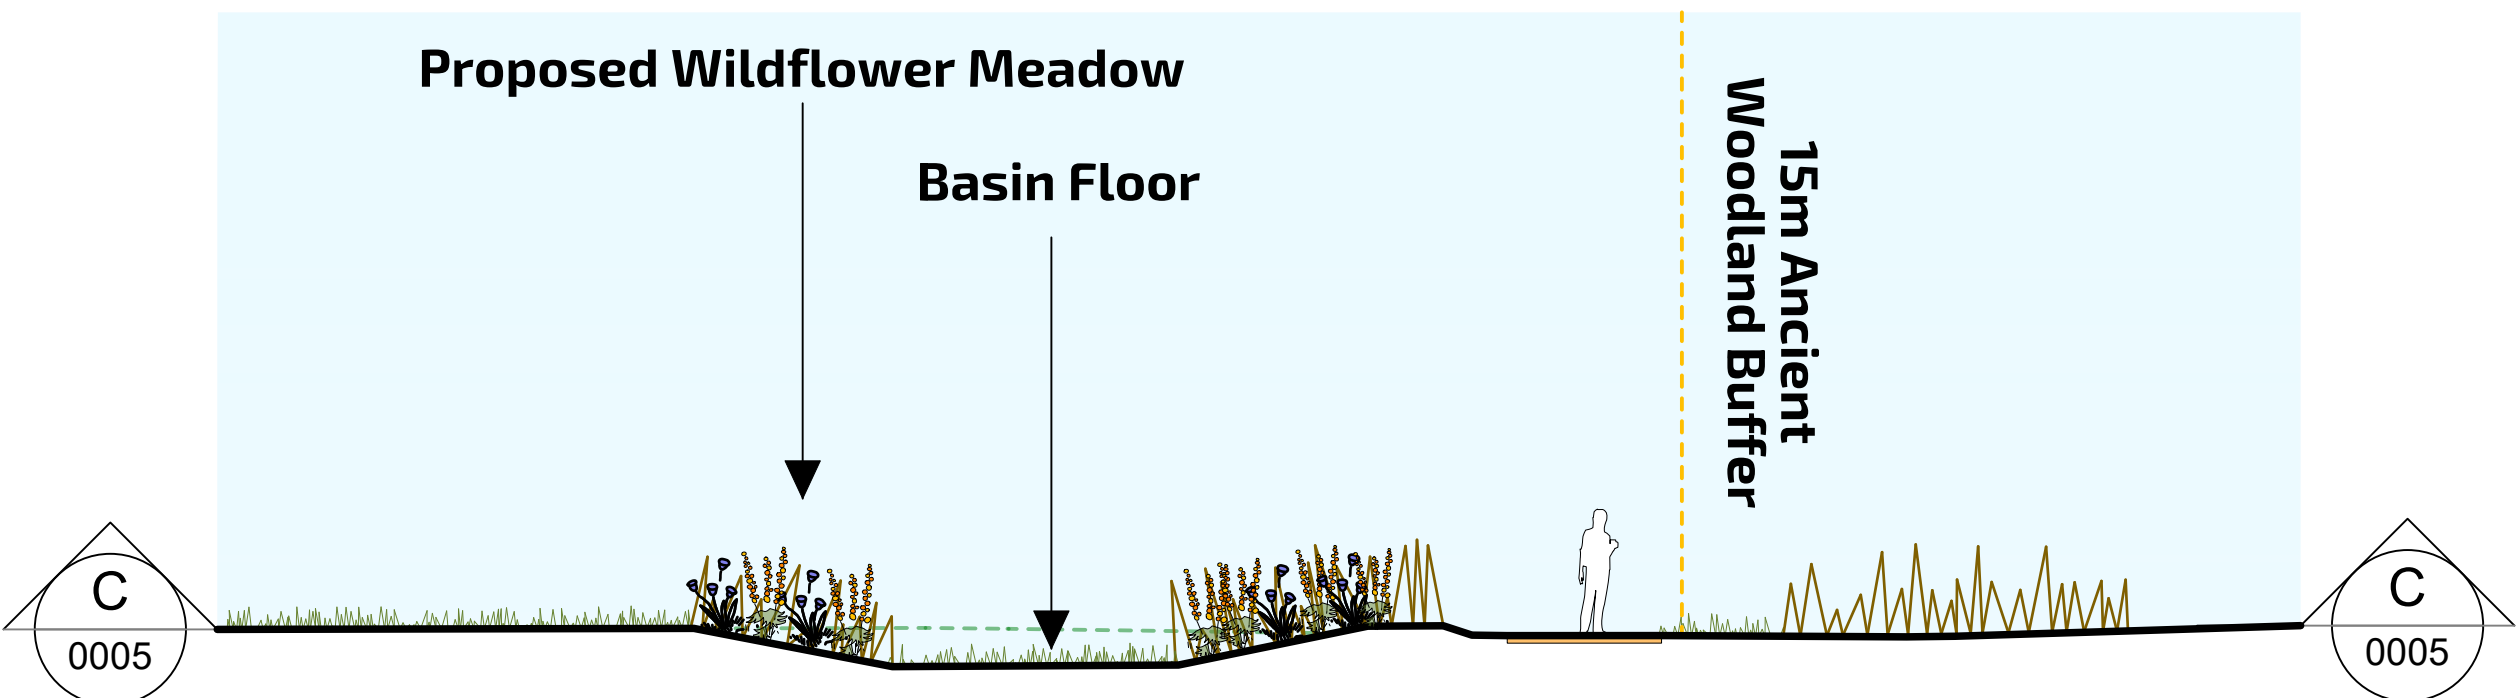

LANDSCAPE SECTION C-C

scale 1:100 @ A1

KEY PLAN
1:2000

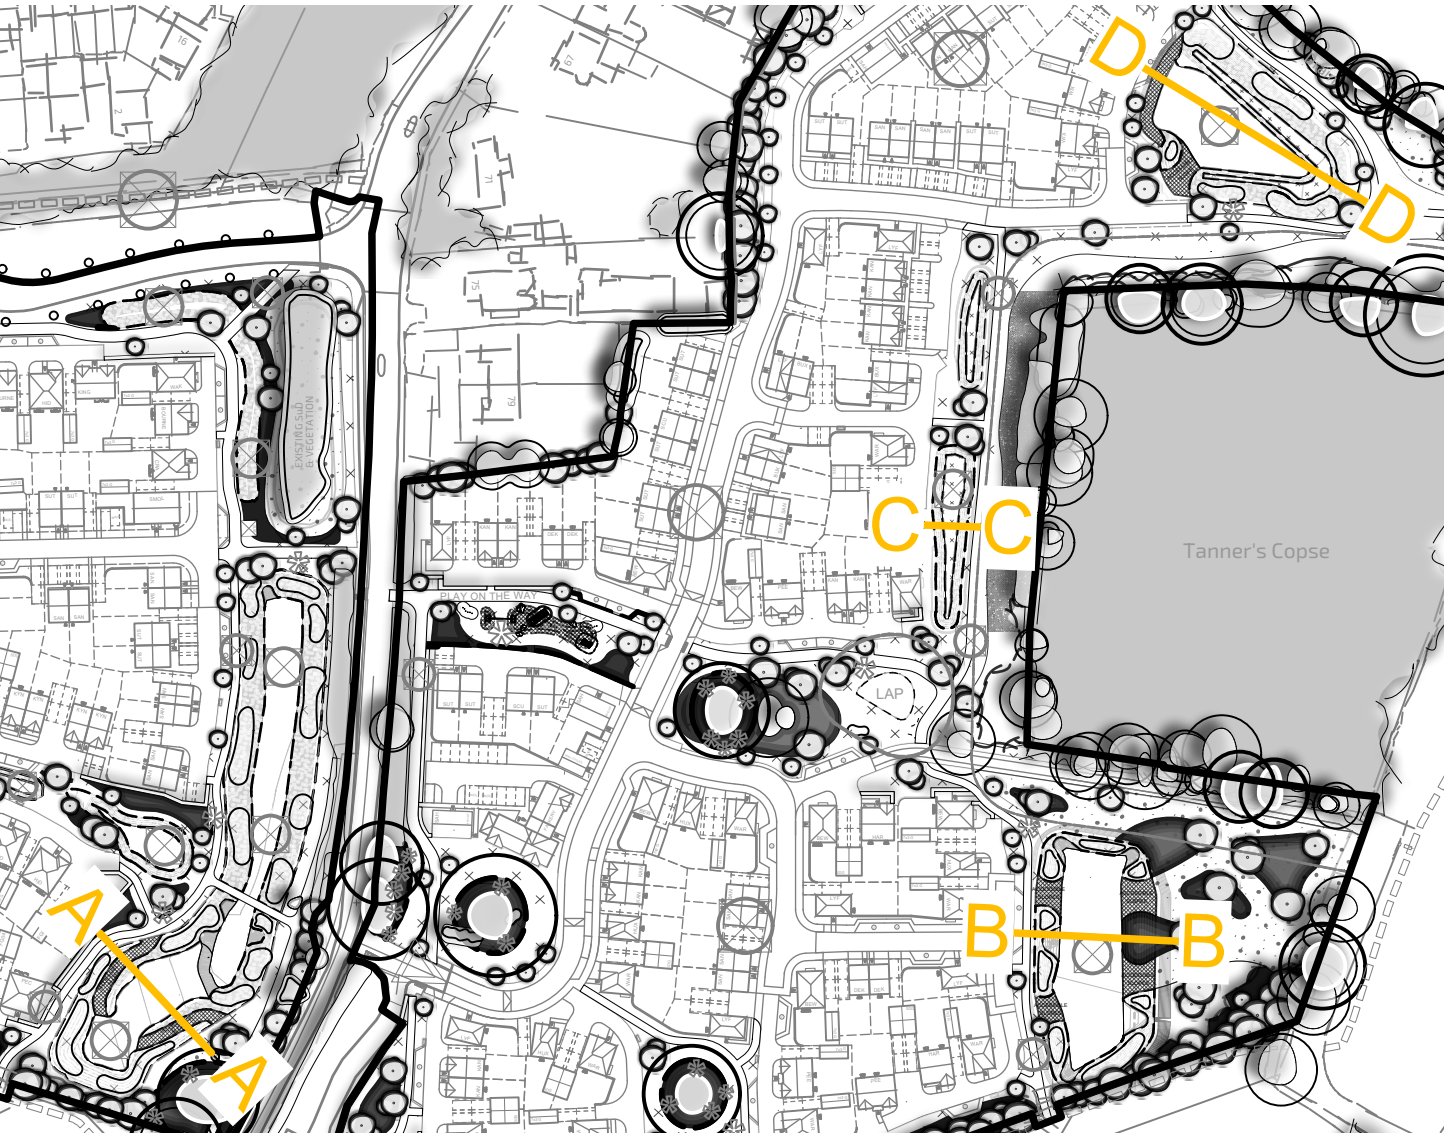

P01	05/02/26	FIRST ISSUE	TW / MGH
rev	date	description	dwn / chk

client
Bloor Homes

project
**Hyde End Road,
Shinfield**

title	scale	
Illustrative Landscape Sections	1:100 @ A	
number	status	rev
12332-FPCR-XX-XX-DR-L-0005	S3	P0

FPCR | environment
& design