



Highwood House,
Church Lane,
Arborfield RG2 9JA

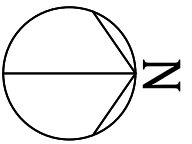

Proposed Block Plan

RevNo	Revision note	Date	Signature	Checked	Copyright 2024 one-world design ltd. One-world design shall have no responsibility for any use made of this document other than that which it was prepared and issued.

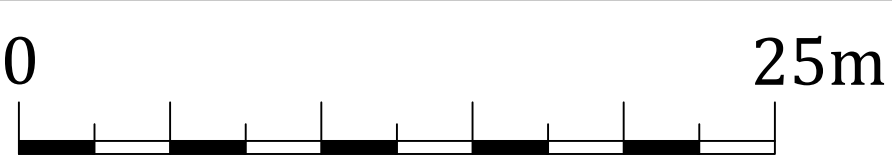

Drawn by CM	Checked by CM	Date 15/02/2024	File Name 401-21-01	A3 Scale 1:500	A1 Scale 1:250
one-world design architects www.one-worlddesign.co.uk			Highwood House		
Block Plan			Edition -	Sheet 1/1	