



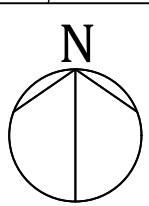

Proposed Ground Floor

RevNo	Revision note	Date	Signature	Checked	Copyright 2024 one-world design ltd. One-world design shall have no responsibility for any use made of this document other than that which it was prepared and issued.

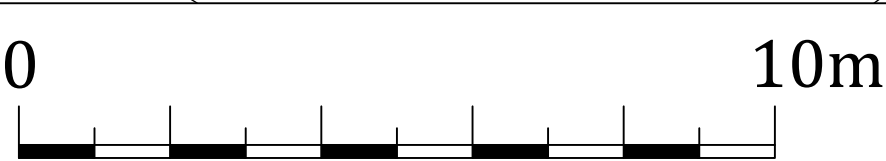

Drawn by CM	Checked by CM	Date 15/08/2024	File Name 401-21-02	A3 Scale 1:200	A1 Scale 1:100
one-world design architects www.one-worlddesign.co.uk			Highwood House		
Proposed Ground Floor			Edition -	Sheet 1/1	