
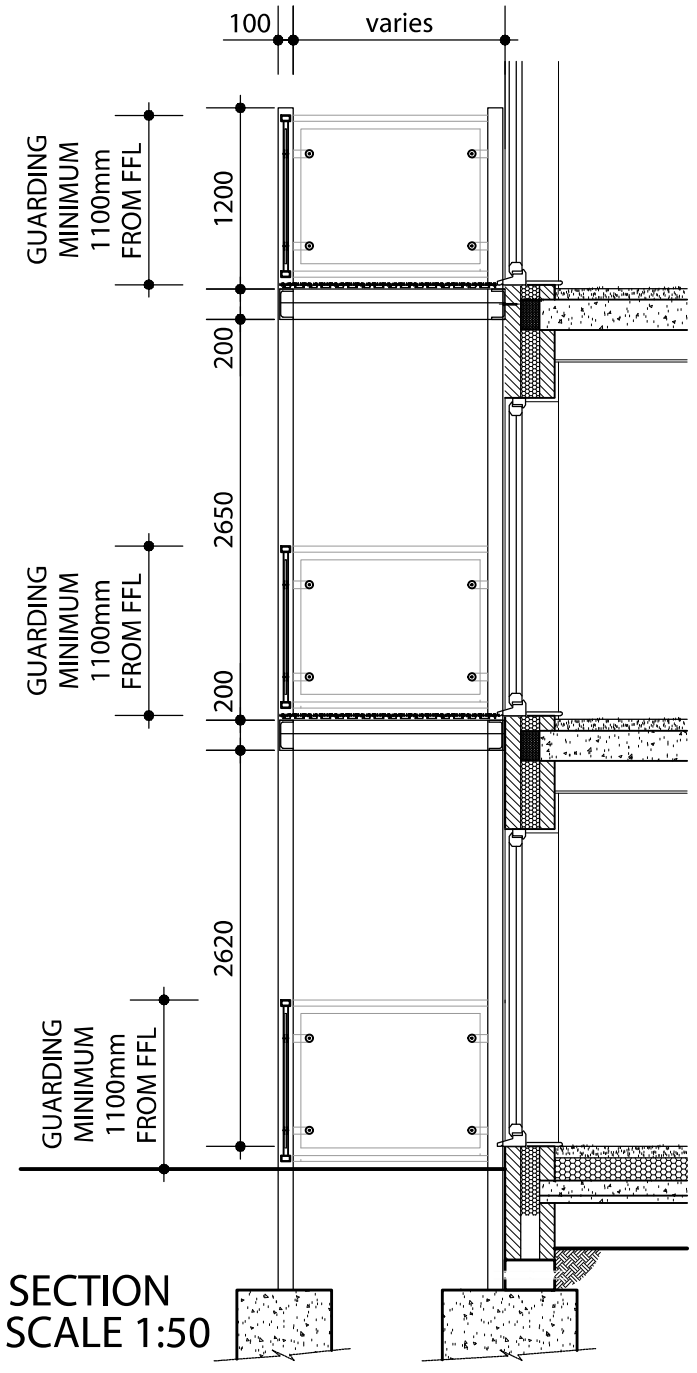


SECTION
SCALE 1:50

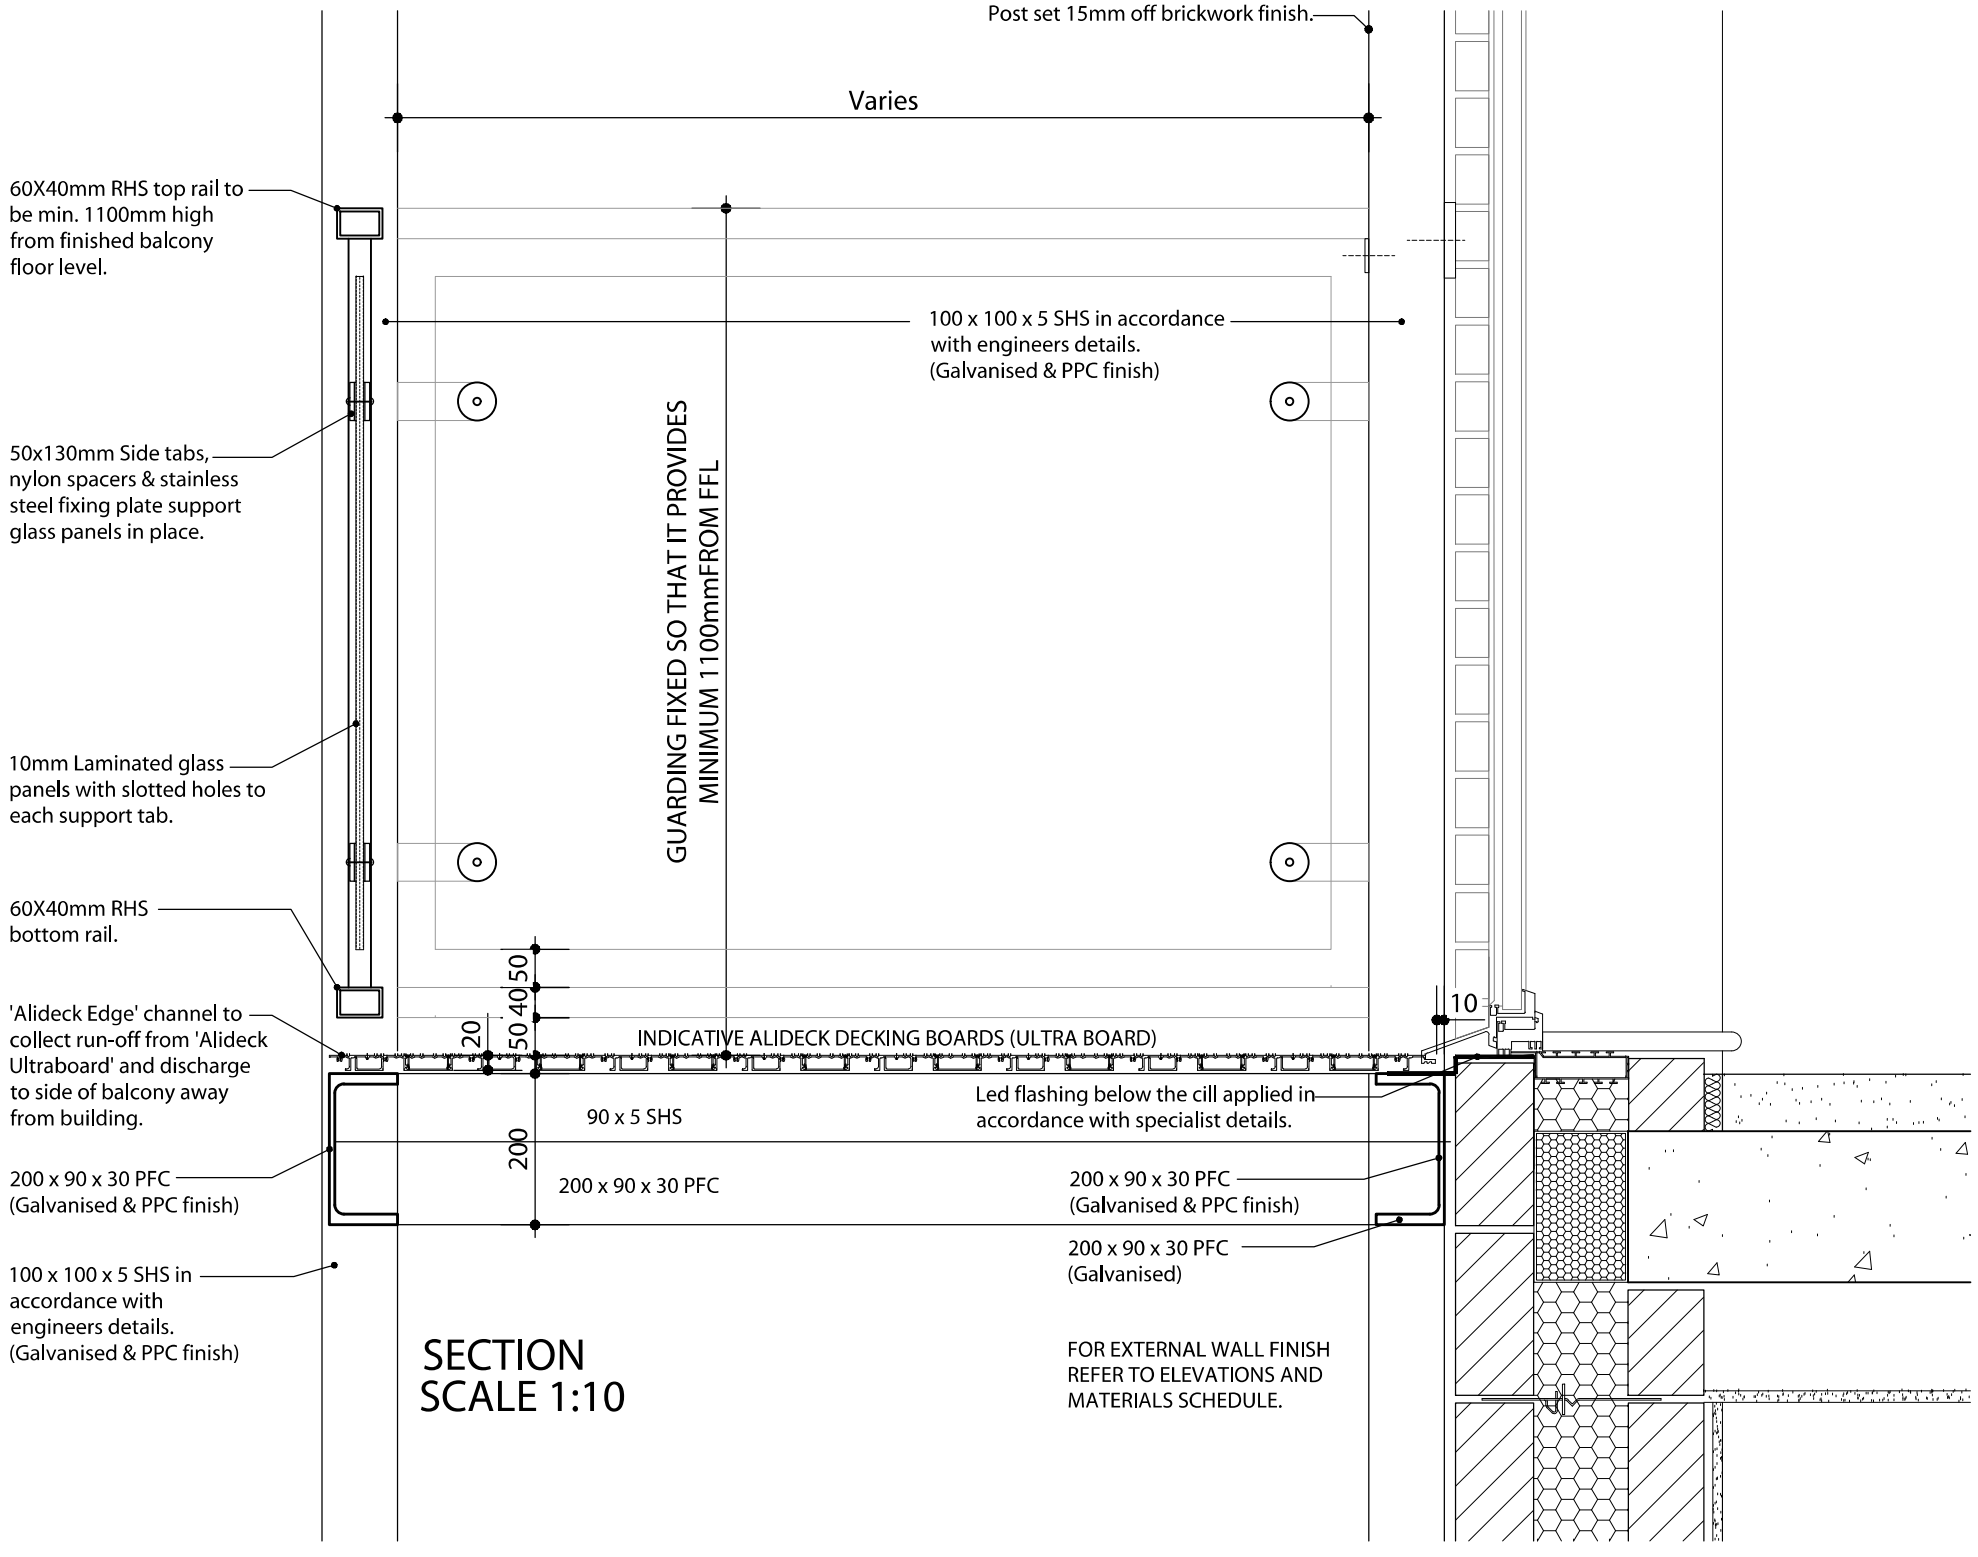

SECTION
SCALE 1:10

Rev.	Date	Description	Drawn	Checked
C1	17/10/25	FIRST CONSTRUCTION ISSUE.	BC	IC

Client
MILLER HOMES

Project
SOUTH WOKINGHAM

Drawing Title
TYPICAL BALCONY DETAIL WITH GLAZED PANELS

Scale
1:10/50

Drawn
AAP

Checked
IC

Date
OCT 25

File
DETAILS

Drg.No.
P2060/DET/11

Rev.
C1

Drawing Status
CONSTRUCTION

aap architecture

AAP Architecture Ltd
Unit A, Monument Business Centre, Monument Way East, Woking, Surrey GU21 5LG
T 01483 727345 **E** projects@aap-arc.co.uk **W** aap-arc.co.uk

Under the Intellectual Property Act 2014, this drawing is the copyright of AAP Architecture Ltd.