



PROPOSED

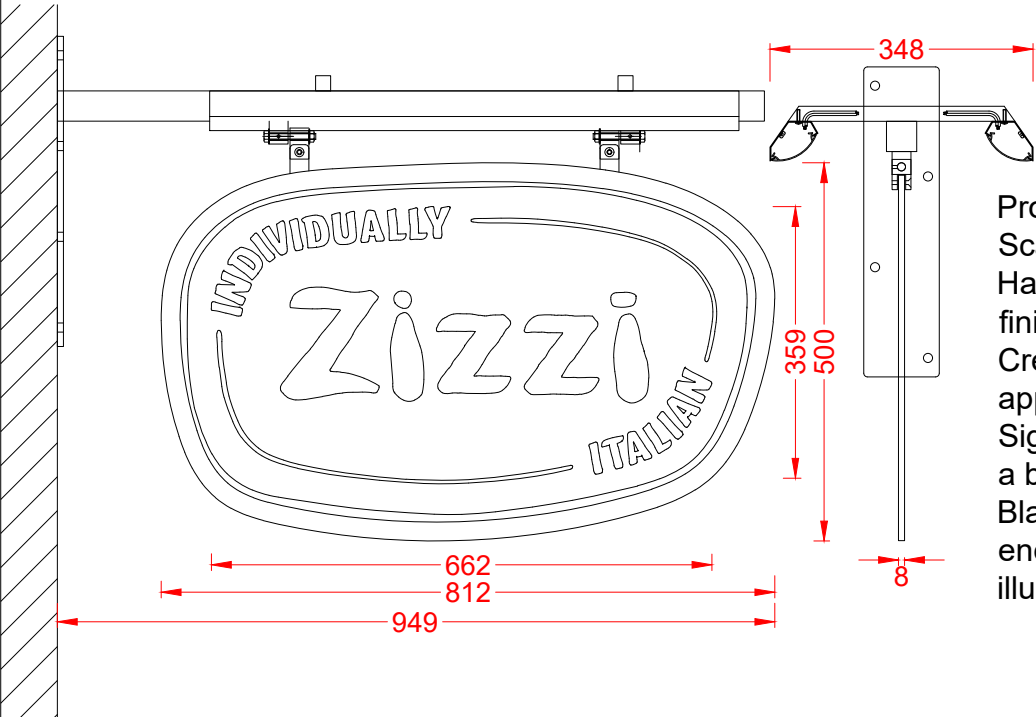

Projected sign - 1 off
Scale 1:10
Hanging panel is flat cut 8mm aluminium finished blue-grey RAL 5008.
Cream PMS 7527c vinyl graphics are applied to the panel faces.
Sign hangs from swing blocks welded to a black steel arm.
Black steel troughs are fitted with low energy warm white LEDs for external illumination.

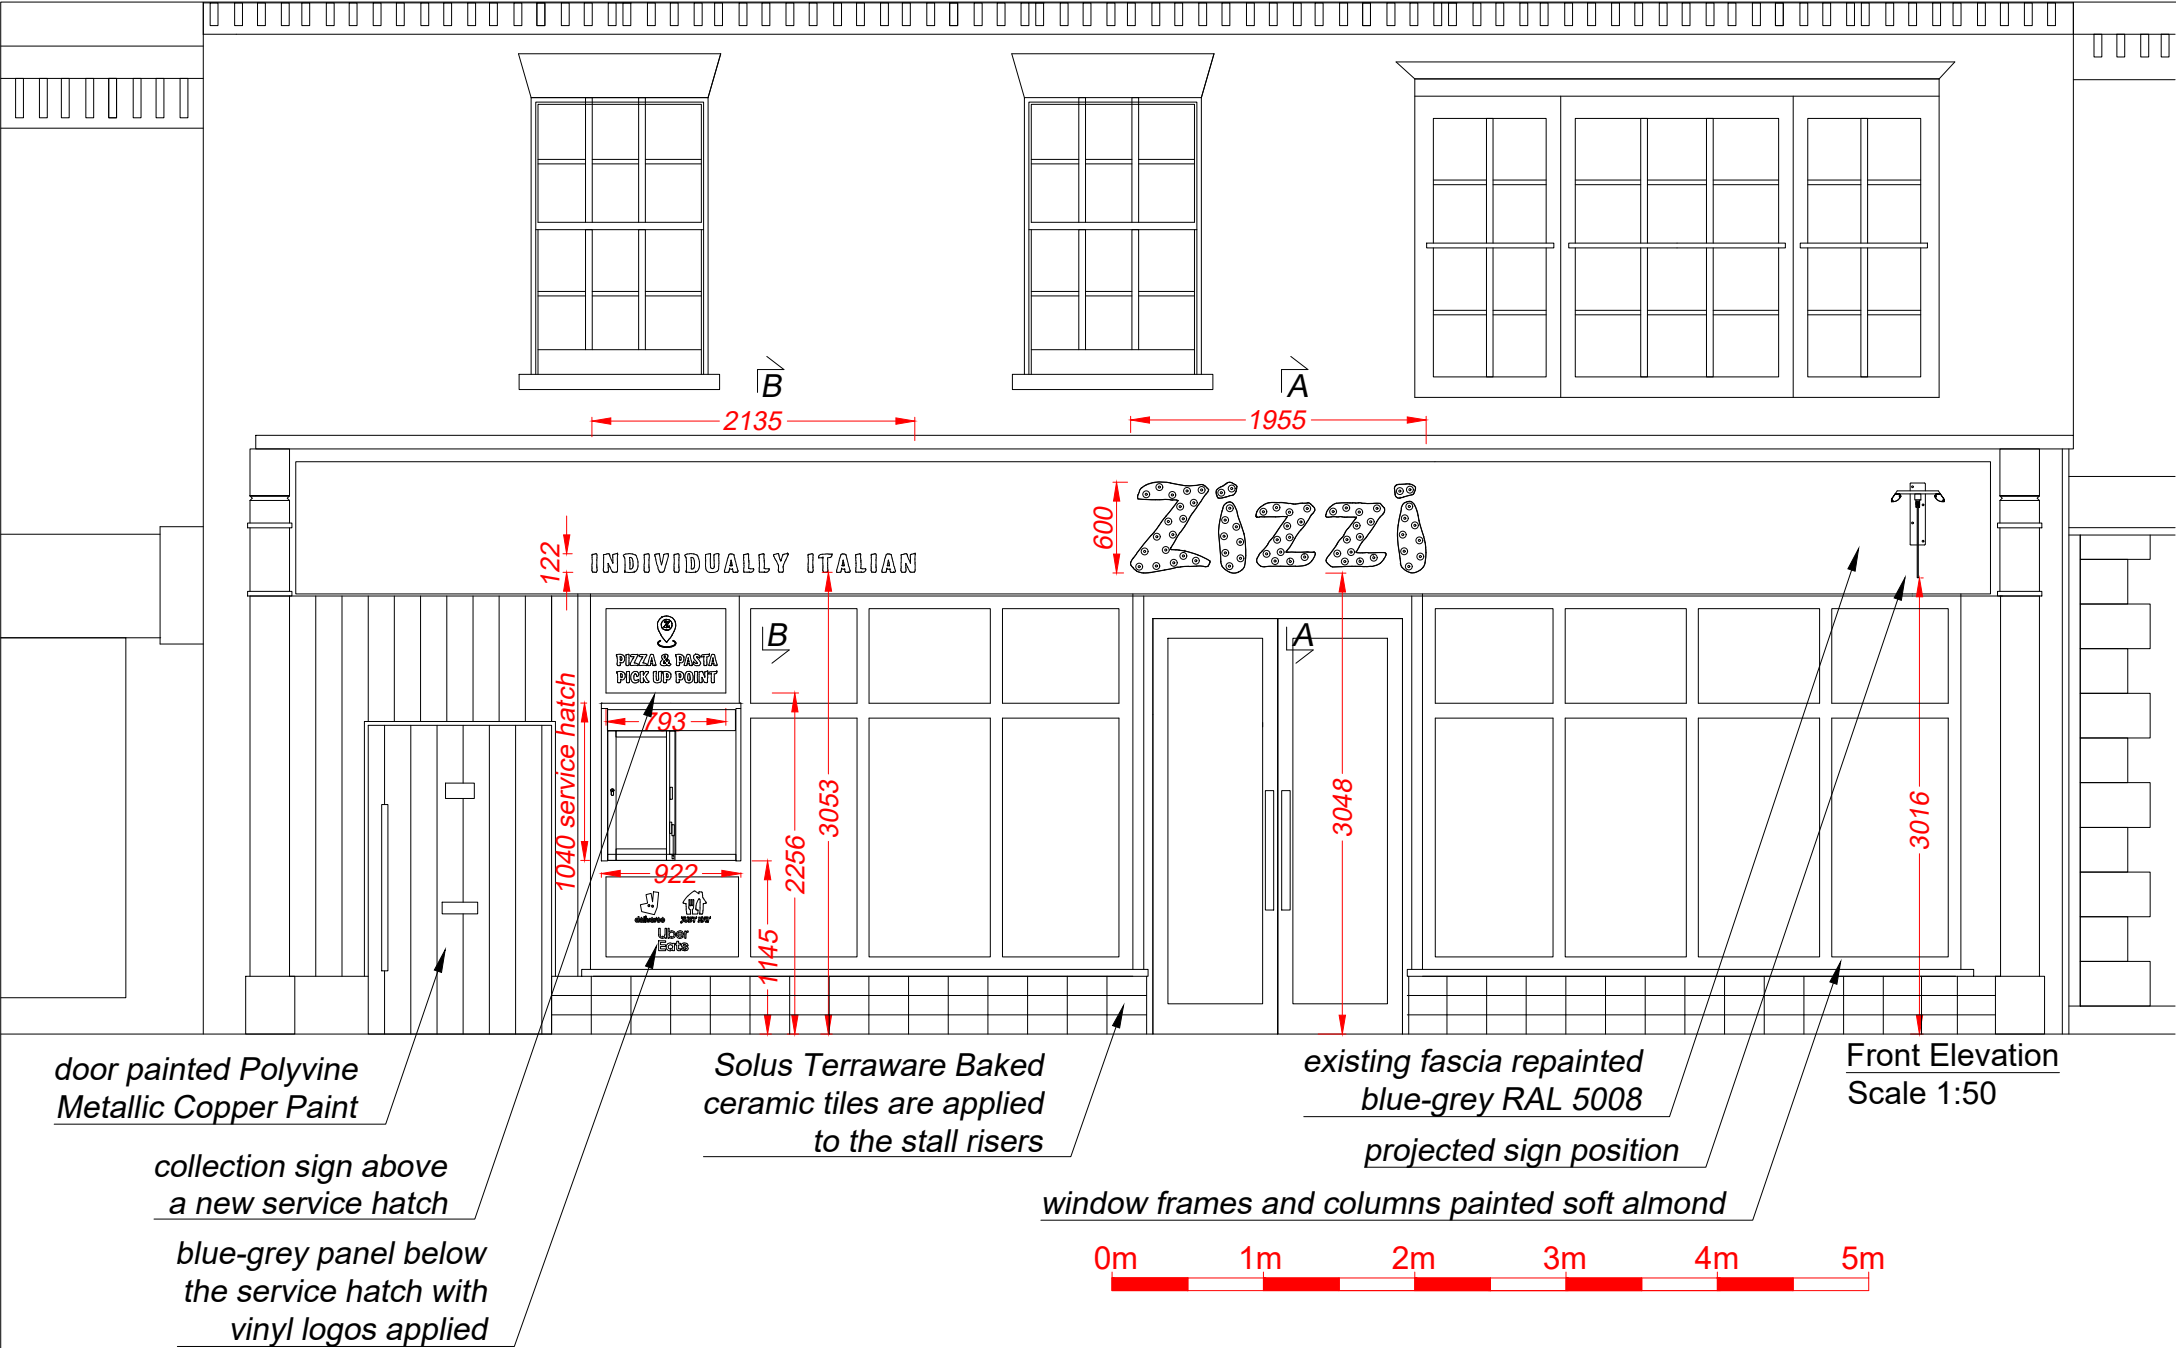

D	Colour alteration	21/08/24
C	Fascia text shown Label added	07/08/24
B	Service hatch size altered	06/08/24
A	Details added	30/06/24

	Client Zizzi	
	Address/Job details 11-13 Broad St Wokingham RG40 1AU	
	Proposed Signage	
	Scale As specified (A3)	
Drawn by DN		Date 06/06/24
Drawing No 596943-2		Rev D