


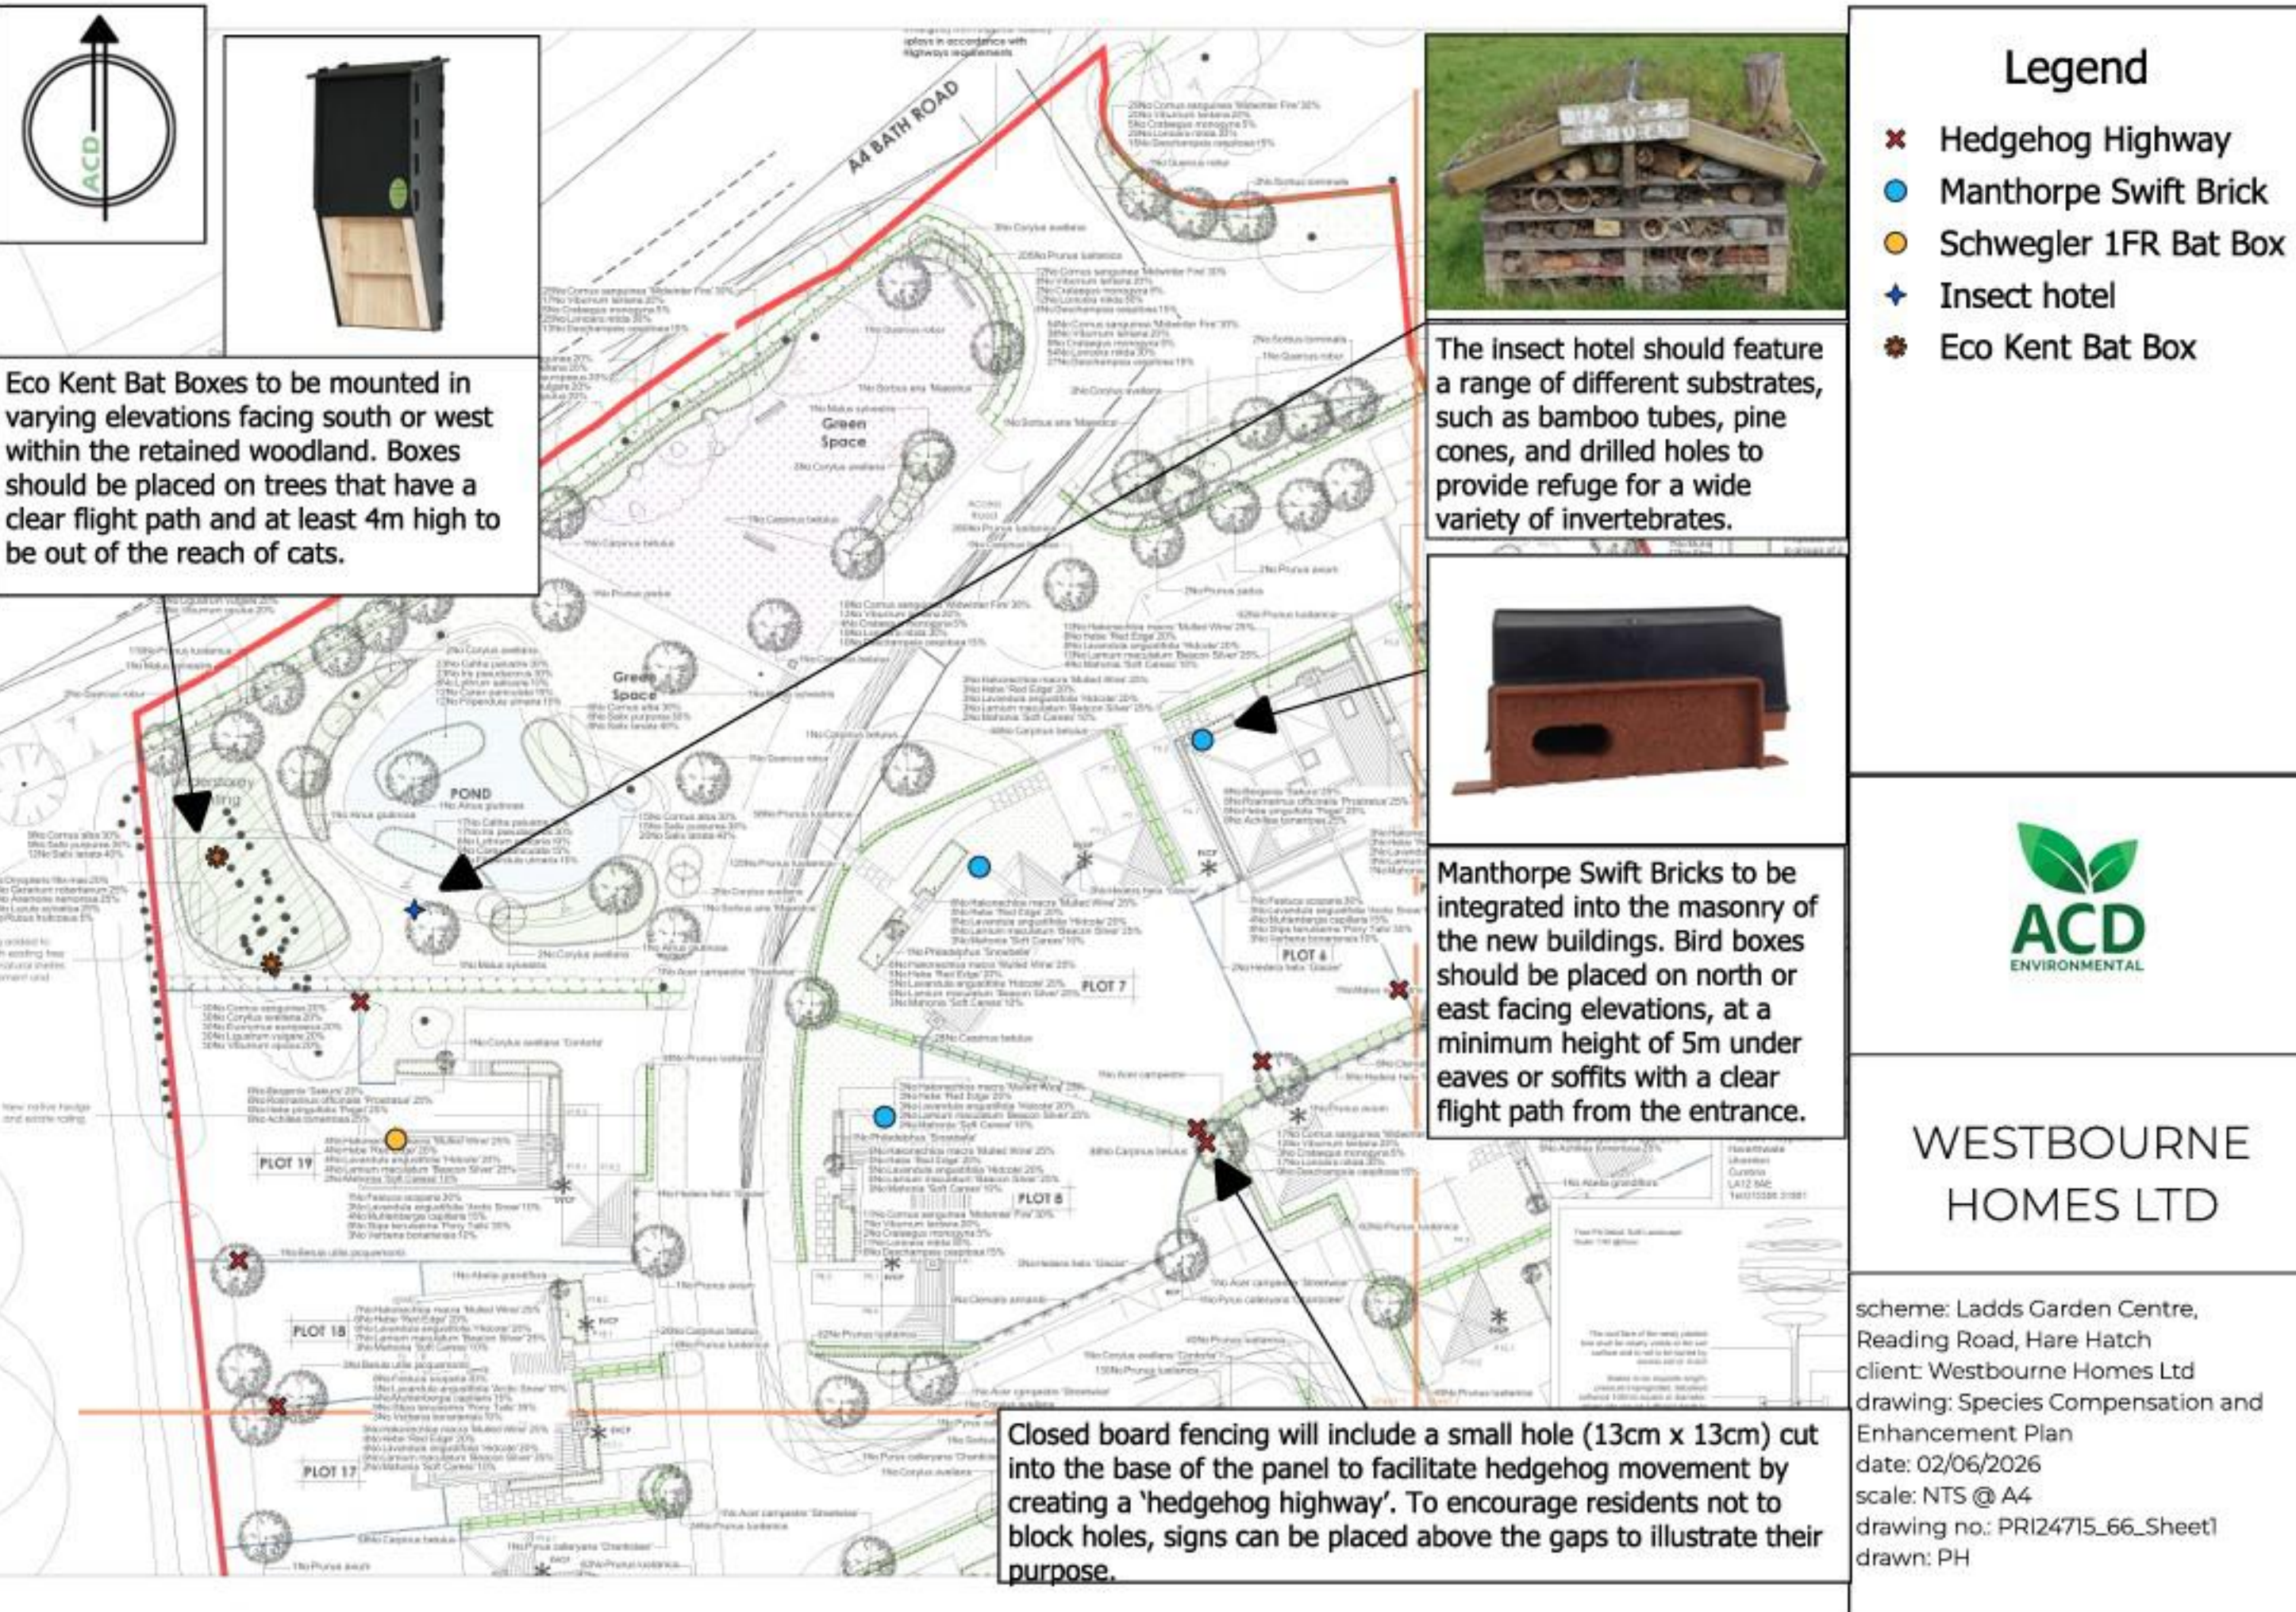

Legend

- ✖ Hedgehog Highway
- Manthorpe Swift Brick
- Schwegler 1FR Bat Box
- ★ Insect hotel
- ★ Eco Kent Bat Box

The insect hotel should feature a range of different substrates, such as bamboo tubes, pine cones, and drilled holes to provide refuge for a wide variety of invertebrates.

Manthorpe Swift Bricks to be integrated into the masonry of the new buildings. Bird boxes should be placed on north or east facing elevations, at a minimum height of 5m under eaves or soffits with a clear flight path from the entrance.

Closed board fencing will include a small hole (13cm x 13cm) cut into the base of the panel to facilitate hedgehog movement by creating a 'hedgehog highway'. To encourage residents not to block holes, signs can be placed above the gaps to illustrate their purpose.



WESTBOURNE
HOMES LTD

scheme: Ladds Garden Centre,
Reading Road, Hare Hatch
client: Westbourne Homes Ltd
drawing: Species Compensation and
Enhancement Plan
date: 02/06/2026
scale: NTS @ A4
drawing no.: PRI24715_66_Sheet1
drawn: PH