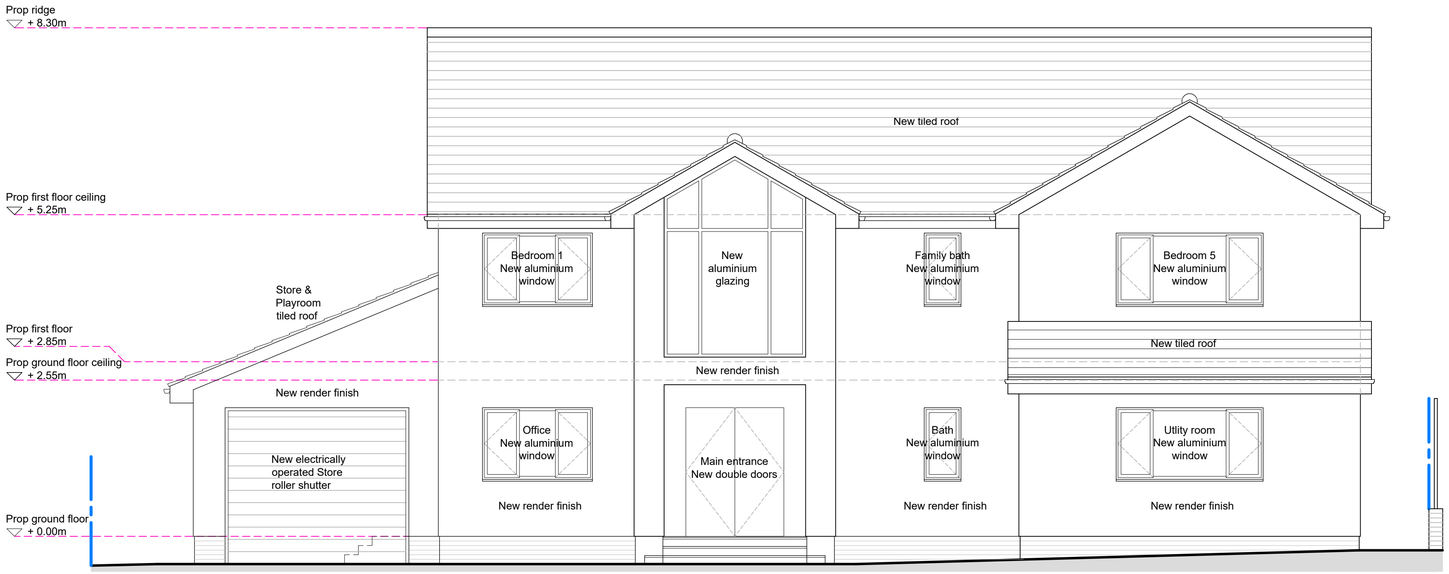

PROPOSED FRONT ELEVATION F

0 50 100
cm - 1:50

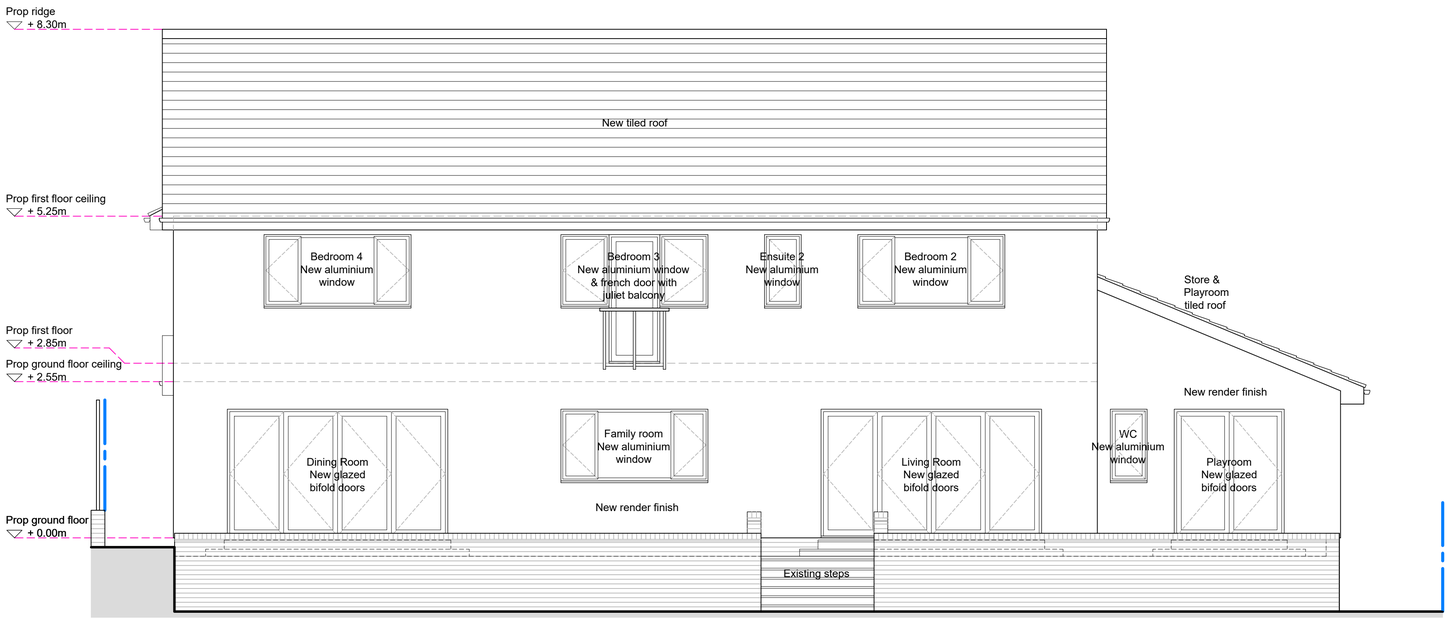

PROPOSED REAR ELEVATION H

0 50 100
cm - 1:50

Date	Rev Note	Rev

PROPOSED FRONT ELEVATION F &
REAR ELEVATION H

MR & MRS KEDIA
SINGLE & DOUBLE STOREY EXTENSION
162, READING ROAD
WOKINGHAM RG41 1LH

SCALE- 1:50 @ A1	FEBRUARY 2026	V KOTHARI

12/P-23	.