MATERIALS: ALL TO MATCH EXISTING.

PAINTED STUCCO TO MAIN HOUSE
PAINTED BRICKWORK TO GARAGE/WORKSHOP AREA
WHITE FRAMED WINDOWS, DOORS, BALCONIES
SLATED ROOFS.

KEY

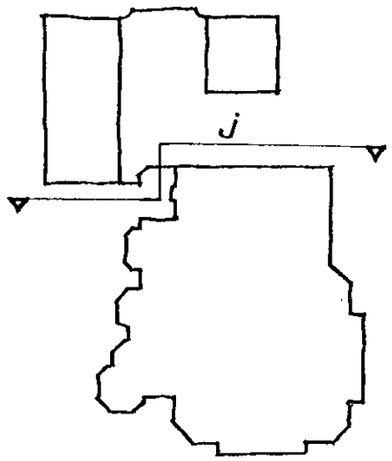

EDGINGTON SPINK·HYNE CHARTERED ARCHITECTS

RIDING COURT · RIDING COURT ROAD · DATCHET · BERKS SL3 9LE
TEL: WINDSOR 01753 580033 FAX: 01753 580633

SUMMERFIELD HOUSE
CRAZIES HILL · BERKSHIRE

ELEVATION - SIDE
NORTH

SCALE 1:100
DATE August 2000 DRAWN Hugo
JOB No. 3772 DWG No. 11

WITHDRAWN



NORTH ELEVATION : J

ADDITIONAL PLAN

2173

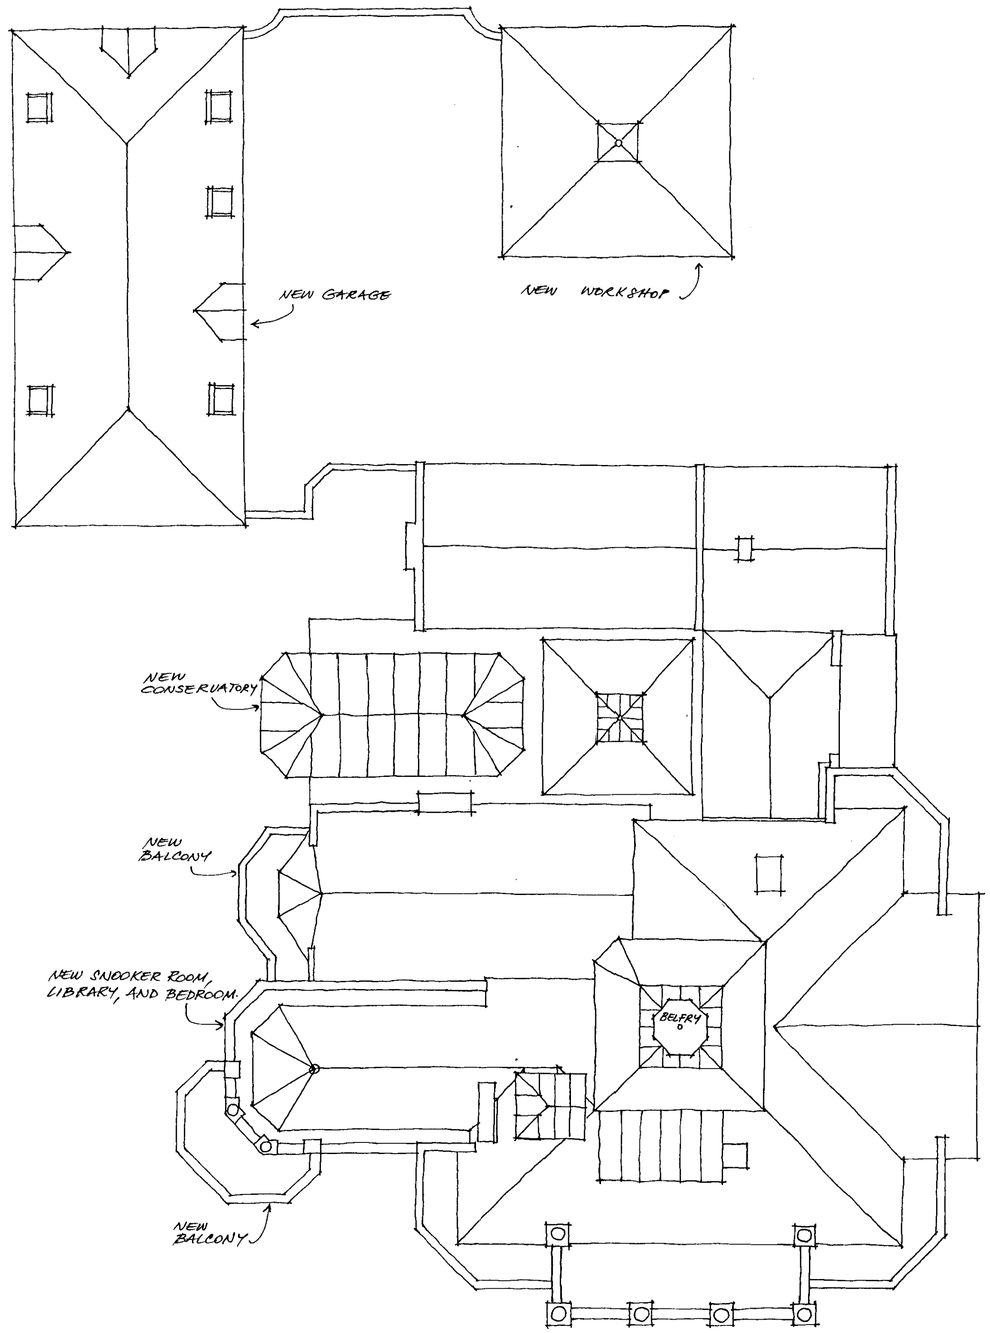

ROOF PLAN

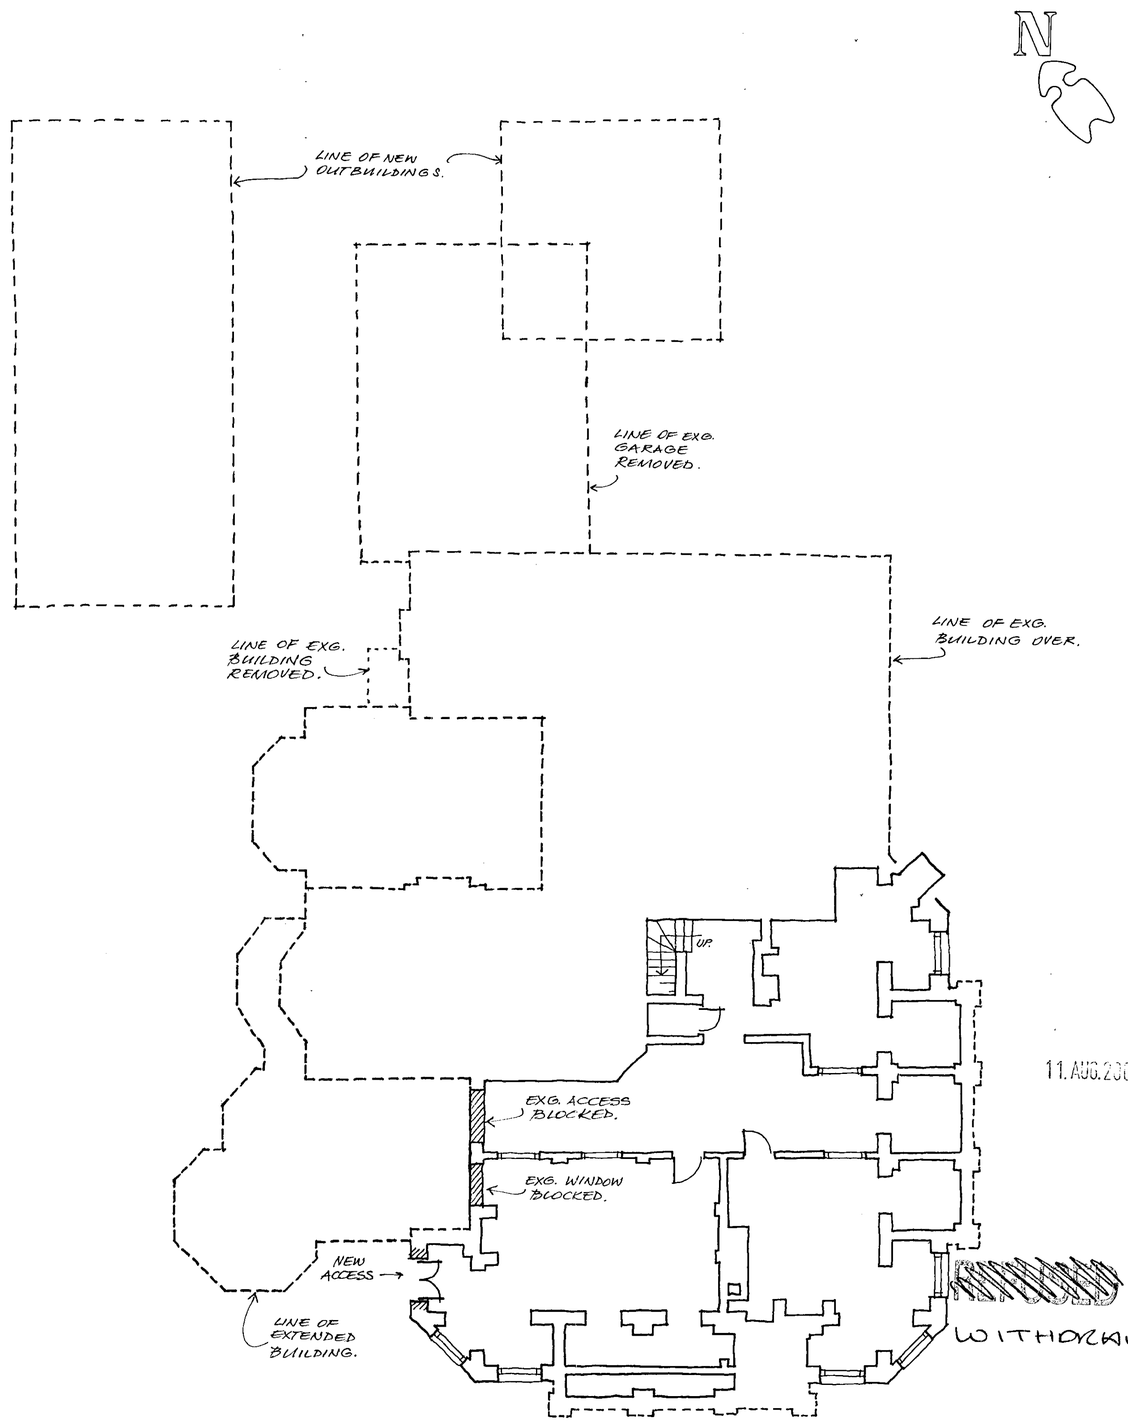

BASEMENT PLAN

11.AUG.2000 2173

EDGINGTON SPINK·HYNE CHARTERED ARCHITECTS

RIDING COURT, RIDING COURT ROAD, DATCHET, BERKS. SL3 9LE
TEL: WINDSOR 01753 580033 FAX: 01753 580633
WEB: www.edgingtons.co.uk EMAIL: mail@edgingtons.co.uk

NOTES

ALL DIMENSIONS MUST BE CHECKED ON SITE AND NOT SCALED FROM DRAWING. ERRORS AND OMISSIONS TO BE REPORTED TO THE ARCHITECTS

14 PLANNING: 6, LISTED B: 5, CLIENT: 1, BR: 1, FILE: 1 9.8.00

PRINTS AND REVISIONS

PRINTS AND REVISIONS

SUMMERFIELD HOUSE
CRAZIES HILL - BERKSHIRE

BASEMENT PLAN & ROOF PLAN

SCALE 1:100

DATE August 2000 DRAWN Hugo

JOB No. 3772 DWG No. 09

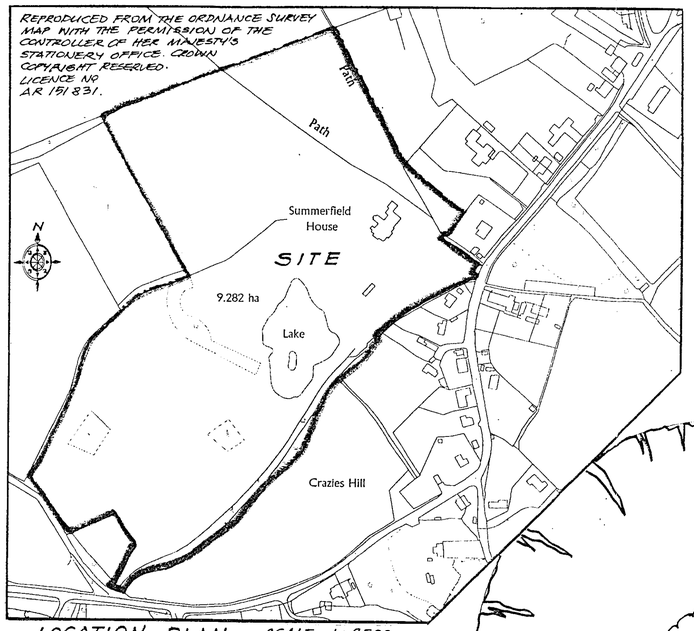

LOCATION PLAN SCALE 1:2500

GROUND FLOOR PLAN

PRINTS AND REVISIONS

14 PLANNING: 6, LISTED B.: 5, CONST.: 1, RR: 1, FILE 98.00

NOTES

ALL DIMENSIONS MUST BE CHECKED ON SITE AND NOT SCALED FROM DRAWING. ERRORS AND OMISSIONS TO BE REPORTED TO THE ARCHITECTS

11 AUG 2000 2173

WITHDRAWN

EDGINGTON SPINK-HYNE CHARTERED ARCHITECTS
RIDING COURT, RIDING COURT ROAD, DATCHET, BERKS. SL3 9LE
TEL: WINDSOR 01753 580033 FAX: 01753 580633
WEB: www.edgingtons.co.uk EMAIL: mail@edgingtons.co.uk

SUMMERFIELD HOUSE
CRAZIES HILL · BERKSHIRE

GROUND FLOOR PLAN AND LOCATION PLAN

SCALE 1:100 & 1:2500
DATE August 2000 DRAWN AHgo
JOB No. 3772 DWG No. 07

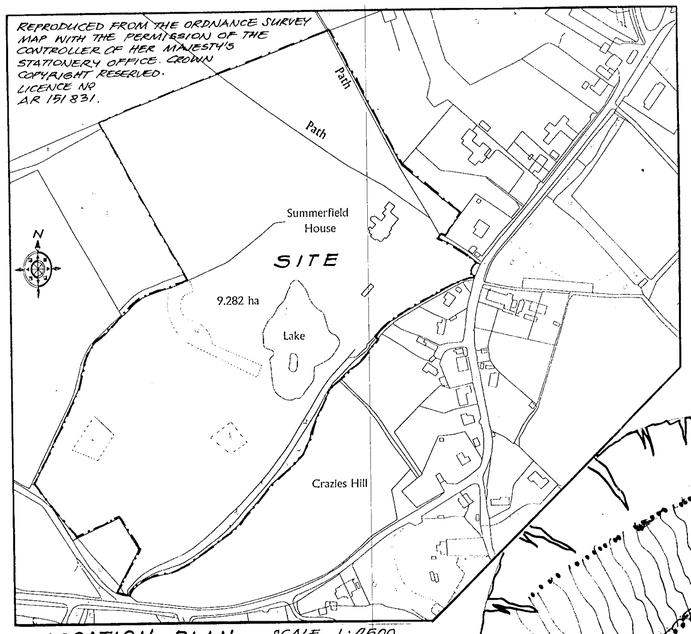

LOCATION PLAN SCALE 1:2500

GROUND FLOOR PLAN

PRINTS AND REVISIONS

14 PLANNING: 6, LISTED B.: 5, CLIENT: 1, BR.: 1, FIRE 98.00
1 CLIENT 1.05 5.9.00
A NORTH HEDGEROW SHOWN
2 PLANNING
1 CLIENT

NOTES

ALL DIMENSIONS MUST BE CHECKED ON SITE AND NOT SCALED FROM DRAWING. ERRORS AND OMISSIONS TO BE REPORTED TO THE ARCHITECTS

REVISED PLAN
2173
2172

EDGINGTON SPINK·HYNE CHARTERED ARCHITECTS

RIDING COURT, RIDING COURT ROAD, DATCHET, BERKS. SL3 9LE
TEL: WINDSOR 01753 580033 FAX: 01753 580833
WEB: www.edgingtons.co.uk EMAIL: mail@edgingtons.co.uk

SUMMERFIELD HOUSE
CRAZIES HILL · BERKSHIRE

GROUND FLOOR PLAN AND LOCATION PLAN

SCALE 1:100 & 1:2500
DATE August 2000 DRAWN Ango
JOB No. 3772 DWG No. 07 A

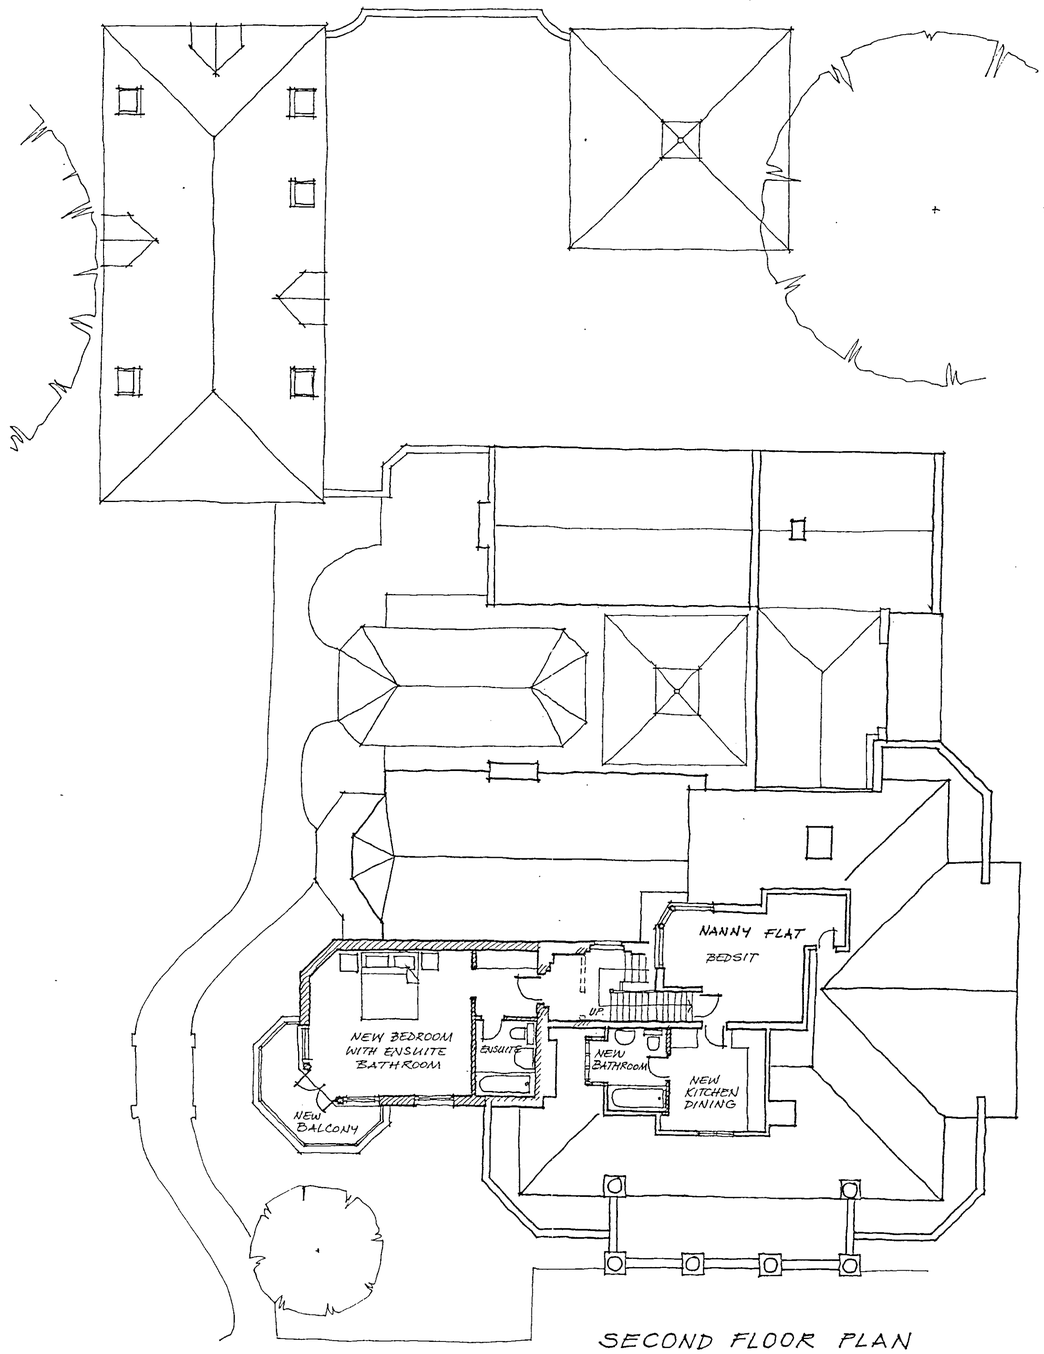

SECOND FLOOR PLAN

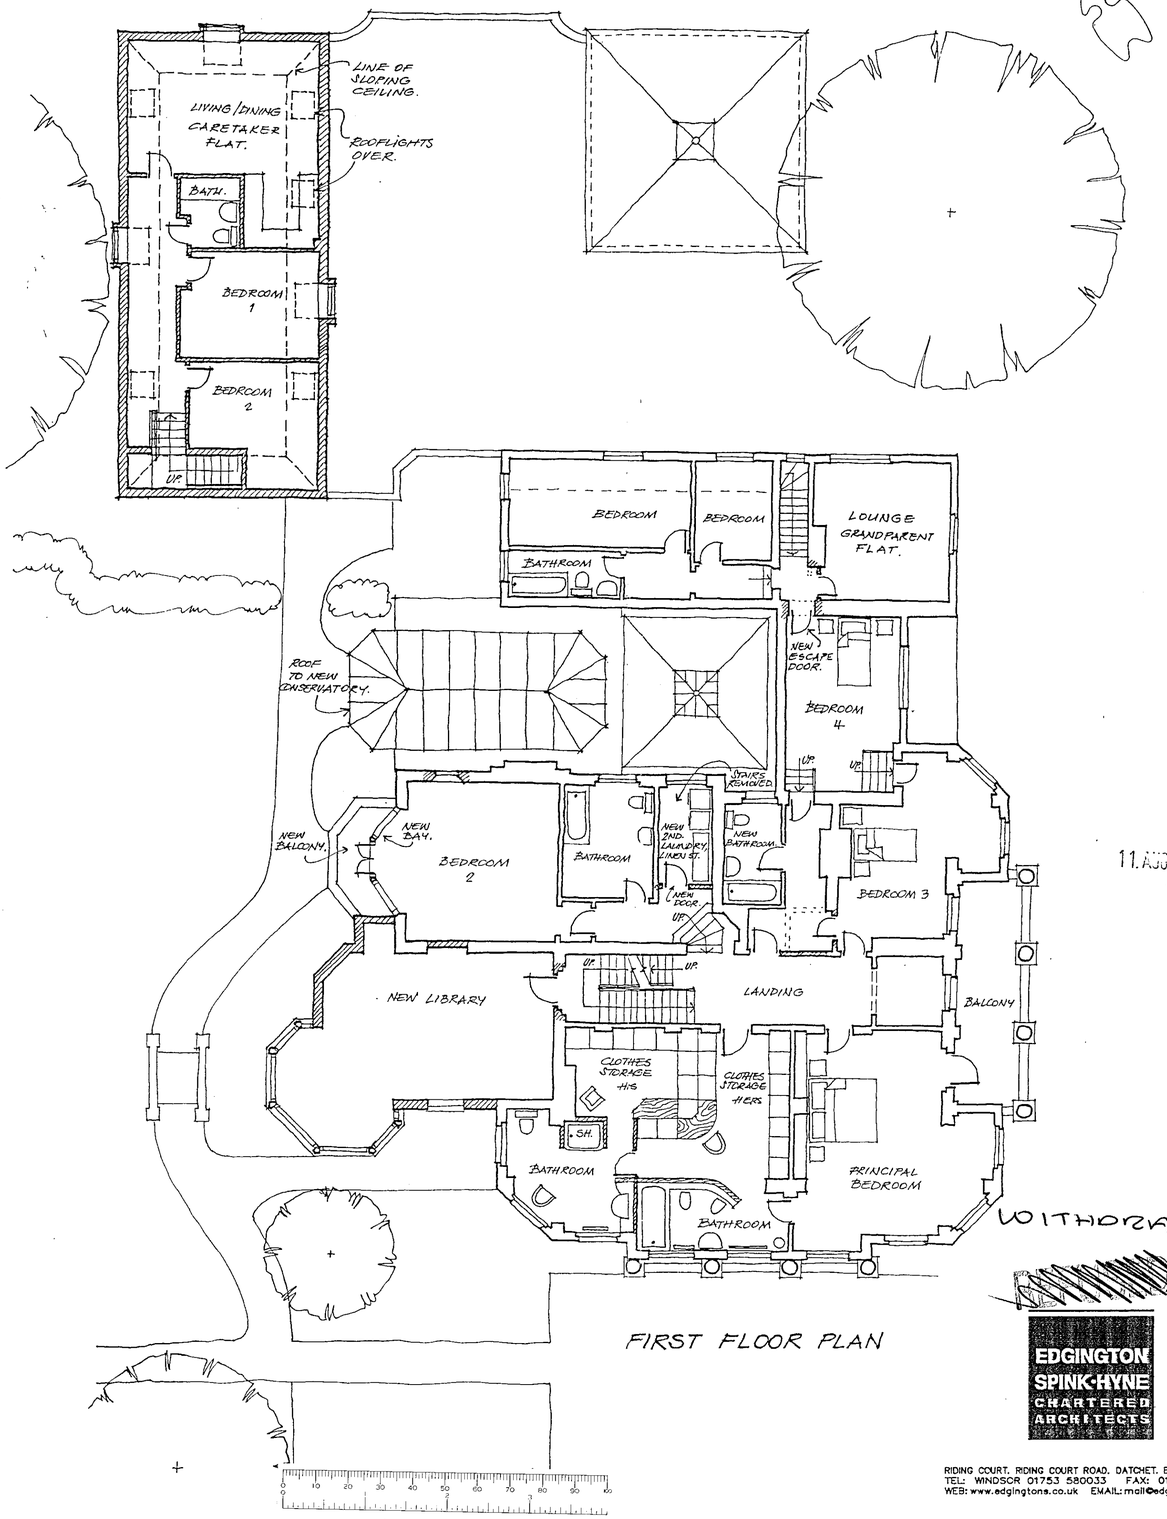

FIRST FLOOR PLAN

11 AUG 2000

WITHDRAWN

EDGINGTON SPINK-HYNE CHARTERED ARCHITECTS

RIDING COURT, RIDING COURT ROAD, DATCHET, BERKS. SL3 9LE
TEL: WINDSOR 01753 580033 FAX: 01753 580633
WEB: www.edgingtons.co.uk EMAIL: mail@edgingtons.co.uk

NOTES

ALL DIMENSIONS MUST BE CHECKED ON SITE AND NOT SCALED FROM DRAWING. ERRORS AND OMISSIONS TO BE REPORTED TO THE ARCHITECTS

14 PLANNING: G, LISTED B: S, CLIENT: 1, RE: 1, FILE: 1 9.8.00

PRINTS AND REVISIONS

PRINTS AND REVISIONS

SUMMERFIELD HOUSE

CRAZIES HILL · BERKSHIRE

FIRST AND SECOND FLOOR PLANS

SCALE 1:100

DATE August 2000 DRAWN Hugo

JOB No. 3772 DWG No. 08