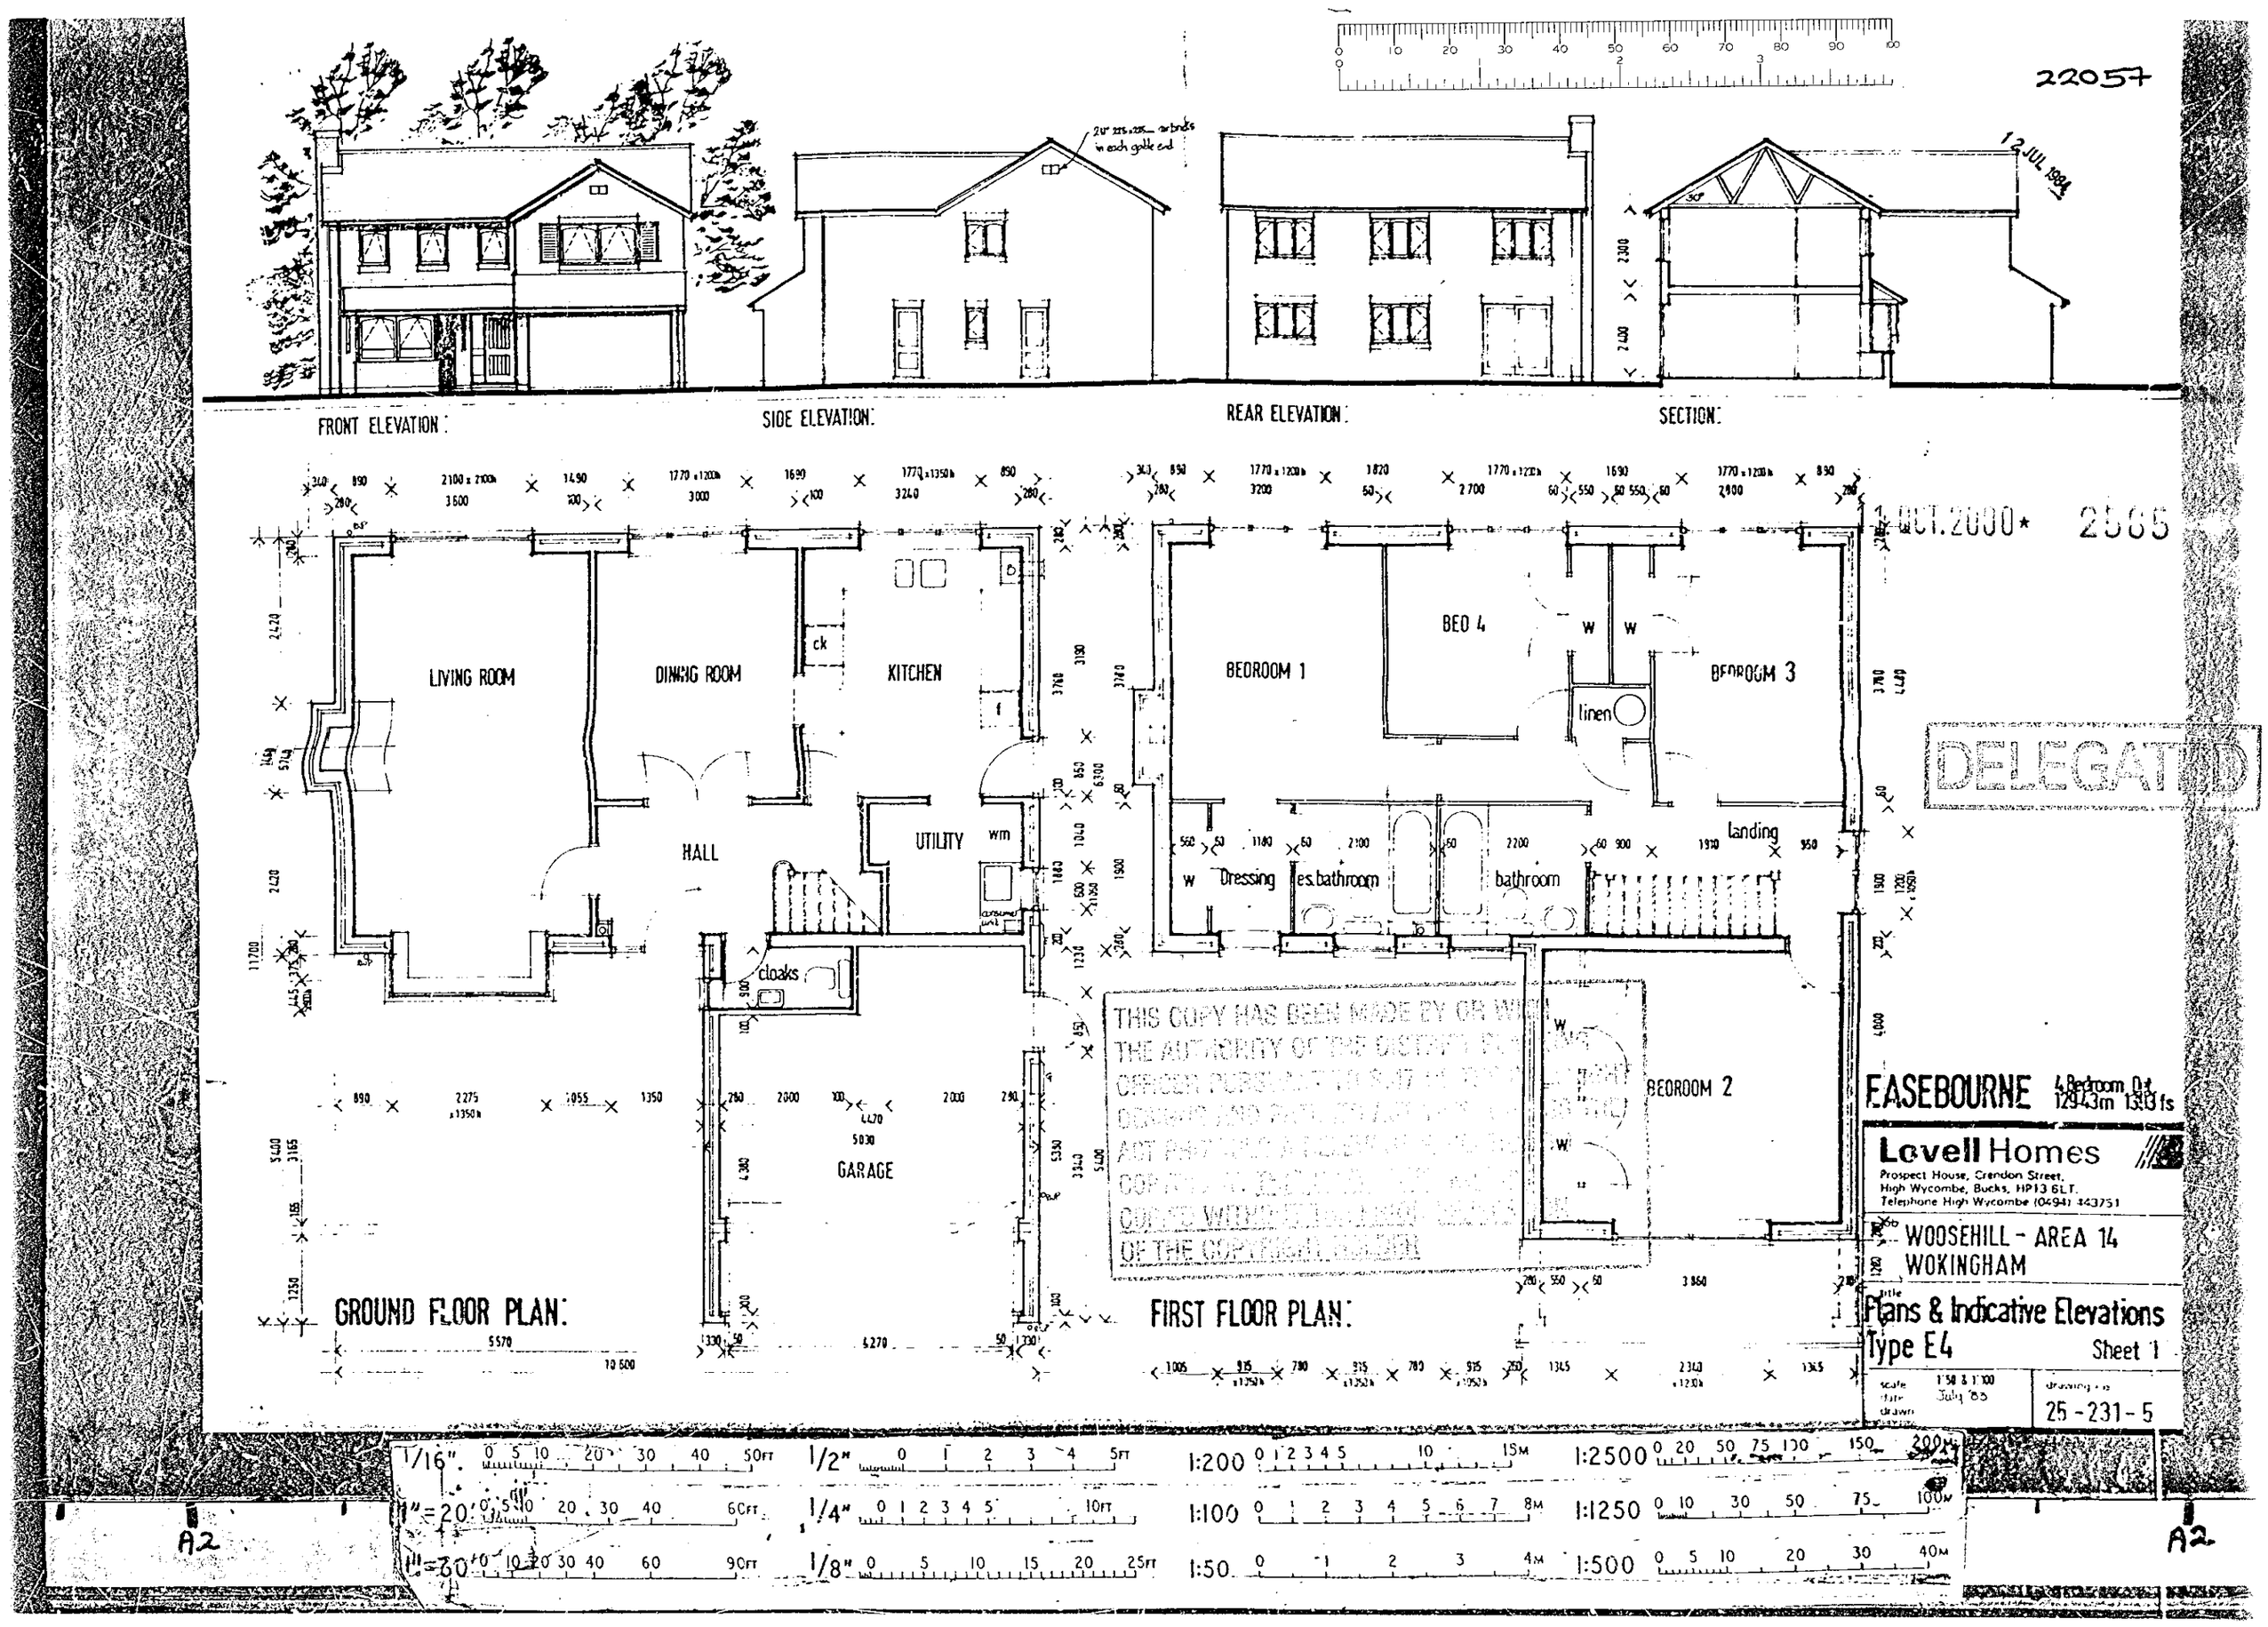
22057
12 JUL 1984
FRONT ELEVATION:
SIDE ELEVATION:
REAR ELEVATION:
SECTION:
OCT.2000*
2565
LIVING ROOM
DINING ROOM
KITCHEN
HALL
UTILITY
cloaks
GARAGE
BEDROOM 1
BED 4
BEDROOM 3
linen
Dressing
es.bathroom
bathroom
landing
BEDROOM 2
GROUND FLOOR PLAN:
FIRST FLOOR PLAN:
DELEGATED
THIS COPY HAS BEEN MADE BY OR WITH THE AUTHORITY OF THE DISTRICT PLANNING OFFICER PURSUANT TO S.47 OF THE COPYRIGHT DESIGNS AND PATENTS ACT 1988 AND MAY NOT BE COPIED WITHOUT THE PRIOR CONSENT OF THE COPYRIGHT HOLDER
EASEBOURNE
4 Bedroom Dwt
129.43m 13.13 fs
Lovell Homes
Prospect House, Crendon Street,
High Wycombe, Bucks, HP13 6LT.
Telephone High Wycombe (0494) 443751
WOOSEHILL - AREA 14
WOKINGHAM
Plans & Indicative Elevations
Type E4
Sheet 1
scale 1:50 & 1:100
date July '83
drawing no
25-231-5
1/16" 0 5 10 20 30 40 50FT
1/2" 0 1 2 3 4 5FT
1:200 0 1 2 3 4 5 10 15M
1:2500 0 20 50 75 100 150 200M
1"=20' 0 5 10 20 30 40 60FT
1/4" 0 1 2 3 4 5 10FT
1:100 0 1 2 3 4 5 6 7 8M
1:1250 0 10 30 50 75 100M
1"=60' 0 10 20 30 40 60 90FT
1/8" 0 5 10 15 20 25FT
1:50 0 1 2 3 4M
1:500 0 5 10 20 30 40M
A2
A2