

GARDEN ELEVATION.

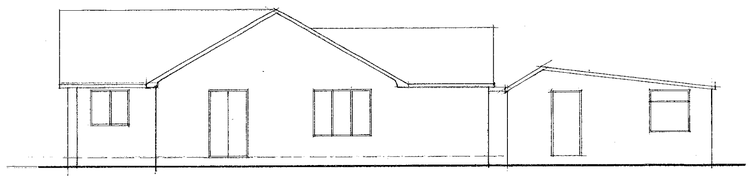

SIDE ELEVATION.

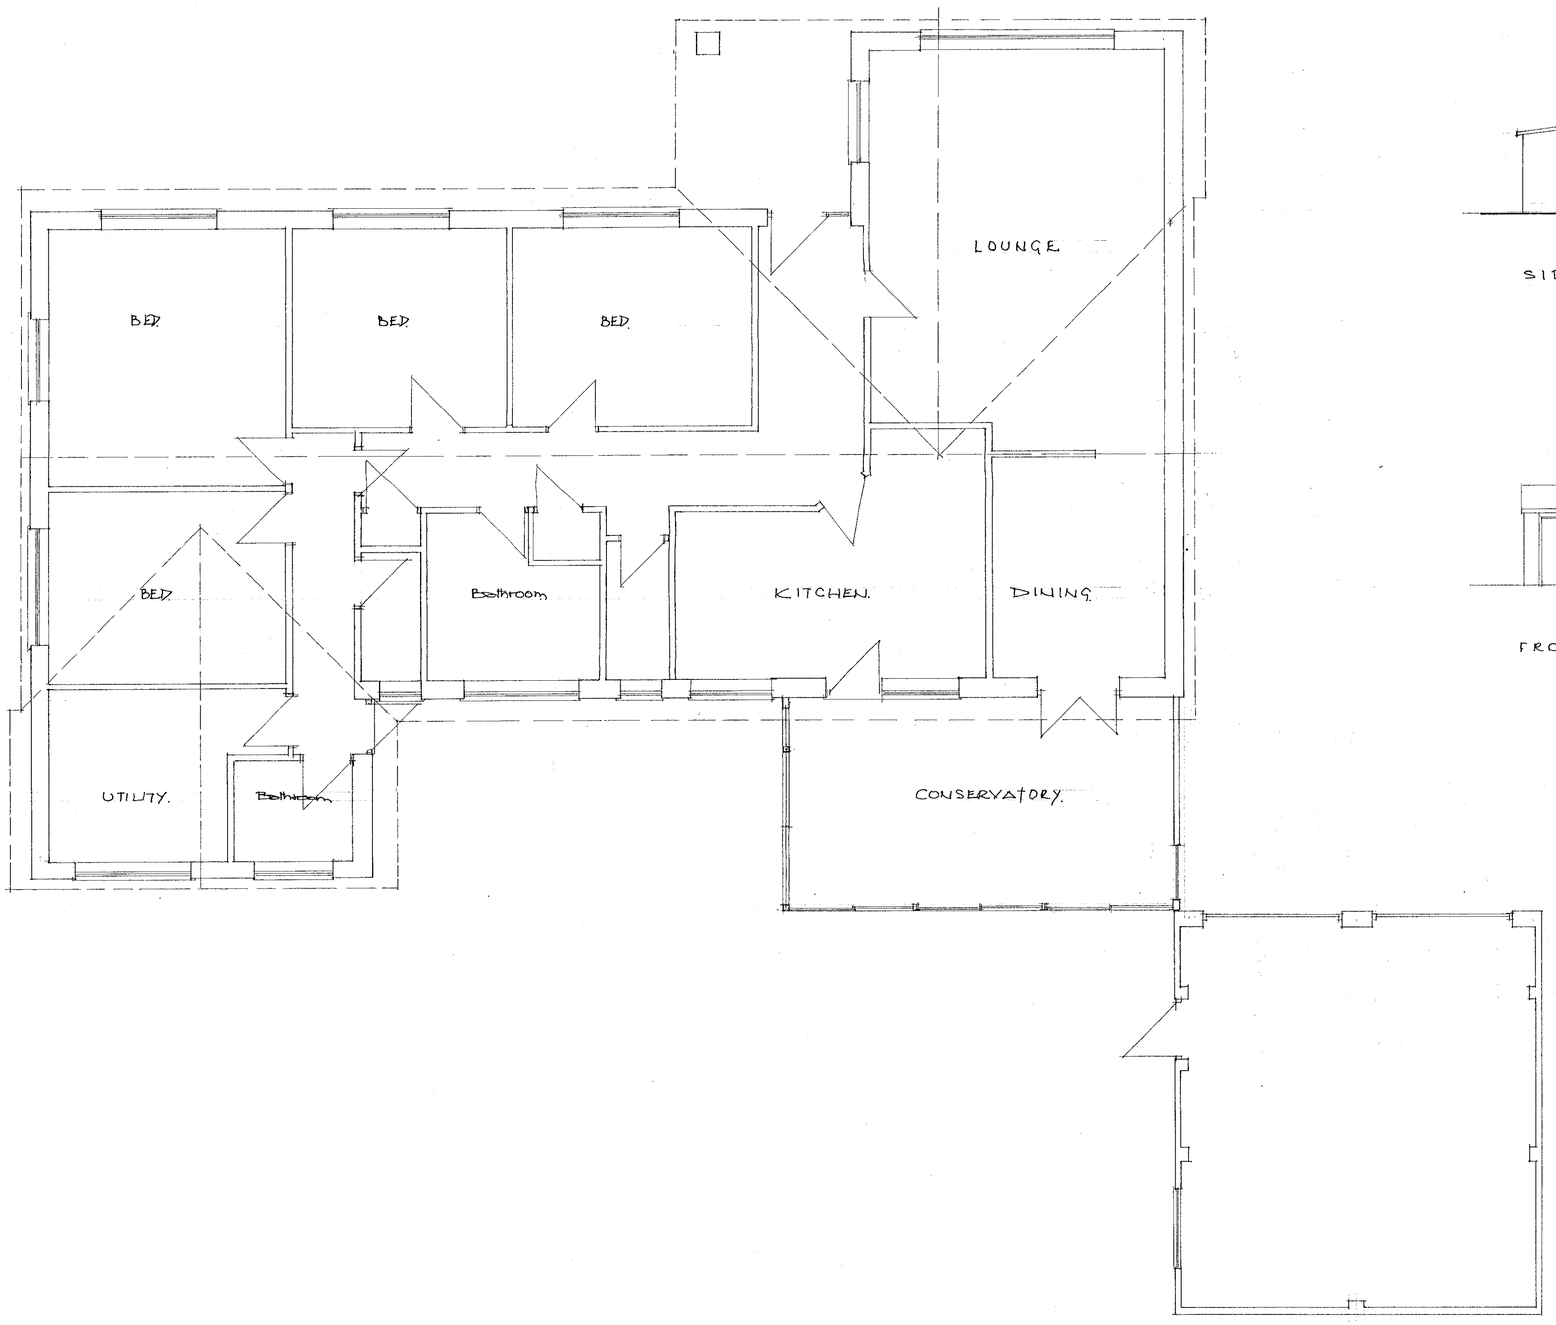

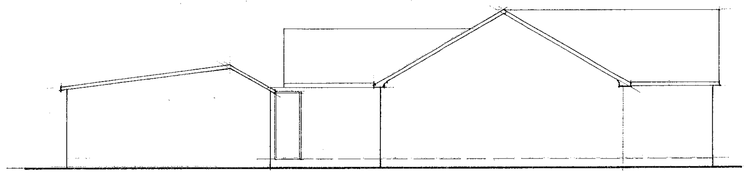

SIDE ELEVATION.

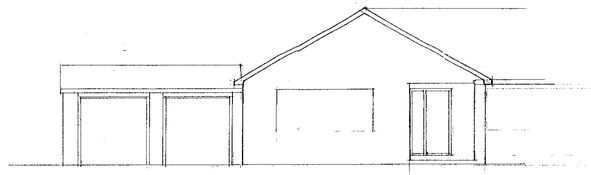

FRONT ELEVATION & GARAGE.

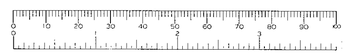

18.OCT.2[illegible] 2027

DEREK CANN RIBA CHARTERED ARCHITECT
13MANOR ROAD WOKINGHAM RG41 4AH. tel :- 0118 9786895

Job title
Glenhurst New Mill Road.
Finchampstead.

client
Dr M.A.Lahoud.

scale
1:100 1:50

date
Sept 00.

Drawing Title
SURVEY

Job no.
0016

Drg no
01

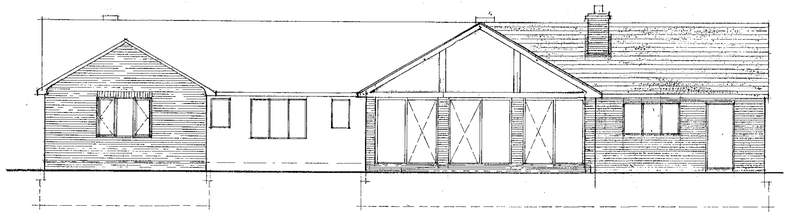

GARDEN ELEVATION.

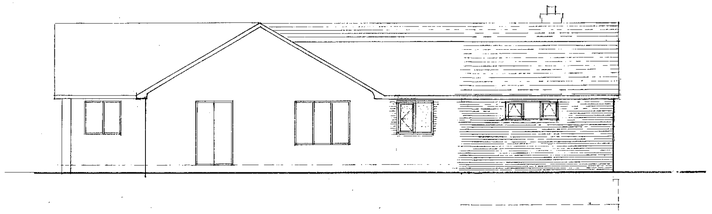

SIDE ELEVATION.

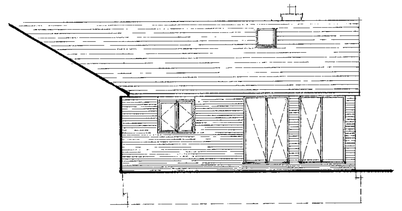

RETURN ELEVATION.

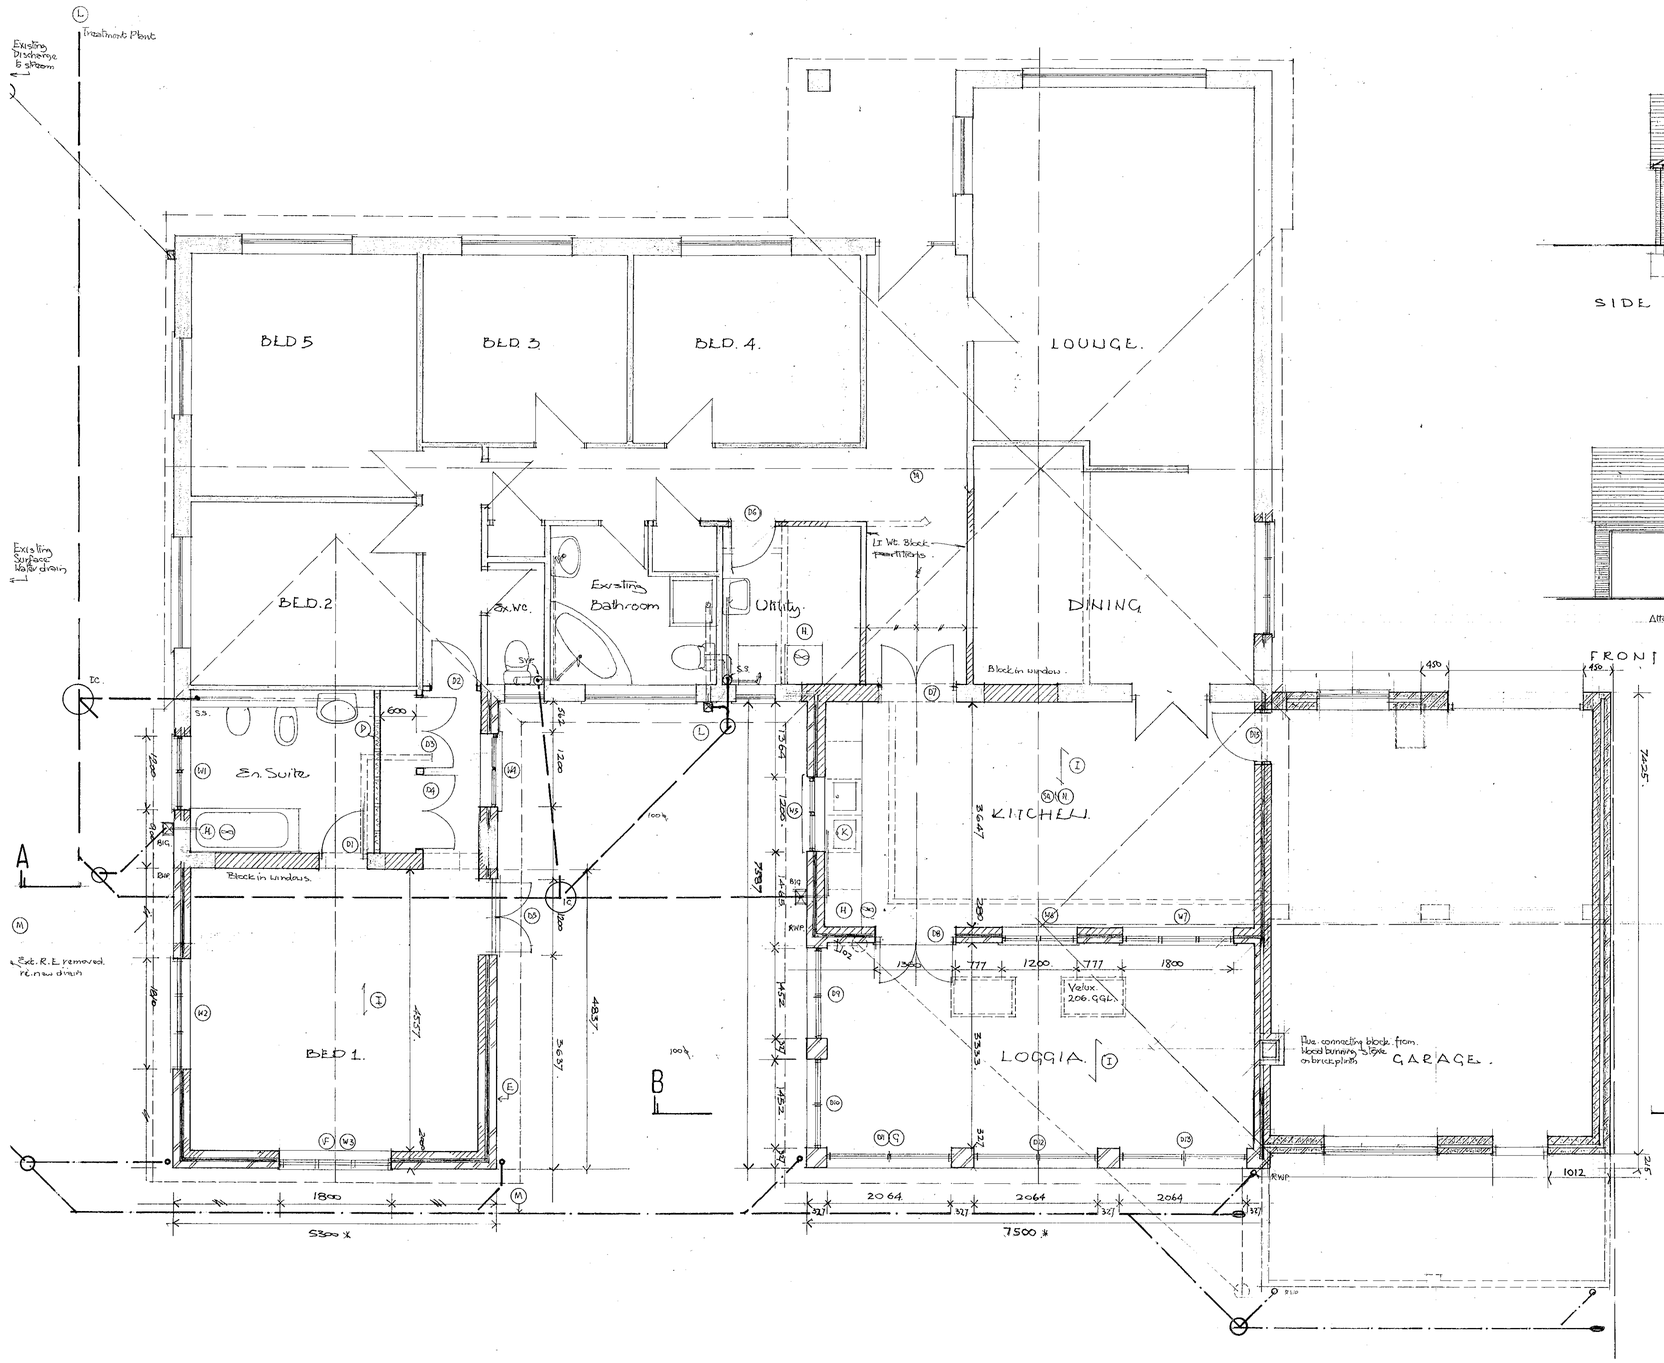

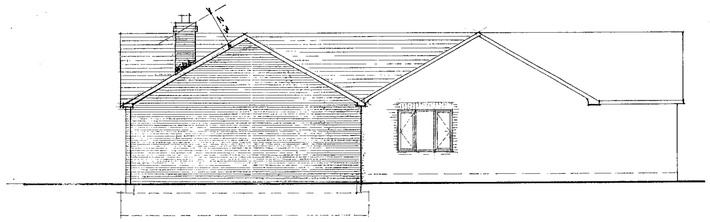

SIDE ELEVATION.

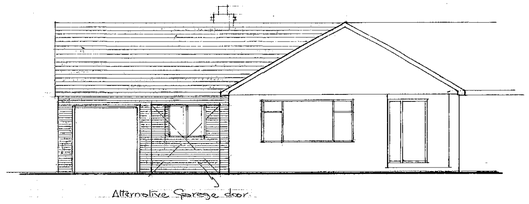

FRONT ELEVATION & GARAGE.

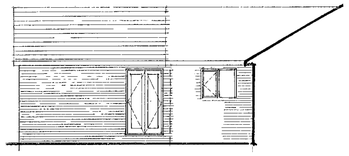

RETURN ELEVATION.

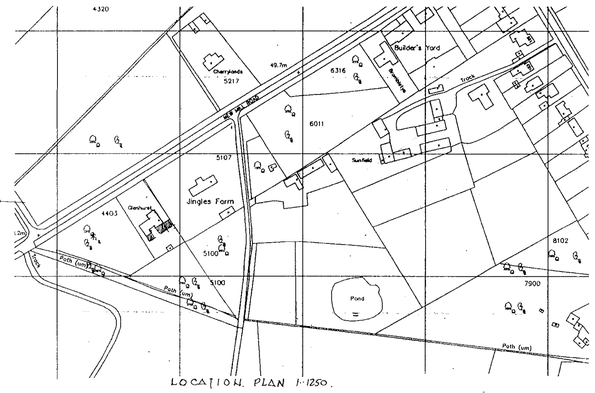

LOCATION PLAN 1:1250.

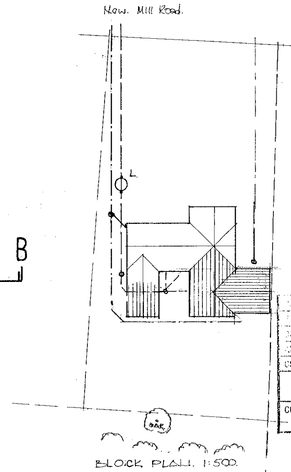

BLOCK PLAN 1:500.

DEREK CANN RIBA **CHARTERED ARCHITECT**
13MANOR ROAD WOKINGHAM RG41 4AH. tel :- 0118 9786895

Job title	Glenhurst New Mill Road. Finchampstead.
client	Dr M.A. Lahoud.
scale	1:100 1:50
date	Sept 00.
Drawing Title	Proposed Rear Extension
Job no.	0016
Drg no	02A

06 MAR 2001
COPIES TO: ACK: FILE:

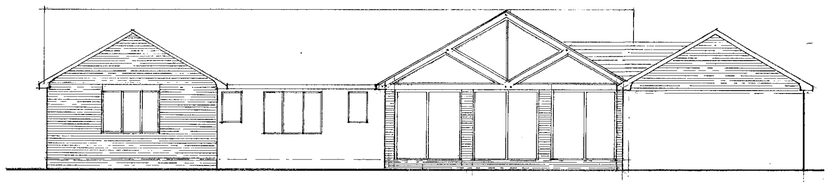

GARDEN ELEVATION.

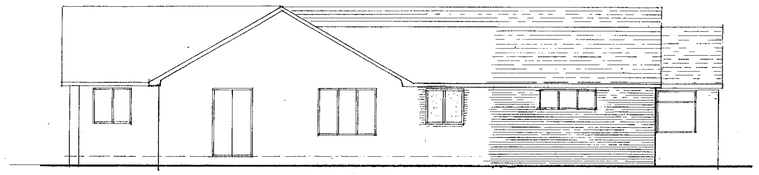

SIDE ELEVATION.

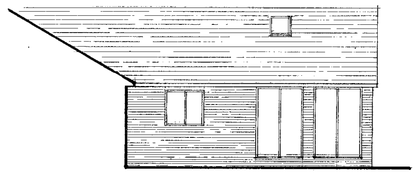

RETURN ELEVATION.

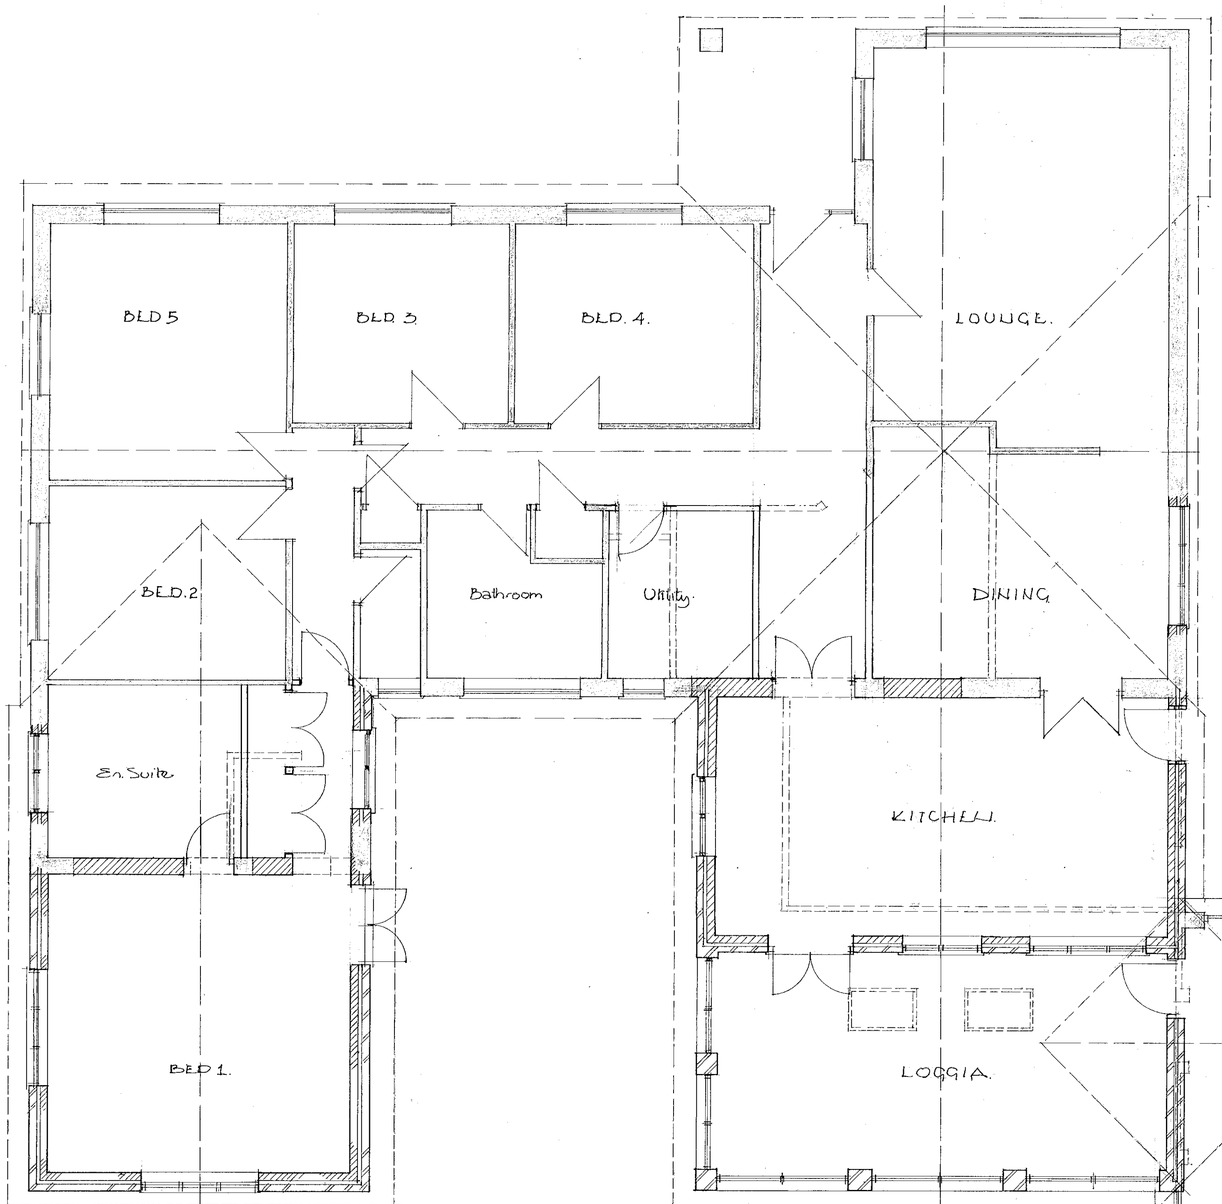

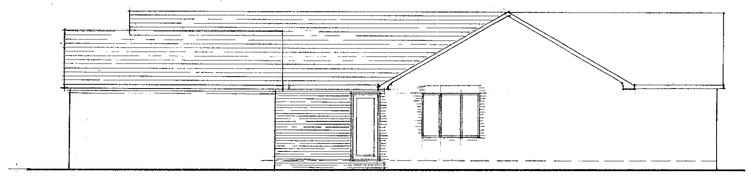

SIDE ELEVATION.

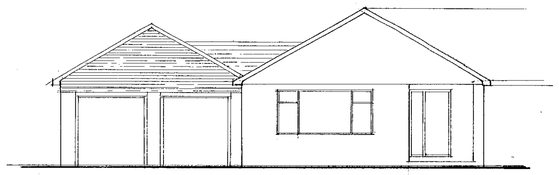

FRONT ELEVATION & GARAGE.

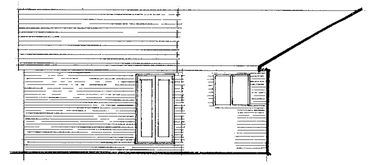

RETURN ELEVATION.

18.OCT.2000* 2627

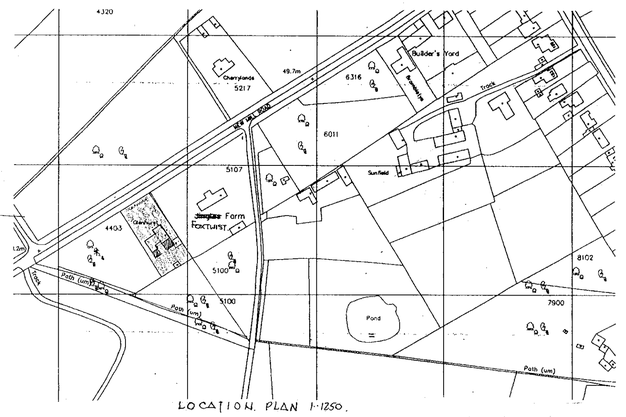

LOCATION. PLAN 1:1250.

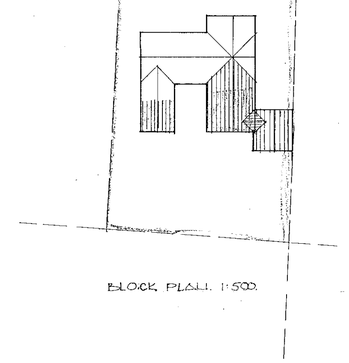

BLOCK PLAN. 1:500.

DEREK CANN RIBA **CHARTERED ARCHITECT**
13MANOR ROAD WOKINGHAM RG41 4AH. tel :- 0118 9786895

Job title
Glenhurst New Mill Road
Finchampstead.

APPROVED

client
Dr M.A.Lahoud.

scale 1:100 1:50.
date Sept 00.

Drawing Title
Proposed Rear Extension

Job no. 0016
Drg no 02