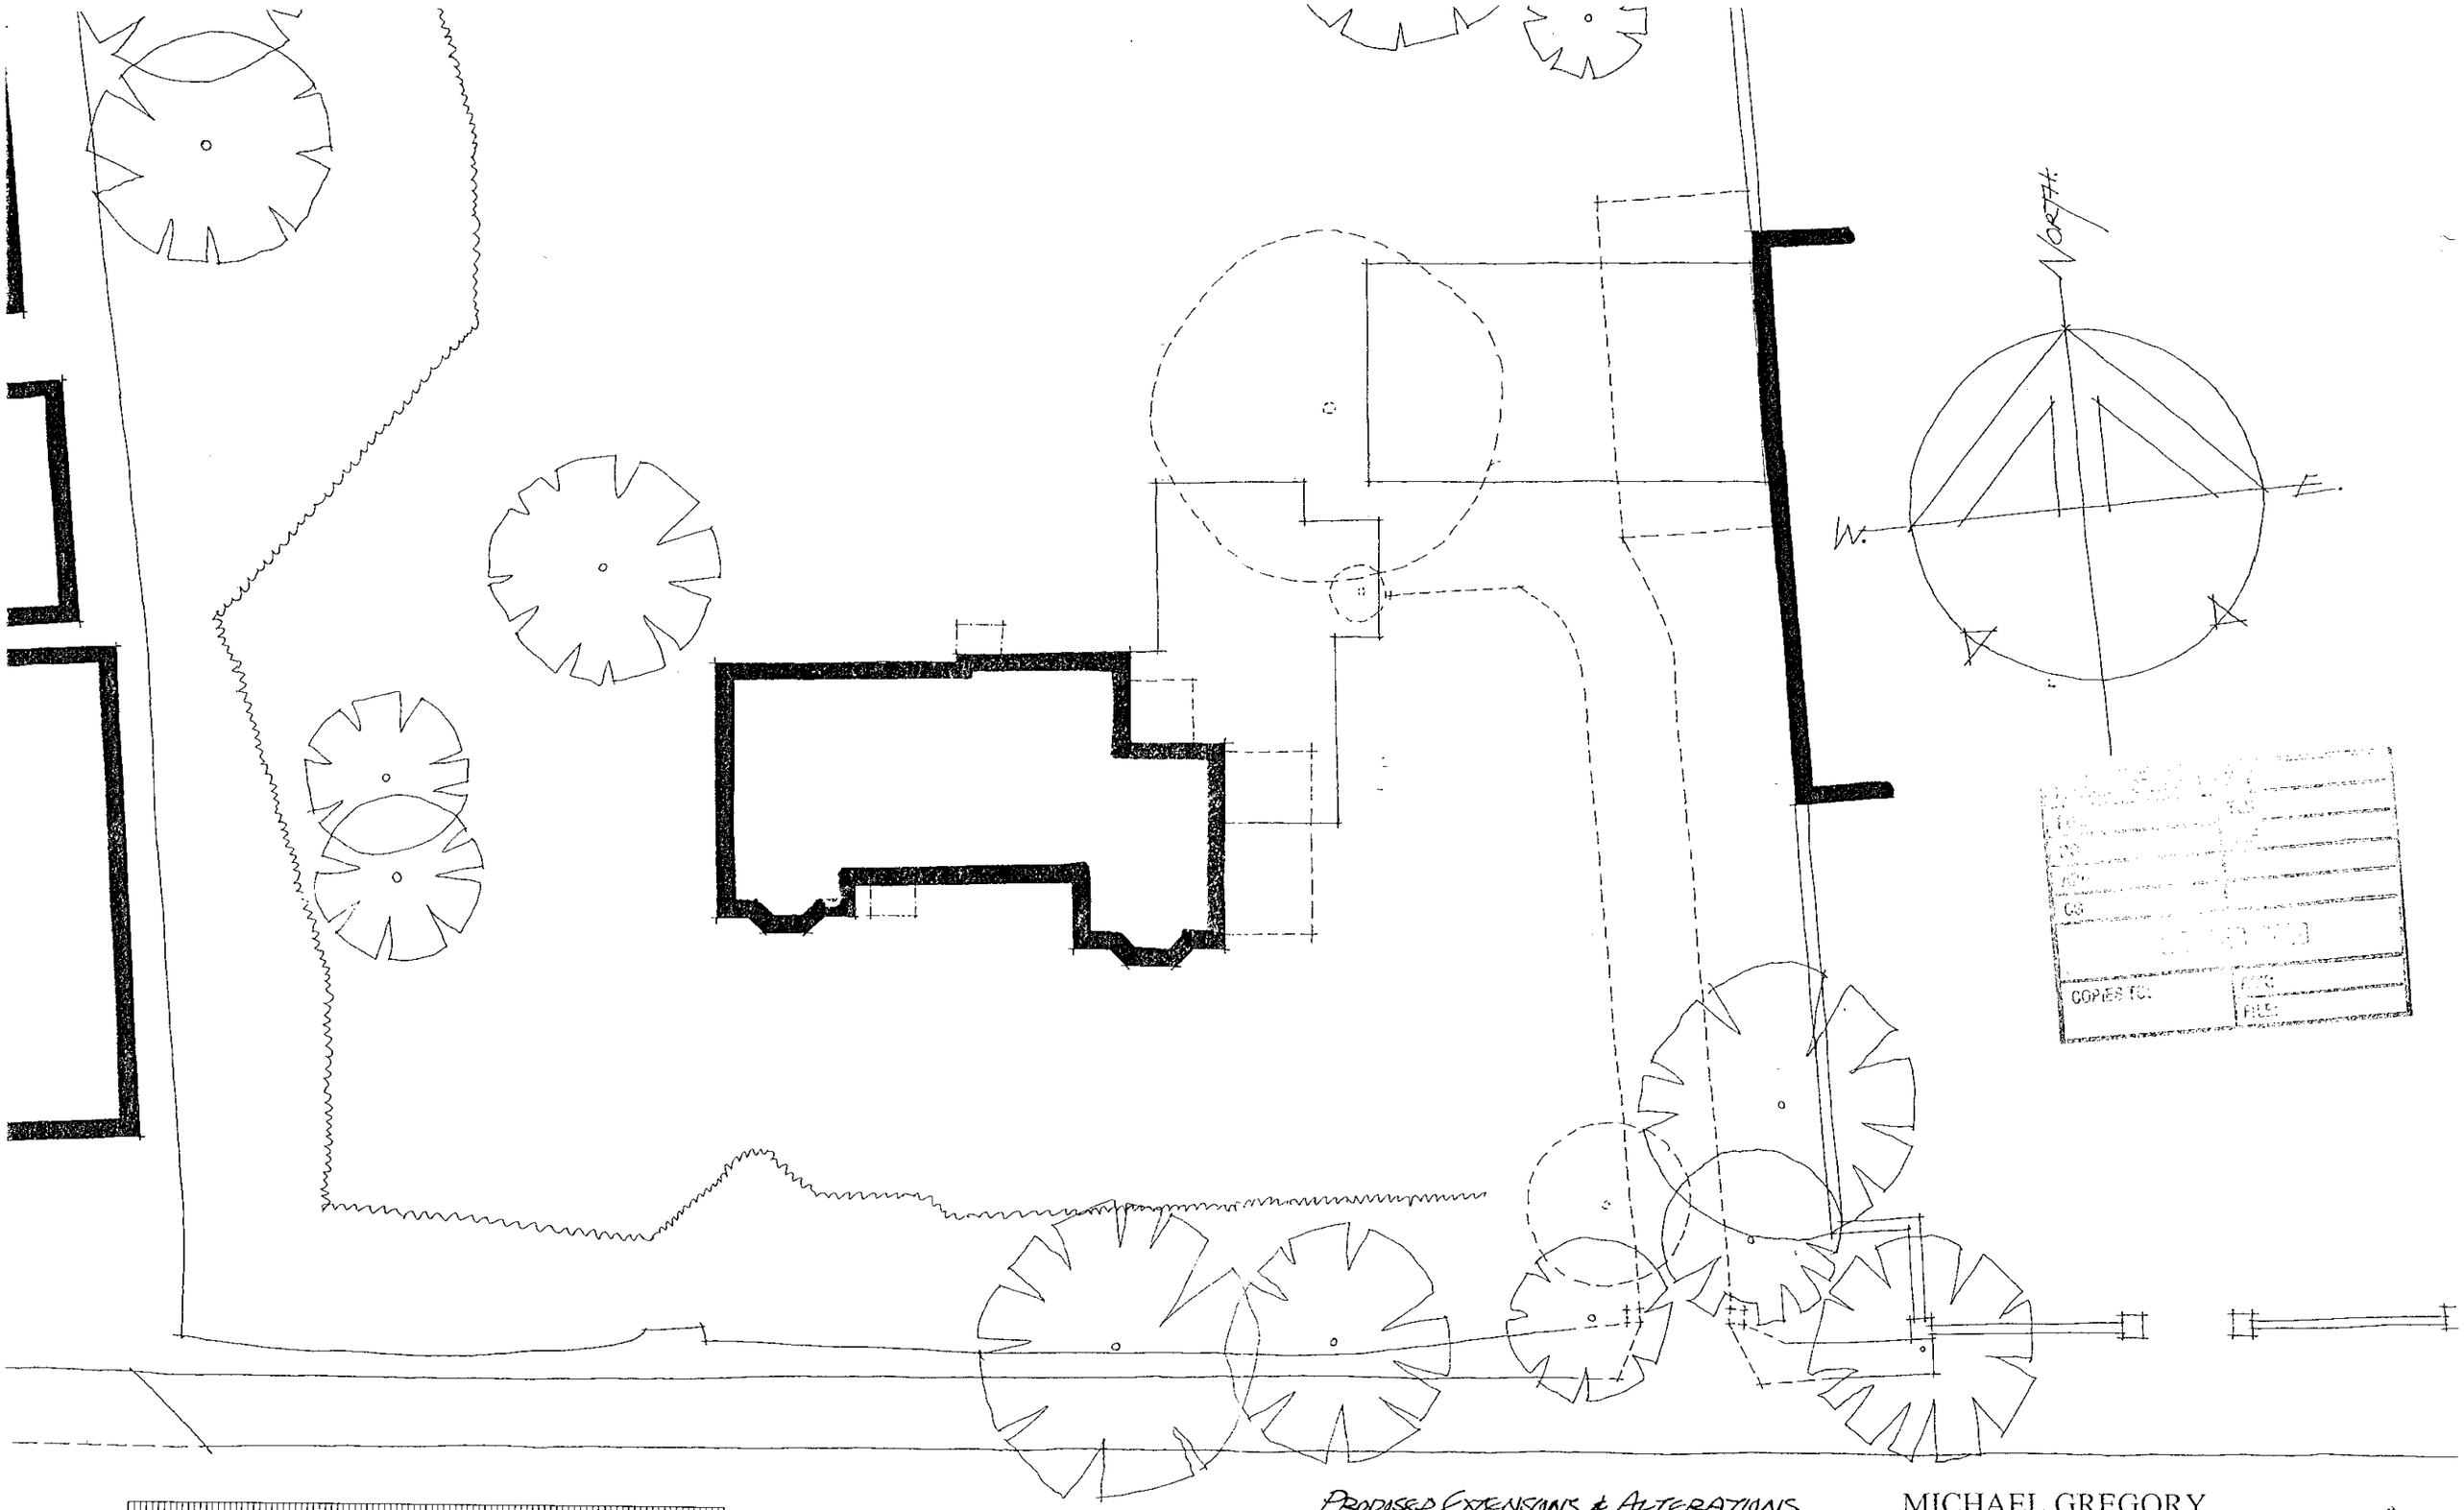



PRELIMINARY.

PROPOSED EXTENSIONS & ALTERATIONS TO 'YEWGATE', REMENHAM HILL, HENLEY-ON-THAMES.

MS. B. WILLIAMS.

SITE LAYOUT.

SCALE — 1:200 DATE NOVEMBER 2000
DWG. NO. — 18

MICHAEL GREGORY
Architect & Illustrator

4 The Manor House
Brill, Aylesbury
Bucks. HP18 9RS

Tel. 01844-237327

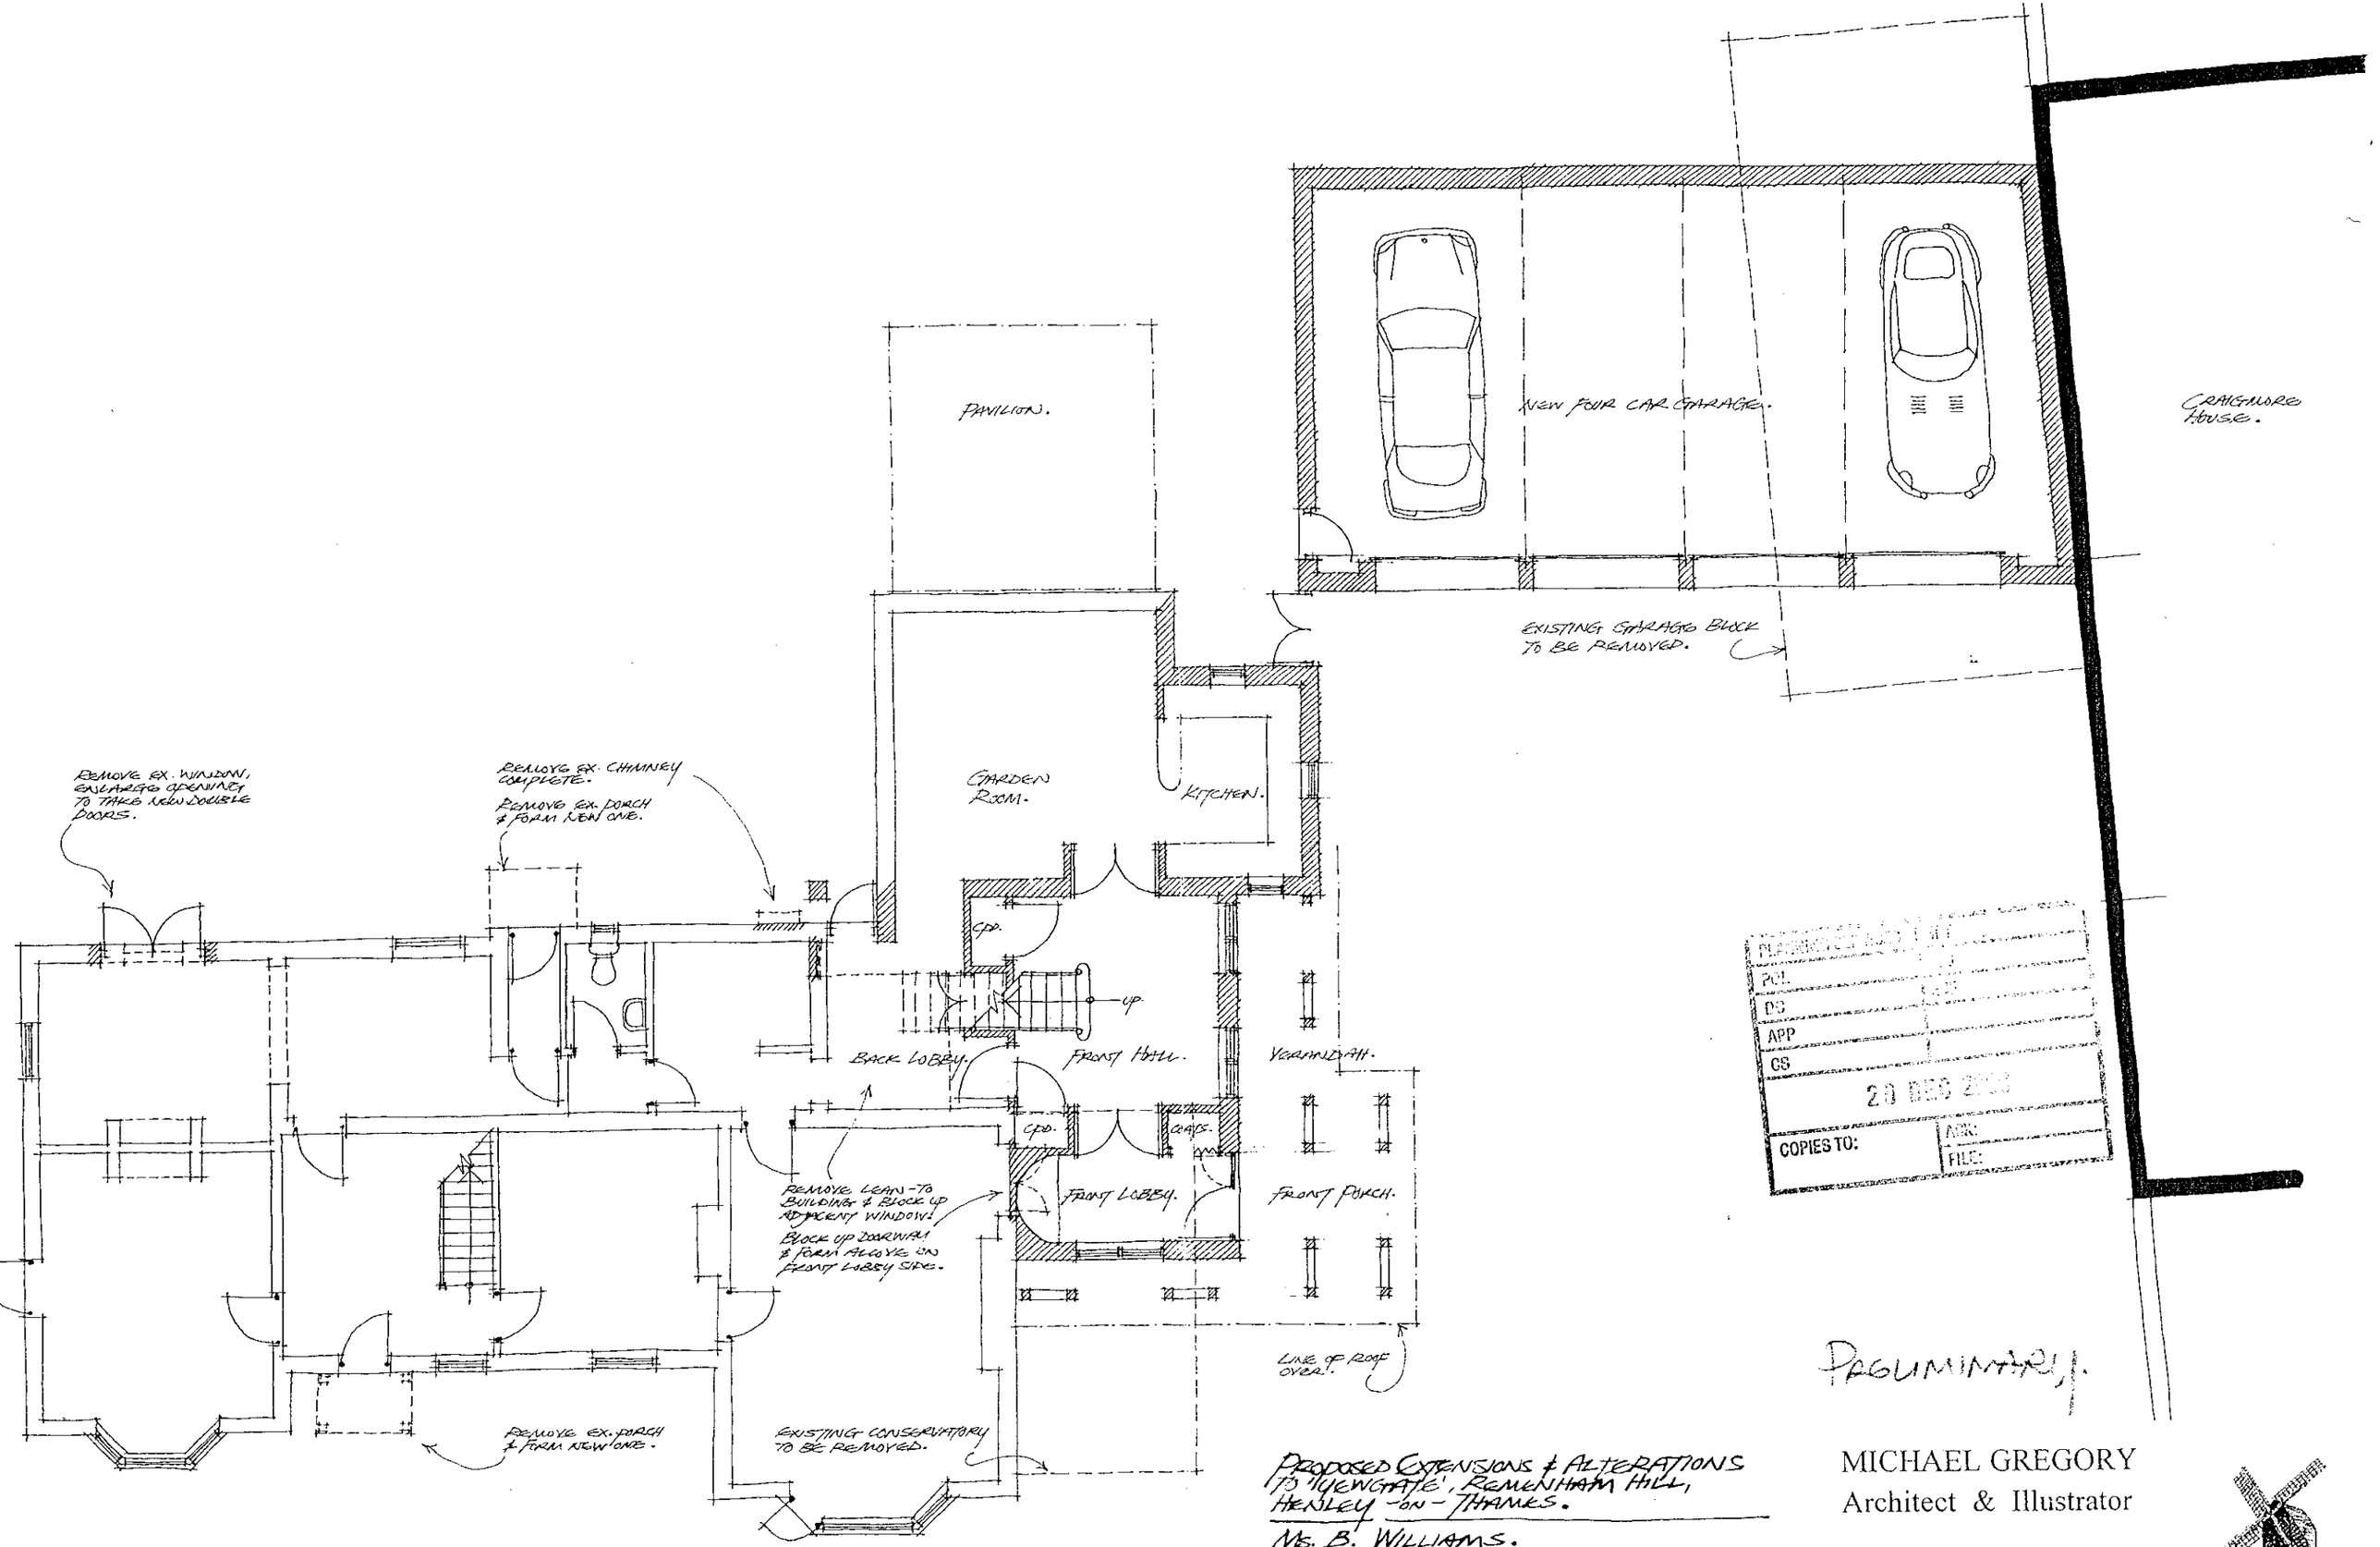

PLANNING DEPT
PCL
DS
APP
CS
28 DEC 2000
COPIES TO: ARK: FILE:

PRELIMINARY.

PROPOSED EXTENSIONS & ALTERATIONS TO 'YEWGATE', REMENHAM HILL, HENLEY-ON-THAMES.

MR. B. WILLIAMS.

GROUND FLOOR PLAN.

SCALE — 1:100 DATE NOVEMBER 2000
DWG. NO. — 19

MICHAEL GREGORY
Architect & Illustrator

4 The Manor House
Brill, Aylesbury
Bucks. HP18 9RS

Tel. 01844-237327



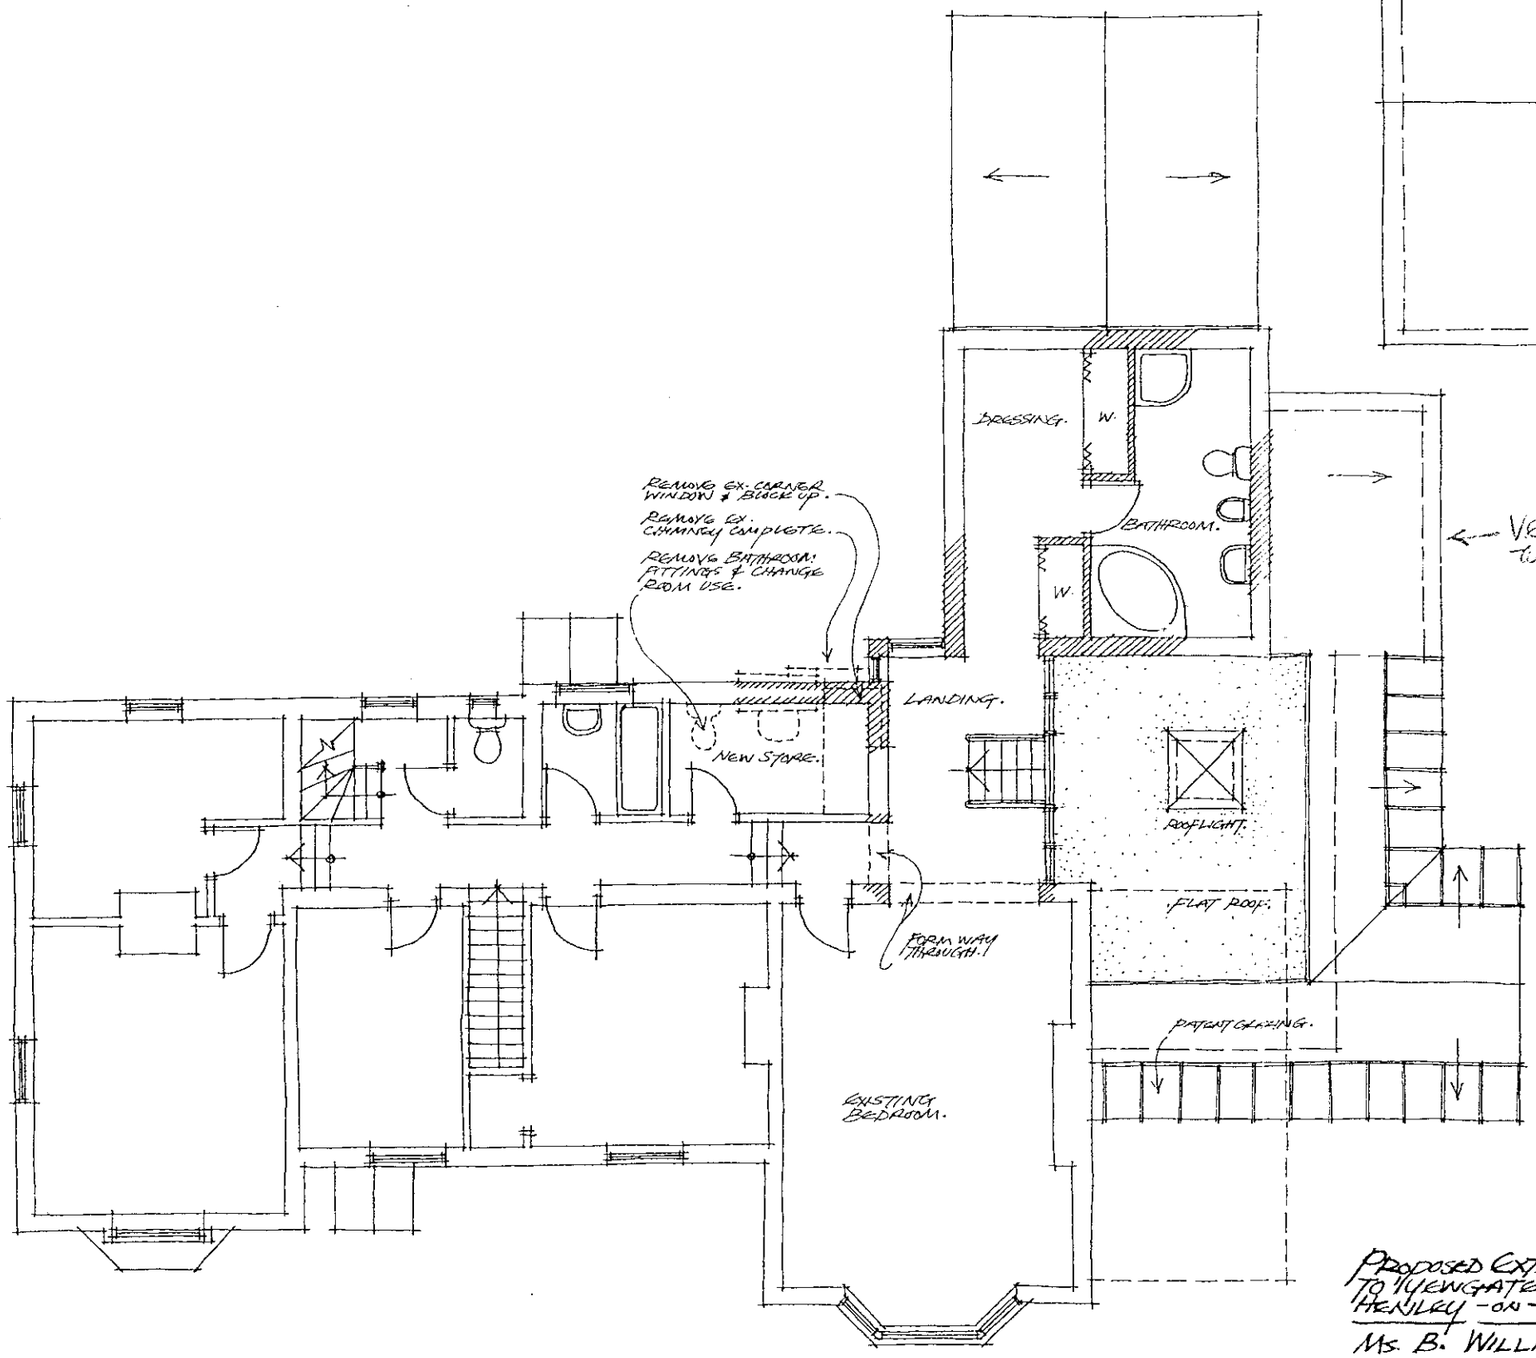

0 10 20 30 40 50 60 70 80 90 100

0 2 3

PROPOSED EXTENSIONS & ALTERATIONS TO "YEWGATE", RAMENHAM HILL, HENLEY-ON-THAMES.

MS. B. WILLIAMS.

FIRST FLOOR PLAN.

SCALE — 1:100 DATE: DECEMBER 2000

DWG. NO. — 20

PRELIMINARY.

MICHAEL GREGORY
Architect & Illustrator

4 The Manor House
Brill, Aylesbury
Bucks. HP18 9RS

Tel. 01844-237327

REMOVE EX. CHIMNEY COMPLETE.

LINE OF WALL UNDER.

FORM NEW HIPPED END TO EX. ROOF.

PATENT GLAZING TO LIGHT NEW LANDING.

ROOFLIGHT.

FLAT ROOF.

PATENT GLAZING.

ATTIC BEDROOM.

SHOWER.

ATTIC BEDROOM.

0 10 20 30 40 50 60 70 80 90 100

1 2 3

PROPOSED EXTENSIONS & ALTERATIONS TO "KENGATE", REMENHAM HILL, HENLEY -ON- THAMES.

MS. B. WILLIAMS.

ROOF PLAN & EX. SECOND FLOOR PLAN.

SCALE — 1:100 DATE: DECEMBER 2000

DWG. NO. — 21

MICHAEL GREGORY
Architect & Illustrator

4 The Manor House
Brill, Aylesbury
Bucks. HP18 9RS

Tel. 01844-237327

07 JUN 2000* 1703

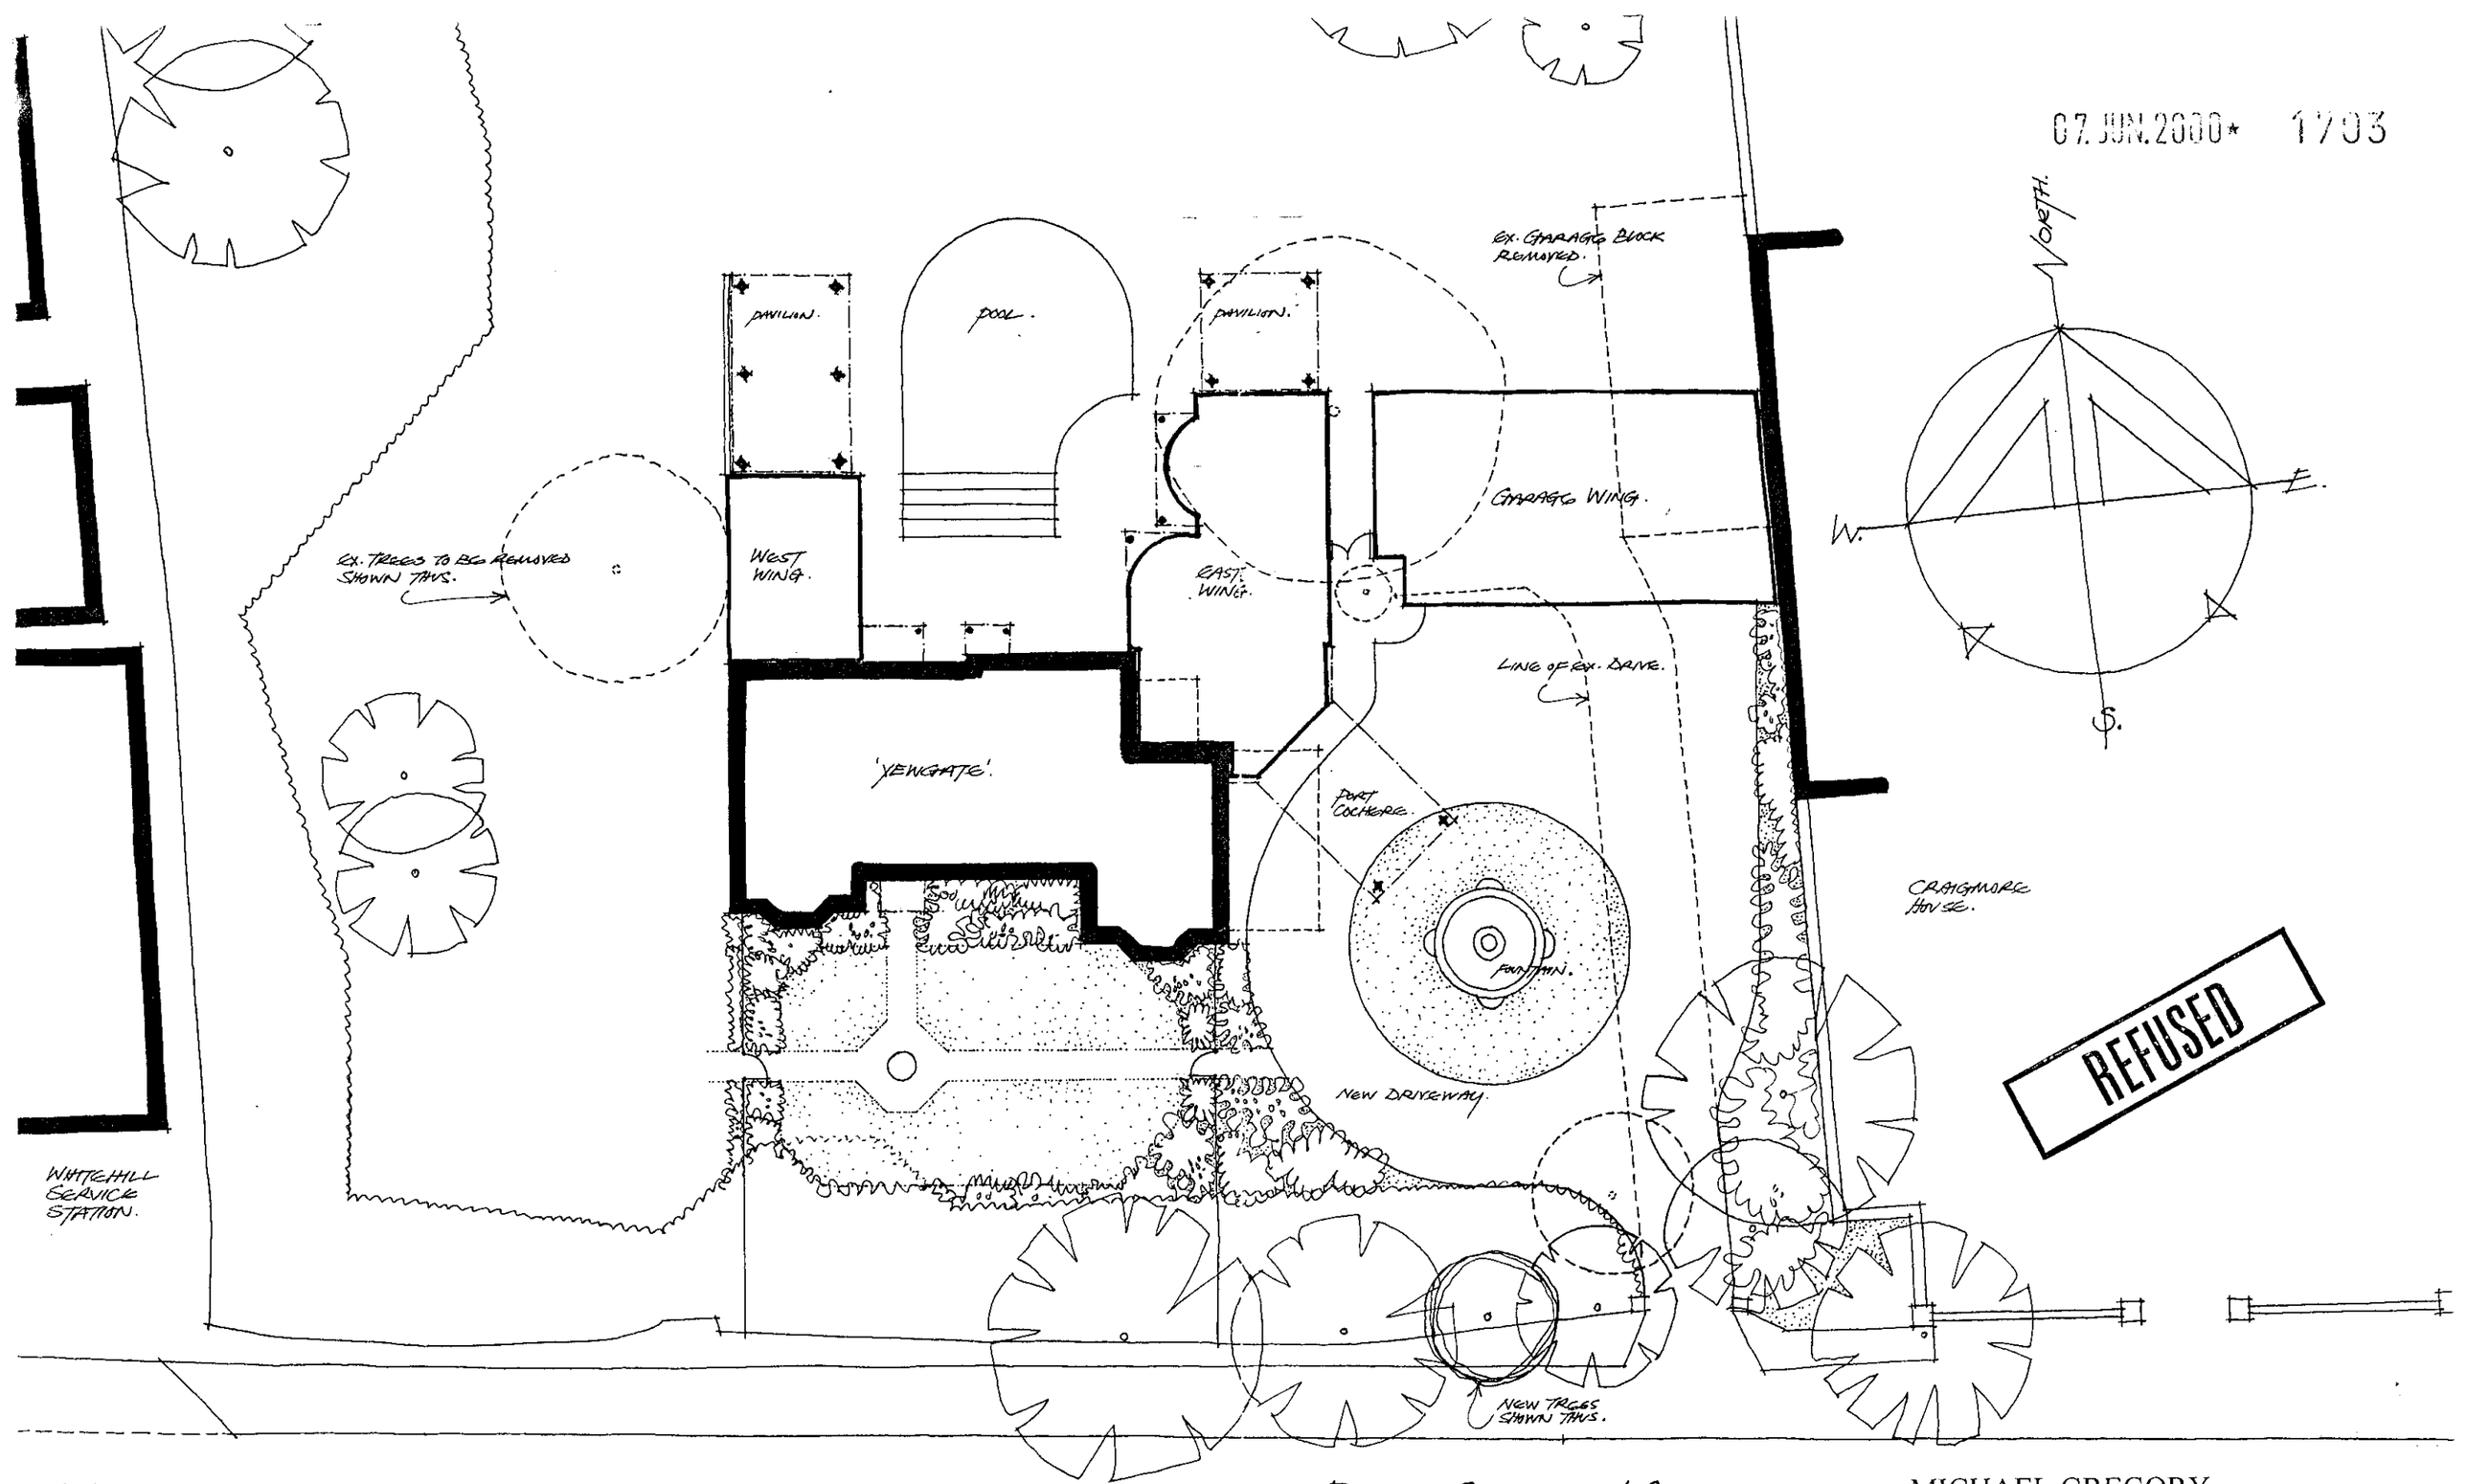

REFUSED

A. 4103.

PROPOSED EXTENSIONS & ALTERATIONS TO 'YEWGATE', REMENHAM HILL, HENLEY-ON-THAMES.

MR. B. WILLIAMS.

SCALE — 1:200 DATE — MARCH 2000.
DRAWING NO. — 7.

SITE PLAN.

MICHAEL GREGORY
Architect & Illustrator

4 The Manor House
Brill, Aylesbury
Bucks. HP18 9RS

Tel. 01844-237327

07. JUN.2000* 1703

WEST PAVILION.

POOL.

EAST PAVILION.

REMOVE EXISTING GARAGE BLOCK.

LEISURE.

U.P.

W.C.

NEW FOUR CAR GARAGE.

DINING.

REMOVE EX. WINDOW & ENLARGE OPENING TO FORM WAY THRO'.

REMOVE EX. PORCH & FORM NEW ONE.

REMOVE CHIMNEY & FORM NEW DOOR.

BREAKFAST.

KITCHEN & UTILITY.

W.C.

SHOWER ROOM.

CUPS.

C.

SP.

CORRIDOR.

FRONT HALL.

REMOVE LEAN-TO BUILDING & BLOCK UP ADJACENT WINDOW.

BLOCK UP DOORWAY.

LINE OF ROOF OVER.

PART COVERED.

REMOVE EX. CONSERVATORY.

LIVING.

BACK HALL.

OFFICE.

UP.

T.V. STUDIO.

REMOVE EX. PORCH & FORM NEW ONE.

REFUSED

0 10 20 30 40 50 60 70 80 90 100

0 2 3

PROPOSED EXTENSIONS & ALTERATIONS TO 'YEWGATE', REMENHAM HILL, HENLEY-ON-THAMES.

MS. B. WILLIAMS.

SCALE — 1:100 DATE - MAY 2000.

DRAWING No. — 8.

GROUND FLOOR PLAN.

MICHAEL GREGORY
Architect & Illustrator

4 The Manor House
Brill, Aylesbury
Bucks. HP18 9RS

Tel. 01844-237327

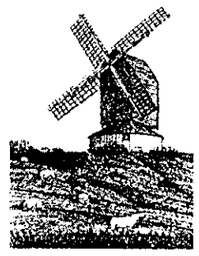

07. JUN. 2000* 1293

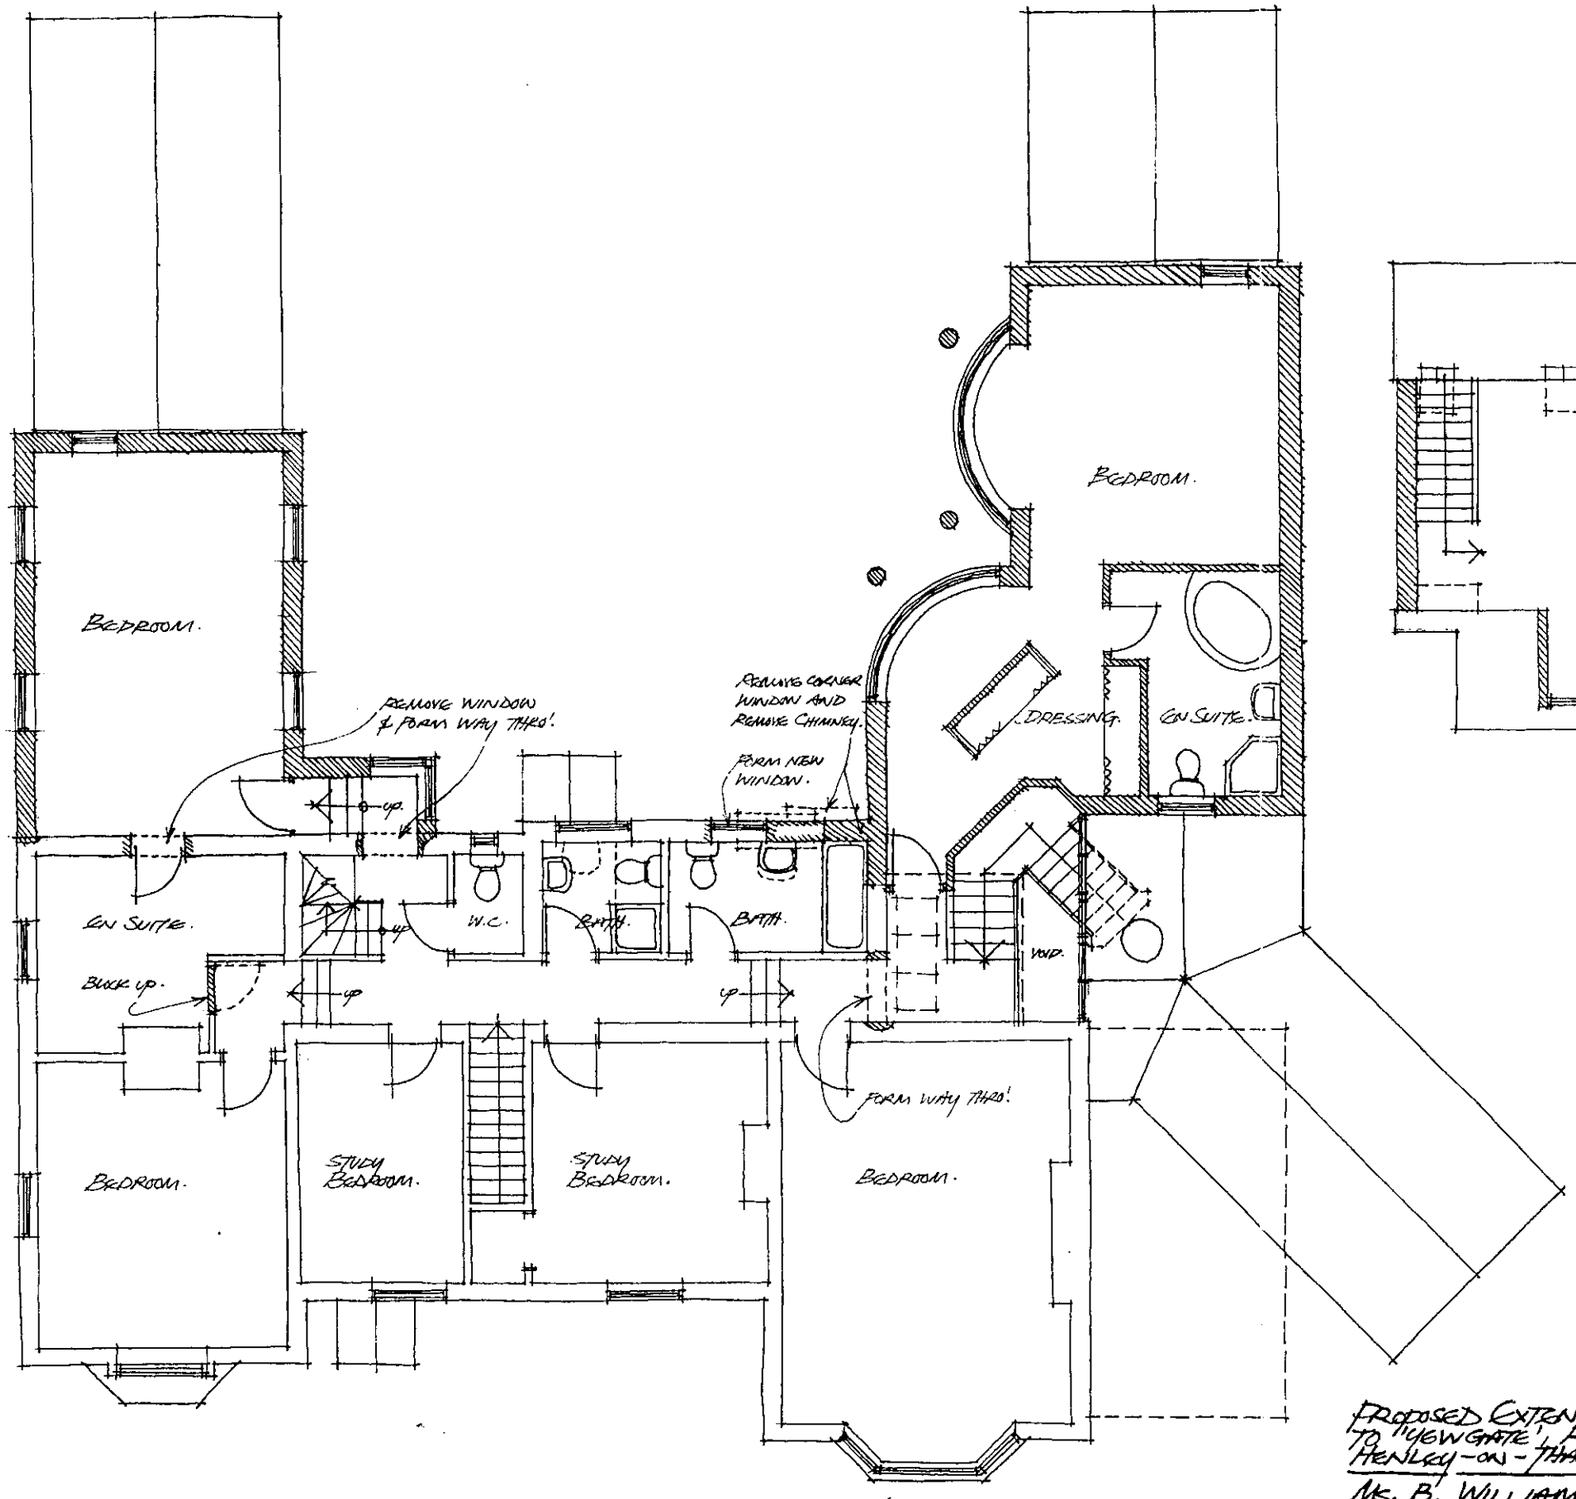

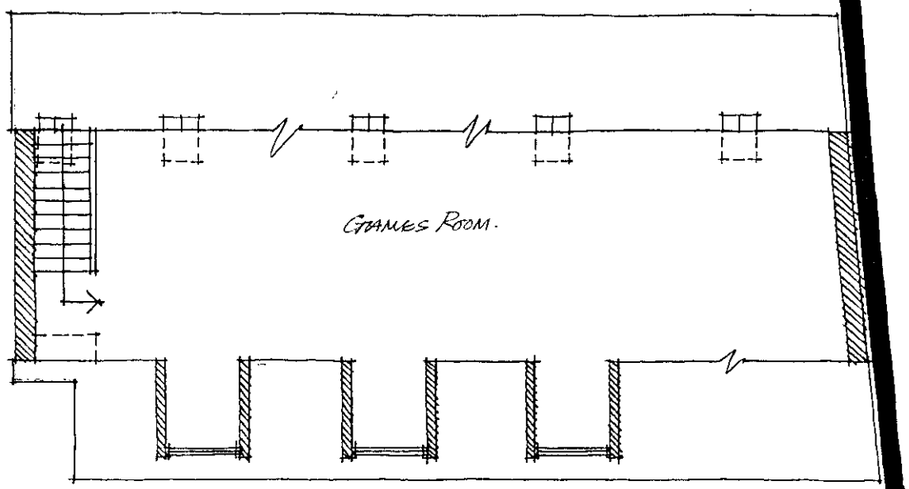

REFUSED

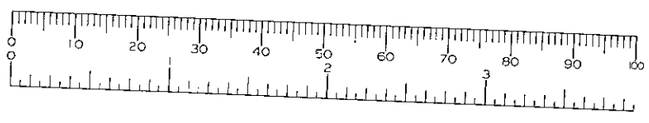

PROPOSED EXTENSIONS & ALTERATIONS TO "YEW GATE", REMENHAM HILL, HENLEY-ON-THAMES.

MR. B. WILLIAMS.

SCALE — 1:100 DATE - MARCH 2000.

DRAWING No. — 9.

FIRST FLOOR PLAN.

MICHAEL GREGORY
Architect & Illustrator

4 The Manor House
Brill, Aylesbury
Bucks. HP18 9RS

Tel. 01844-237327

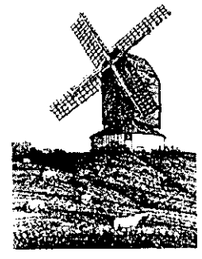

07. JUN. 2000*

FORM TWO NEW ROOF WINDOWS.

REMOVE WINDOWS & BLOCK UP.

ATTIC BEDROOM.

SHOWER ROOM.

ATTIC BEDROOM.

REMOVE CHIMNEY.

FLAT ROOFLIGHT.

FORM HIPPED END TO ALLOW FOR NEW ROOF GLAZING.

REFUSED

PROPOSED EXTENSIONS & ALTERATIONS TO 'NEW GATE', REMENHAM HILL, HENLEY-ON-THAMES.

MS. B. WILLIAMS.

SCALE — 1:100 DATE — MARCH 2000.
DRAWING NO — 10.

SECOND FLOOR PLAN.

MICHAEL GREGORY
Architect & Illustrator

4 The Manor House
Brill, Aylesbury
Bucks. HP18 9RS

Tel. 01844-237327

OFFICER CALCS

07. JUN. 2000* 1705

REFUSED

G = 7.5 x 13.5.
101.25m² Fl
170 m² Fls

H - 171m² Fl
276m² Fls

27m²

S/S

T/S

29.5m²

FORM TWO NEW ROOF WINDOWS.

REMOVE WINDOWS & BLOCK UP.

ATTIC BEDROOM.

SHOWER ROOM.

ATTIC BEDROOM.

S/S

16m²

26.5m²

28m²

REMOVE CHIMNEY.

T/S

FORM HIPPED END TO ALLOW FOR NEW ROOF GLAZING.

FLAT ROOFLIGHT.

21m²

23m²

S/S

0 10 20 30 40 50 60 70 80 90 100

PROPOSED EXTENSIONS & ALTERATIONS TO "YEWGATE", REMENHAM HILL, HENLEY-ON-THAMES.

MS. B. WILLIAMS.

SCALE — 1:100 DATE - MARCH 2000.
DRAWING NO — 10.

SECOND FLOOR PLAN.

MICHAEL GREGORY
Architect & Illustrator

4 The Manor House
Brill, Aylesbury
Bucks. HP18 9RS

Tel. 01844 237327

07.JUN.2000* 1703



SOUTH ELEVATION, TO ROAD, A.4103.

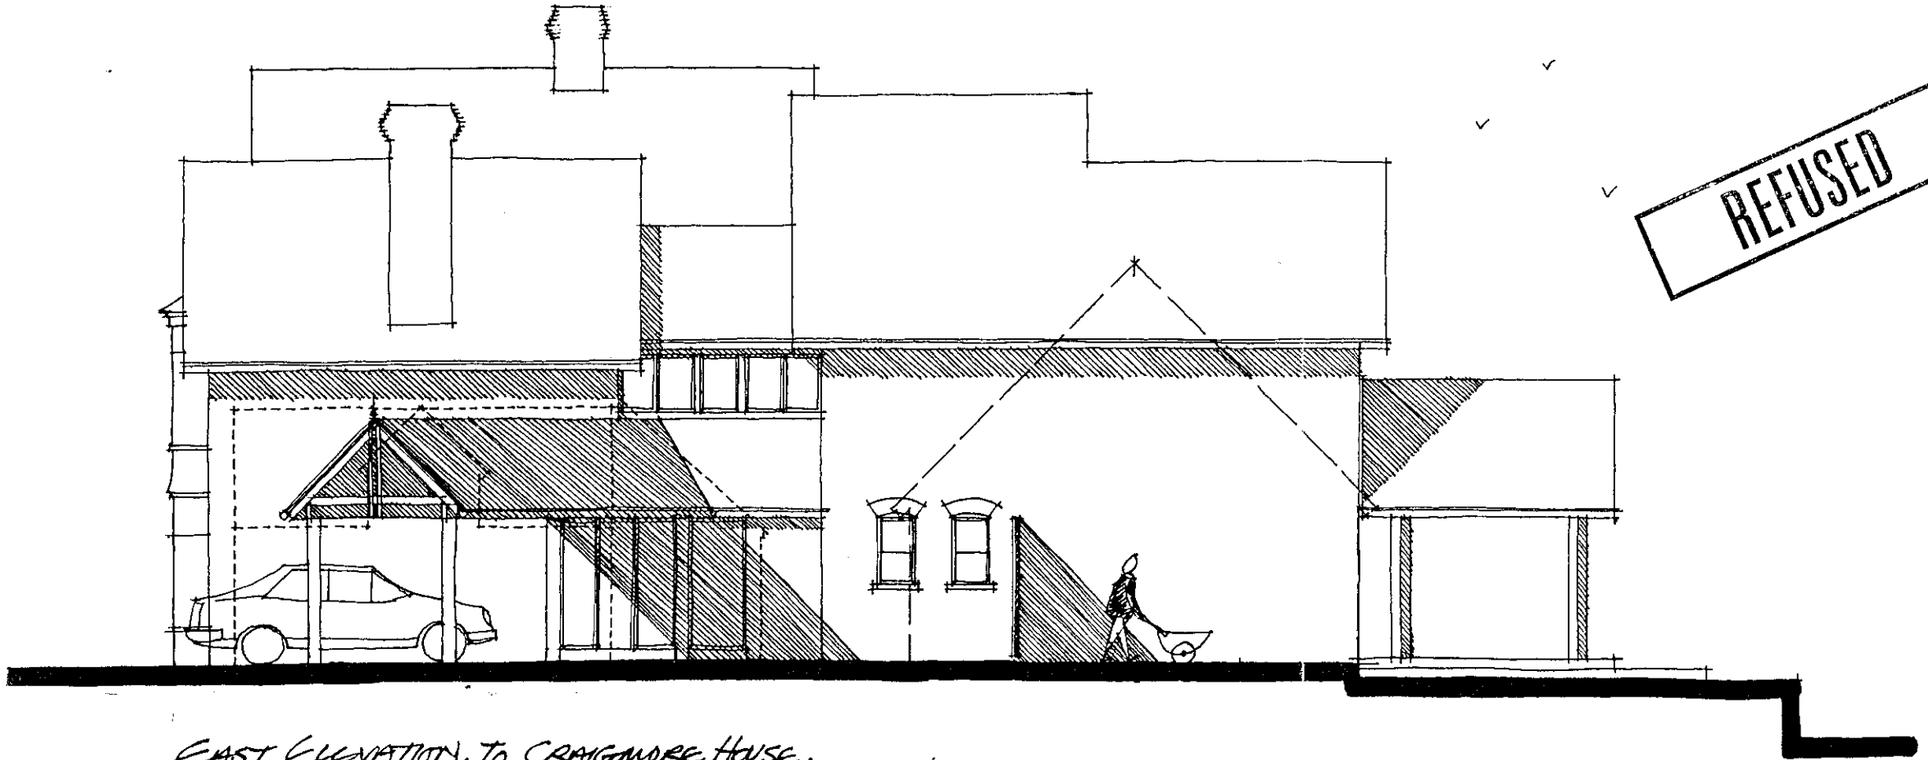

REFUSED

EAST ELEVATION, TO CRAIGMORE HOUSE.

PROPOSED EXTENSIONS & ALTERATIONS TO 'YEWGATE', REMENHAM HILL, HENLEY-ON-THAMES.

MS. B. WILLIAMS.

SCALE — 1.100 DATE - MAY 2000.
DRAWING NO. — 11.

ELEVATIONS.

MICHAEL GREGORY
Architect & Illustrator

4 The Manor House
Brill, Aylesbury
Bucks. HP18 9RS

Tel. 01844-237327

07 JUL 2000* 1703

NORTH ELEVATION, TO GARDEN.

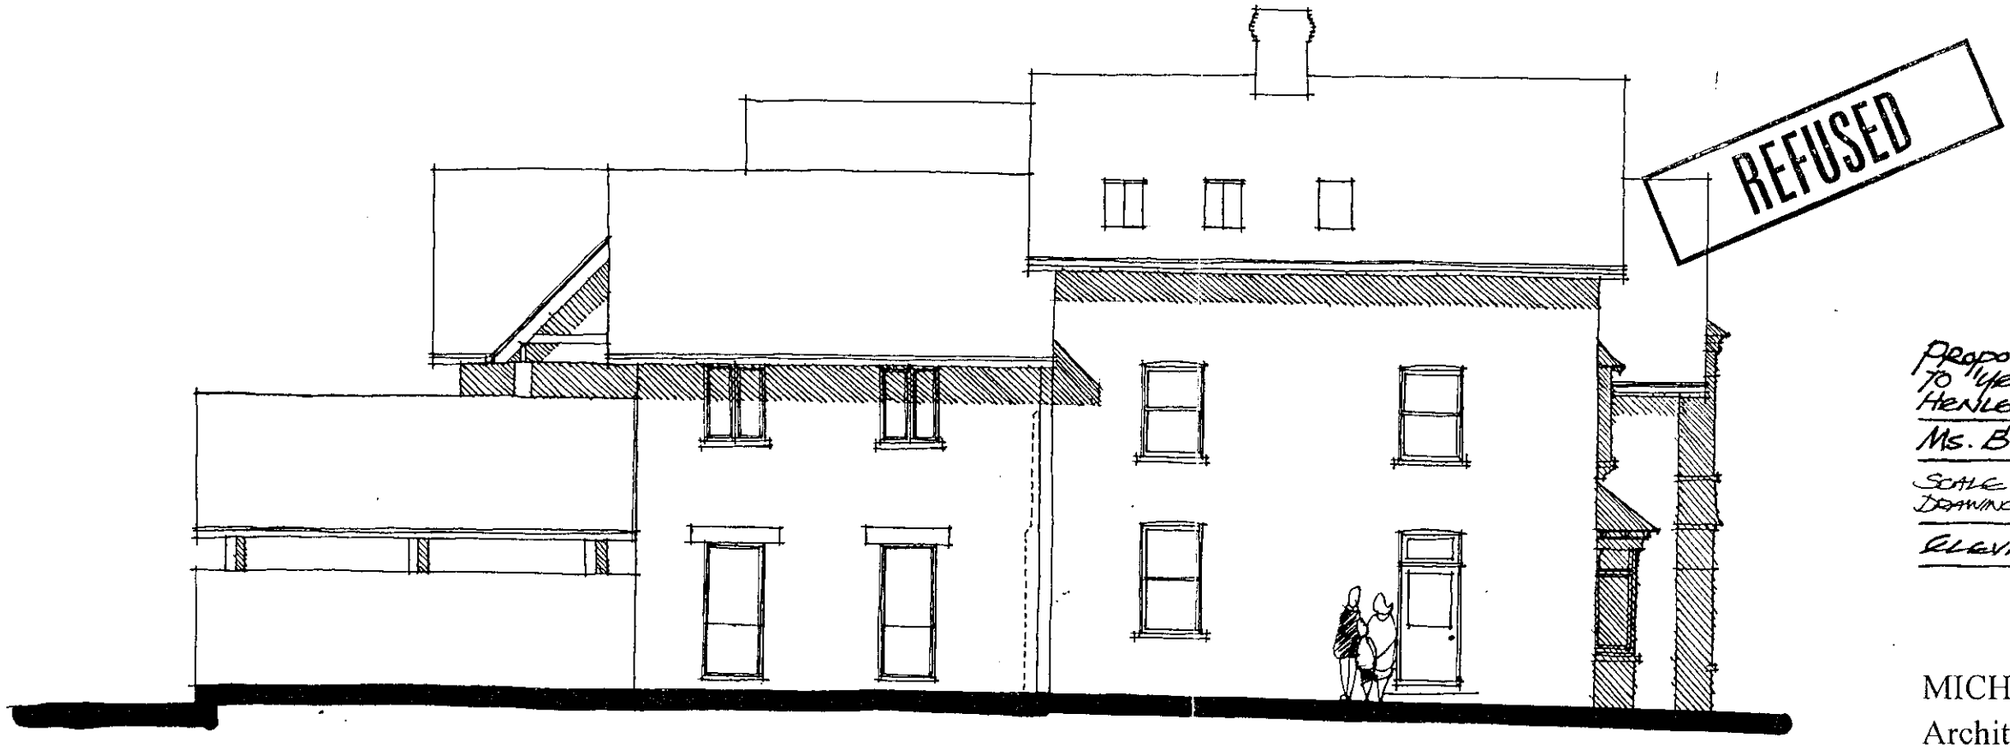

WEST ELEVATION, TO WHITEHILL SERVICE STATION.

PROPOSED EXTENSIONS & ALTERATIONS TO "YEWGATE", REMENHAM HILL, HENLEY-ON-THAMES.

MS. B. WILLIAMS.

SCALE — 1.100 DATE - MAY 2000.
DRAWING NO. — 12.

ELEVATIONS.

MICHAEL GREGORY
Architect & Illustrator

4 The Manor House
Brill, Aylesbury
Bucks. HP18 9RS

Tel. 01844-237327

07 JUN 2000* 1736

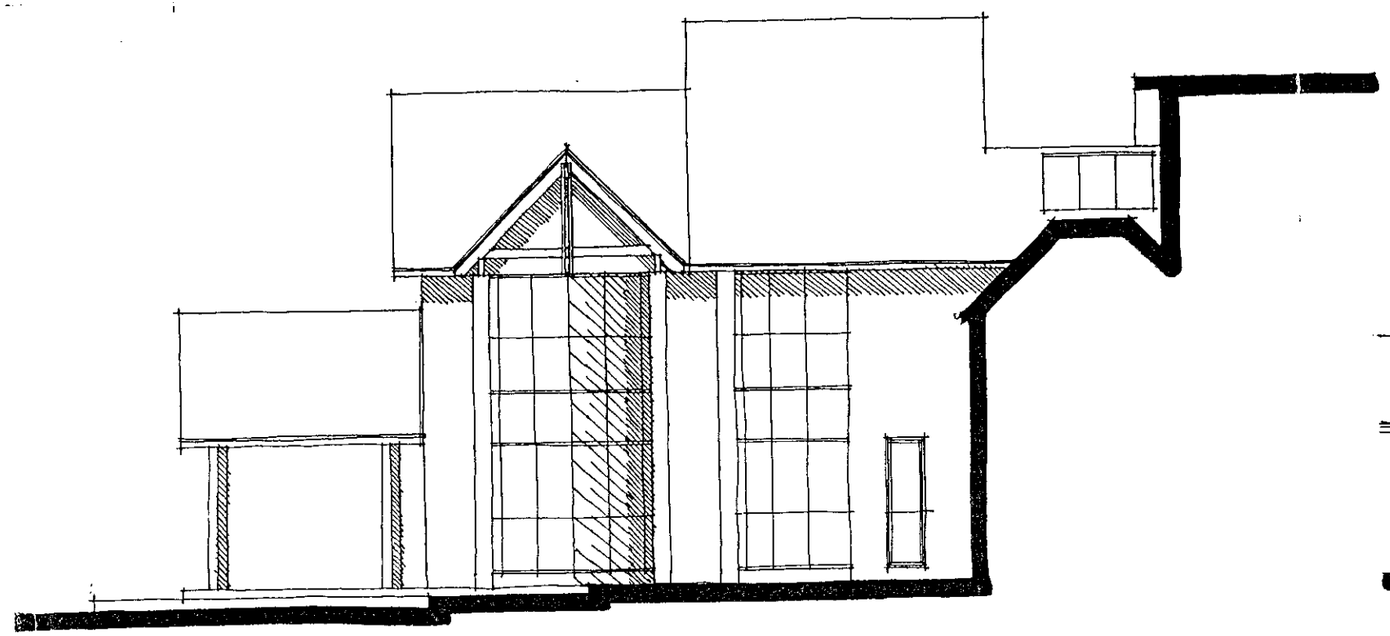

WEST ELEVATION, TO COURTYARD.

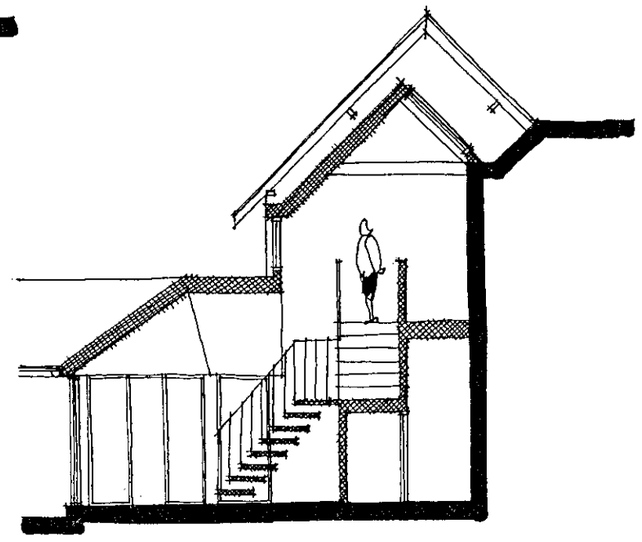

SECTION, FRONT HALL.

REFUSED



EAST ELEVATION, TO COURTYARD.

PROPOSED EXTENSIONS & ALTERATIONS
TO "YEWGATE", REMENHAM HILL,
HENLEY-ON-THAMES.

MS. B. WILLIAMS.

SCALE — 1:100 DATE — MAY 2000.
DRAWING No. — 13

ELEVATIONS.

MICHAEL GREGORY
Architect & Illustrator

4 The Manor House
Brill, Aylesbury
Bucks. HP18 9RS

Tel. 01844 237327

