08.JUN.2000* 1704

Replacement conservatory to be reclaimed oak framing generally 150x150mm sections with oak glazing beads and all exposed fixings to be counterbored and oak pelleted
Glazing to be double glazed clear safety glass
All leadwork to be carried out strictly in accordance with the LDA's recommendations

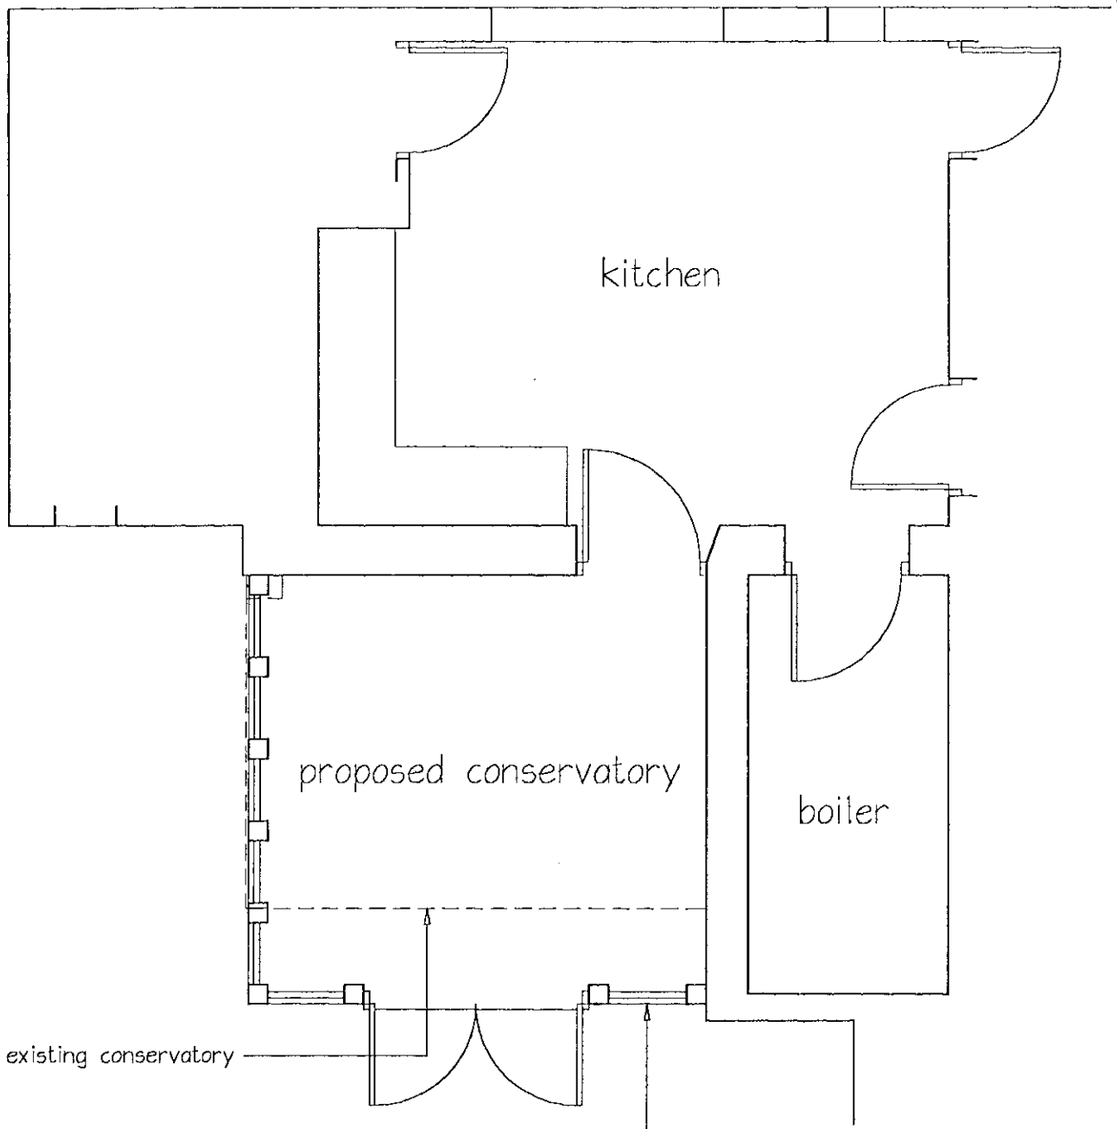

Part Ground Floor Plan

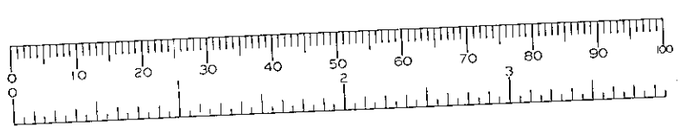

Oak framed fixed skylight to boiler room (double glazed, safety glass)

Code 5 lead roof with roll joints all in accordance with the LDA's recommendations

Oak framed conservatory and doors

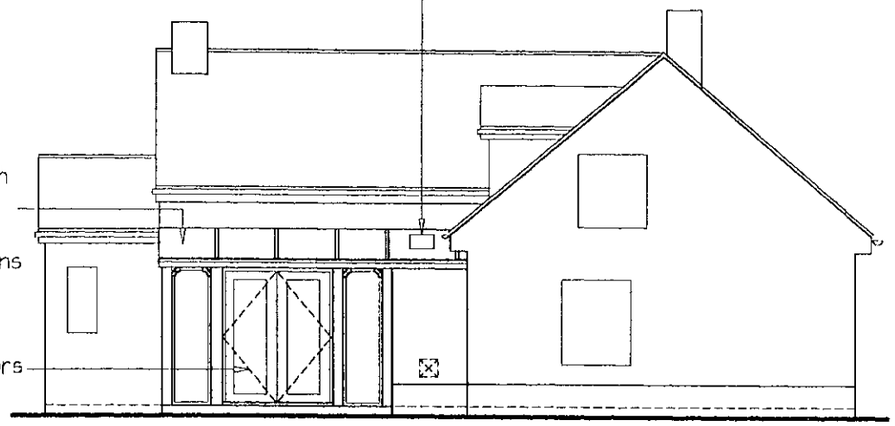

Side Elevation

Shaped oak corner infill pieces (located in front of glazing) chamferred at junction with glass

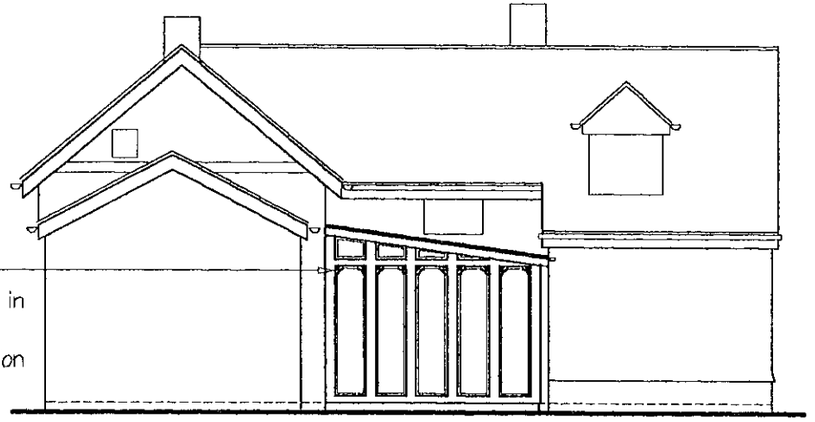

Rear Elevation

APPROVED

Job: Farley Hill Farm, Church Lane, Farley Hill Drawing Title: Proposed Replacement Conservatory Proposed Plan & Elevations	Date: June 00 Scale: 1:100 Drawn by: PS	Building contractor to verify all dimensions prior to setting out, commencing works or detailing shop drawings. Any discrepancies are to be reported to the supervising officer immediately. Do not scale from this drawing. © Copyright Drawing No: 00771/02 Revision	Architectural Services 21 Fairway Avenue, Tilehurst, Reading RG30 4QA Tel: Reading (0118) 942 1655 Architectural Design-Planning-Appeals-Surveys

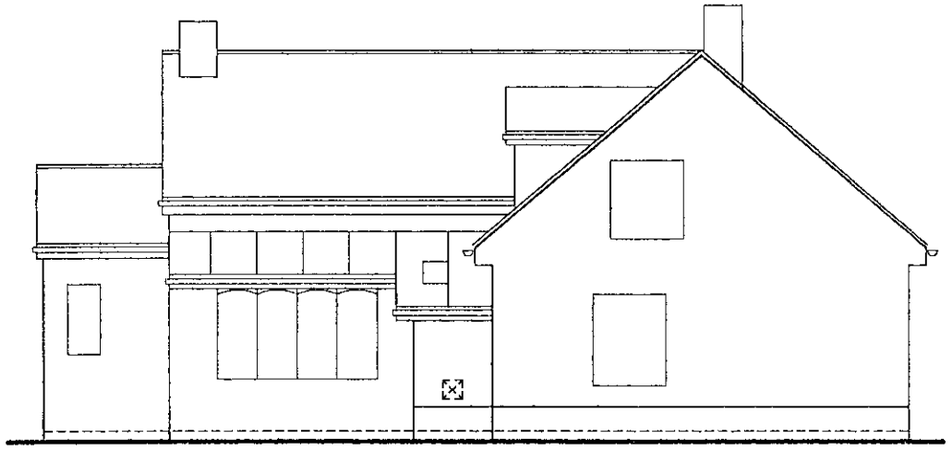

Side Elevation

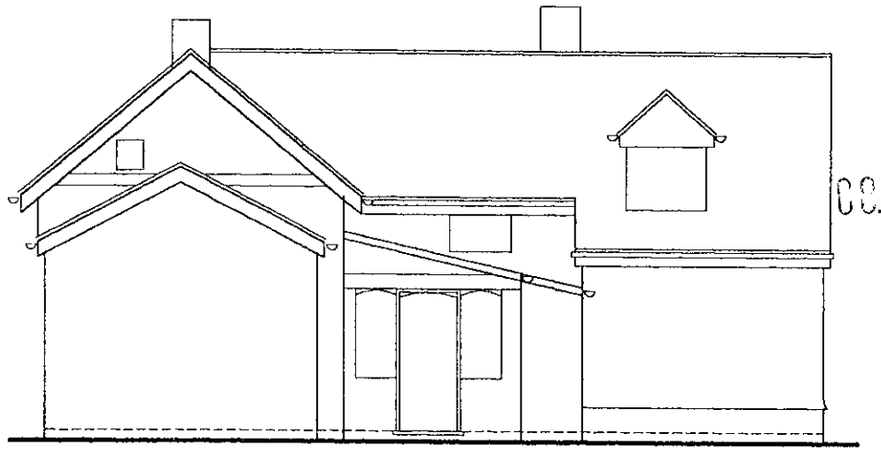

Rear Elevation

08. JUN. 2000*

1734

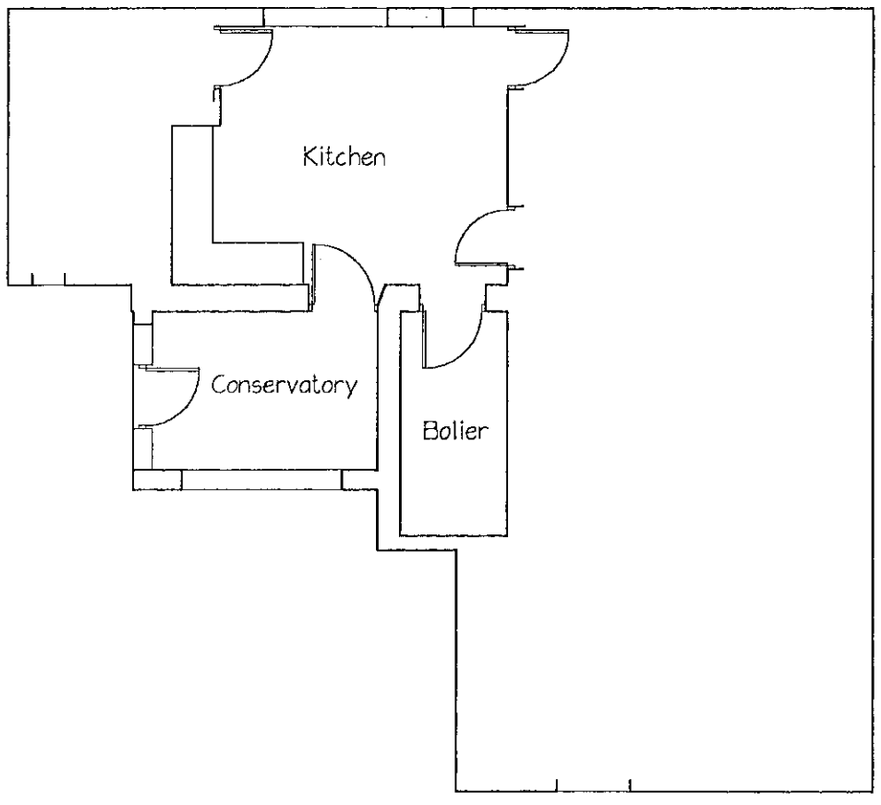

Ground Floor Plan

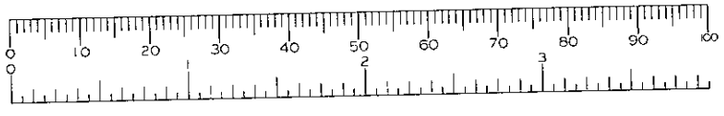

Job Farley Hill Farm Church Lane, Farley Hill	Date June 00	Building contractor to verify all dimensions prior to setting out, commencing works or detailing shop drawings. Any discrepancies are to be reported to the supervising officer immediately. Do not scale from this drawing. © Copyright	Architectural Services 21 Fairway Avenue, Tilehurst, Reading RG30 4QA Tel: Reading (0118) 942 1655 Architectural Design–Planning–Appeals–Surveys
Drawing Title Proposed Replacement Conservatory Existing Plan & Elevations	Scale 1:100		
	Drawn by PS	Drawing No 00771/01	Revision