

FRONT ELLEVATION.

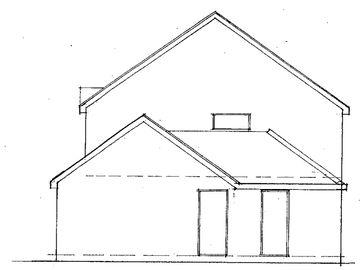

SIDE ELLEVATION.

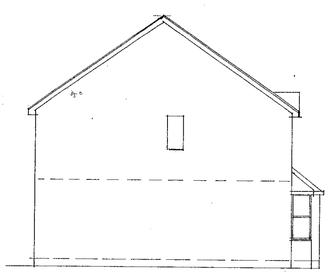

SIDE ELLEVATION.

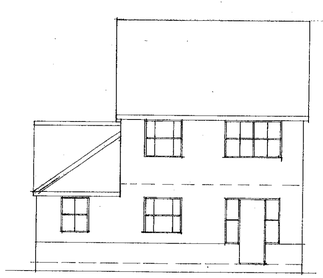

REAR ELLEVATION.

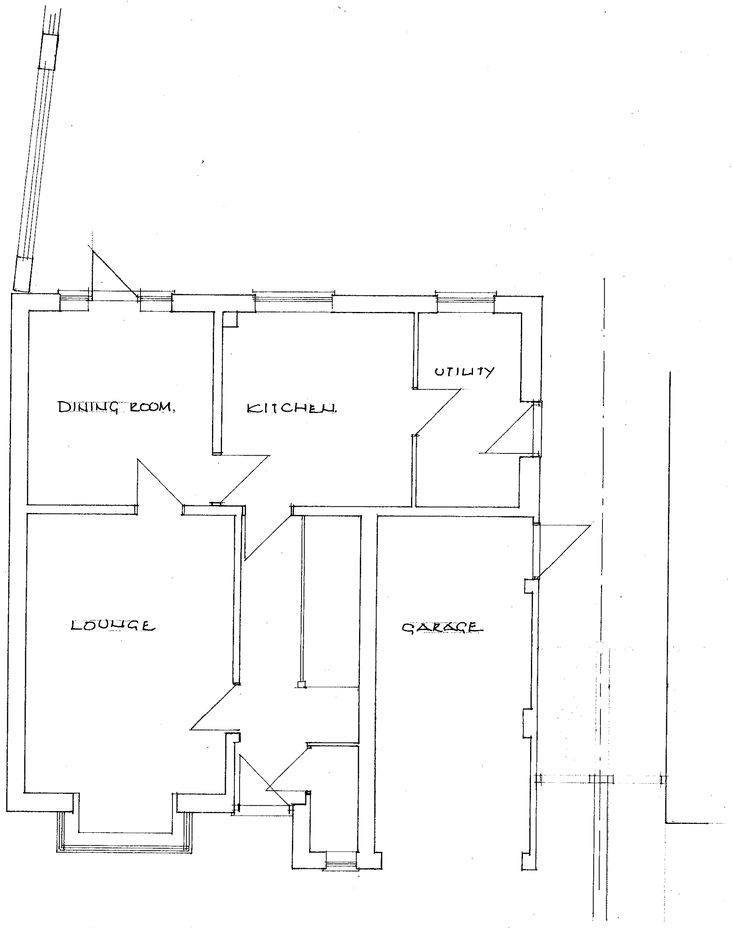

GROUND FLOOR.

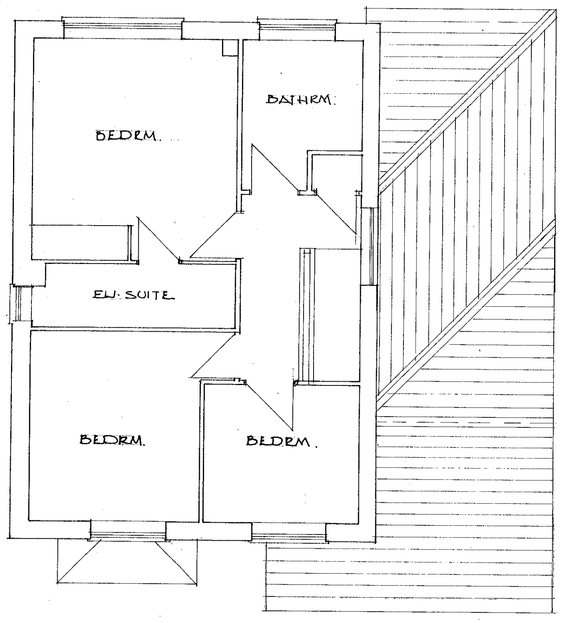

1ST FLOOR.

08 JUN 2000* 1706

APPROVED

DEREK CANN RIBA CHARTERED ARCHITECT
13MANOR ROAD WOKINGHAM RG41 4AH. tel :- 0118 9786895

Job title
25 AnthianClose.
Woodley

client
Mr Pink.

scale 1:100. 1:50.

date MAY 2000.

Drawing Title
SURVEY.

Job no. 0009

Drg no 01



FRONT ELLEVATION.

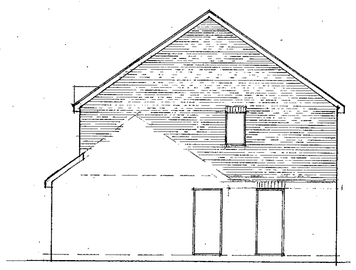

SIDE ELLEVATION.

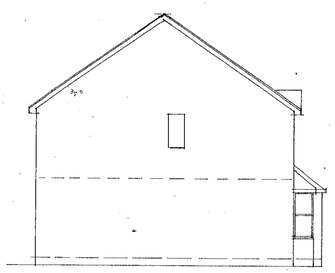

SIDE ELLEVATION.

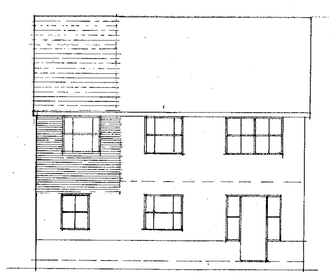

REAR ELLEVATION

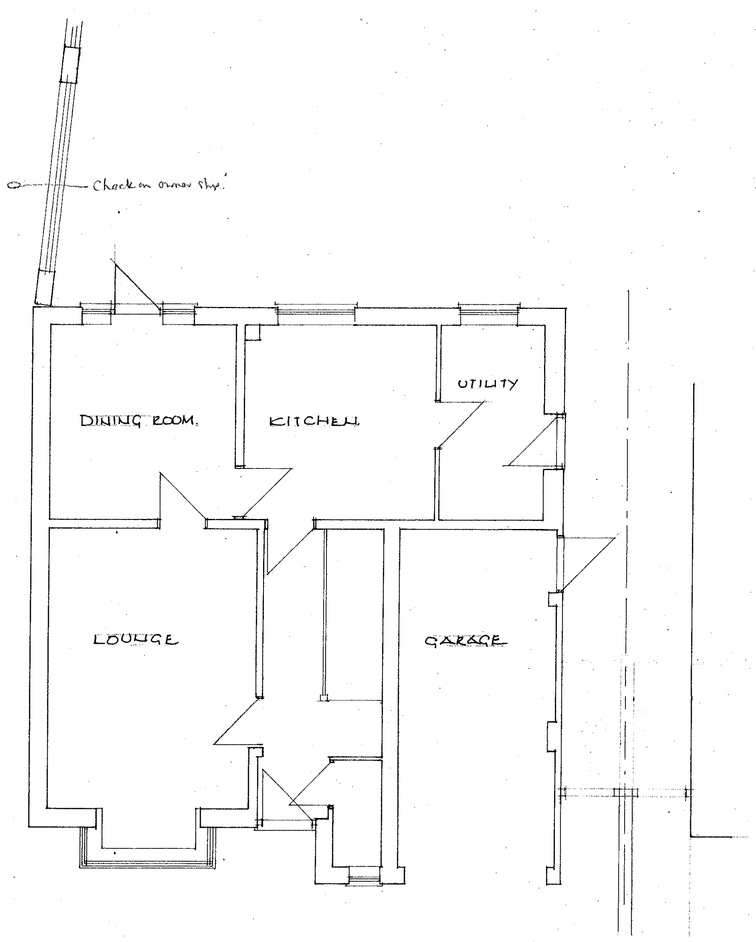

GROUND FLOOR.

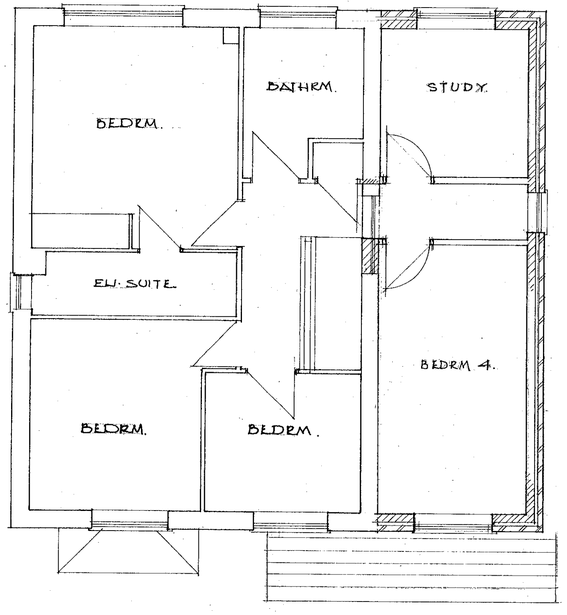

1ST FLOOR.

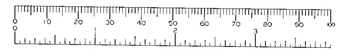

1706

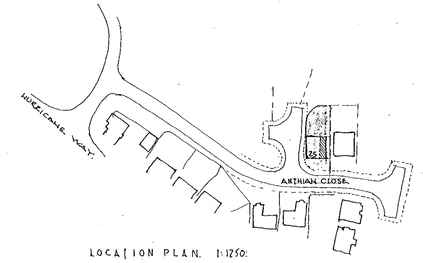

LOCATION PLAN. 1:1250.

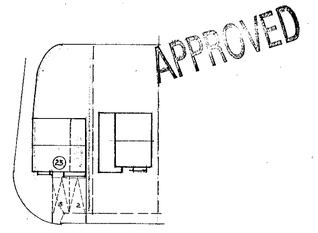

BLOCK PLAN. 1:500

DEREK CANN RIBA CHARTERED ARCHITECT
13MANOR ROAD WOKINGHAM RG41 4AH. tel :- 0118 9786895

Job title
25 AnthianClose.
Woodley

client
Mr Pink.

scale
1:100 1:50.

date
MAY 2000.

Drawing Title
Proposed Extension.

Job no.
0009

Drg.no
02