Notes:
All dimensions must be checked on site and not scaled from this drawing.



EXISTING FRONT ELEVATION

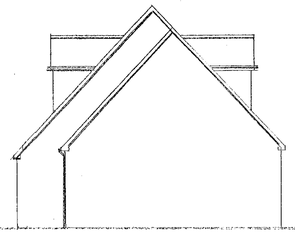

EXISTING SIDE ELEVATION



EXISTING REAR ELEVATION.

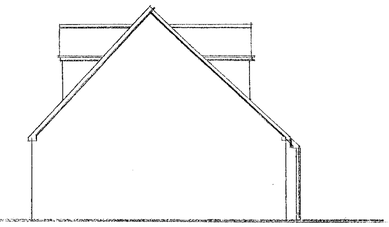

EXISTING SIDE ELEVATION.

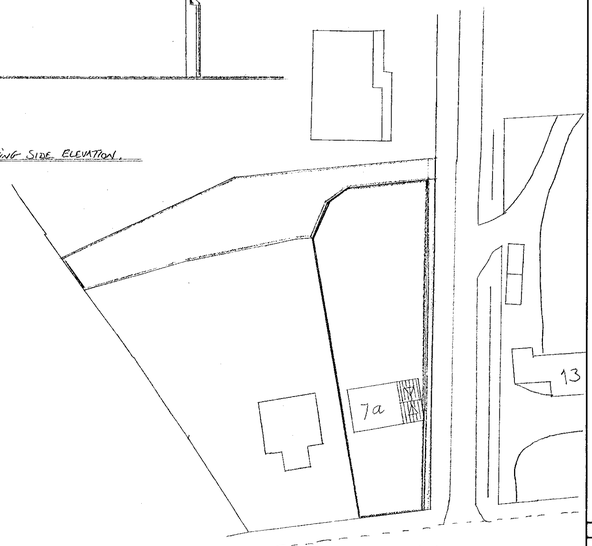

SITE PLAN 1:500

EXISTING GROUND FLOOR PLAN.

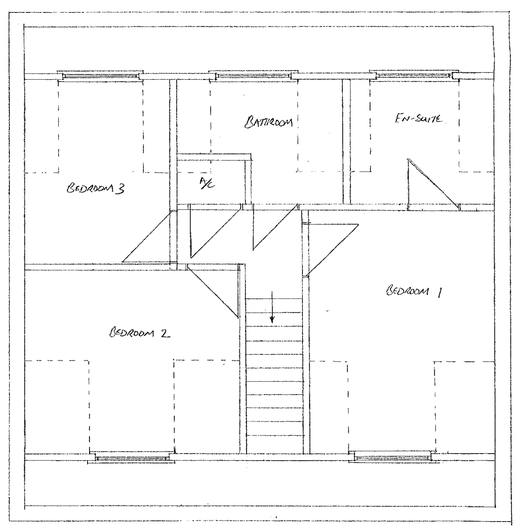

EXISTING FIRST FLOOR PLAN.

A		
	Date	Revisions

© copyright

Client
MR. & MRS. S. MEADS.

Job Title
EXTENSION AND ALTERATIONS TO
7a NINE MILE RIDE, FINCHAMPSTEAD.

05 JUN 2000 * 1691

Drawing Title
EXISTING PLAN AND
ELEVATIONS

SITE PLAN

APPROVED

Scale 1:100 1:50 1:500.

Date MAY 2000 | Drawn by DFS

Drg. No. 041/00/00 | Rev.

(ARCH.)

594 x 841mm A1



PROPOSED FRONT ELEVATION.

PROPOSED SIDE ELEVATION.

PROPOSED REAR ELEVATION.

EXISTING / PROPOSED SIDE ELEVATION.

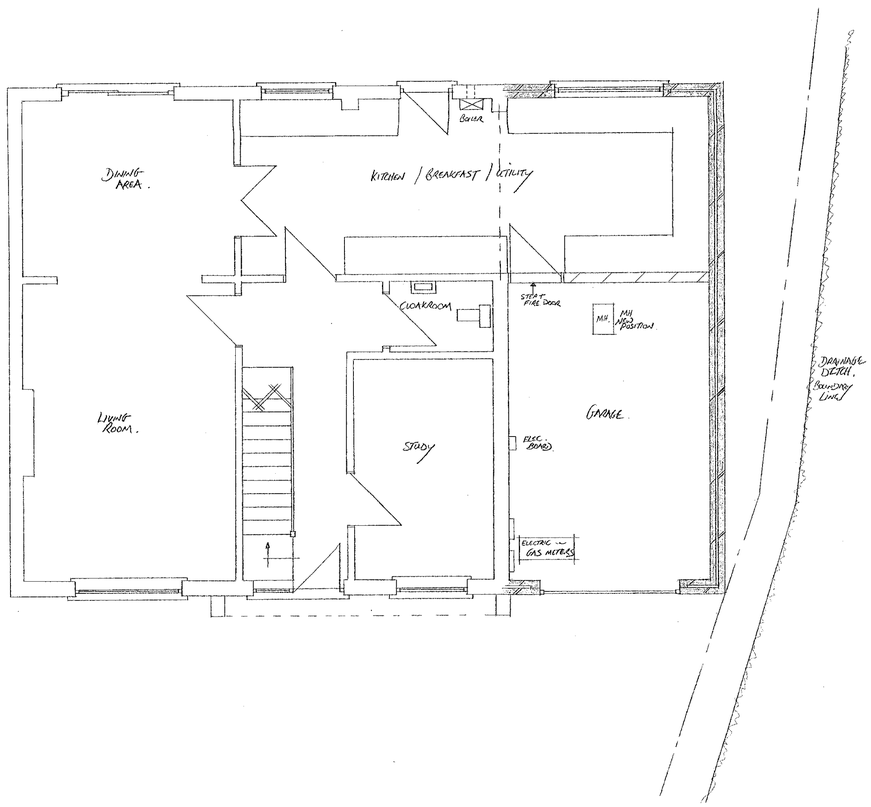

PROPOSED GROUND FLOOR PLAN.

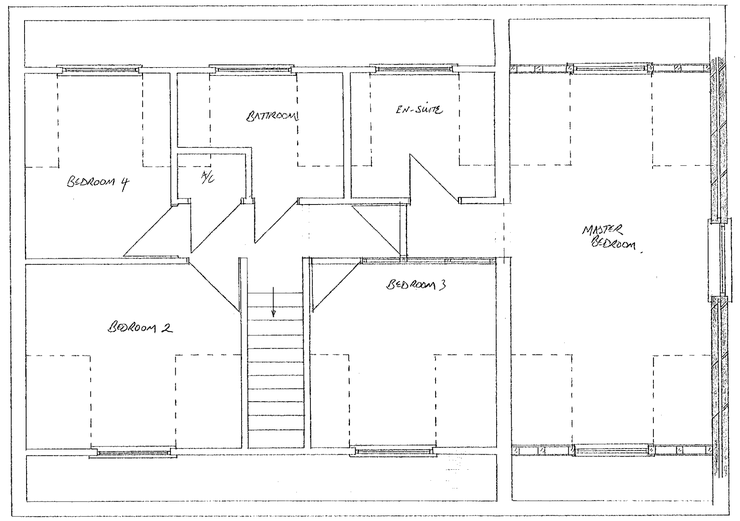

PROPOSED FIRST FLOOR PLAN.

APPROVED

Notes:
All dimensions must be checked on site and not scaled from this drawing.

	Date	Revisions
A		

© copyright

Client
MR – MRS. S. MEADS.

Job Title
EXTENSION AND ALTERATIONS TO 7a NINE MILE RIDE, FINCHAMPSTEAD.

05 JUN 2000 1001

Drawing Title
PROPOSED PLANS AND ELEVATIONS.

Scale 1:100 1:50

Date MAY 2000

Drawn by GFB.

Drg. No. 041/01/00

Rev.

(ARCH.)

594 x 841mm A1

7/10/00