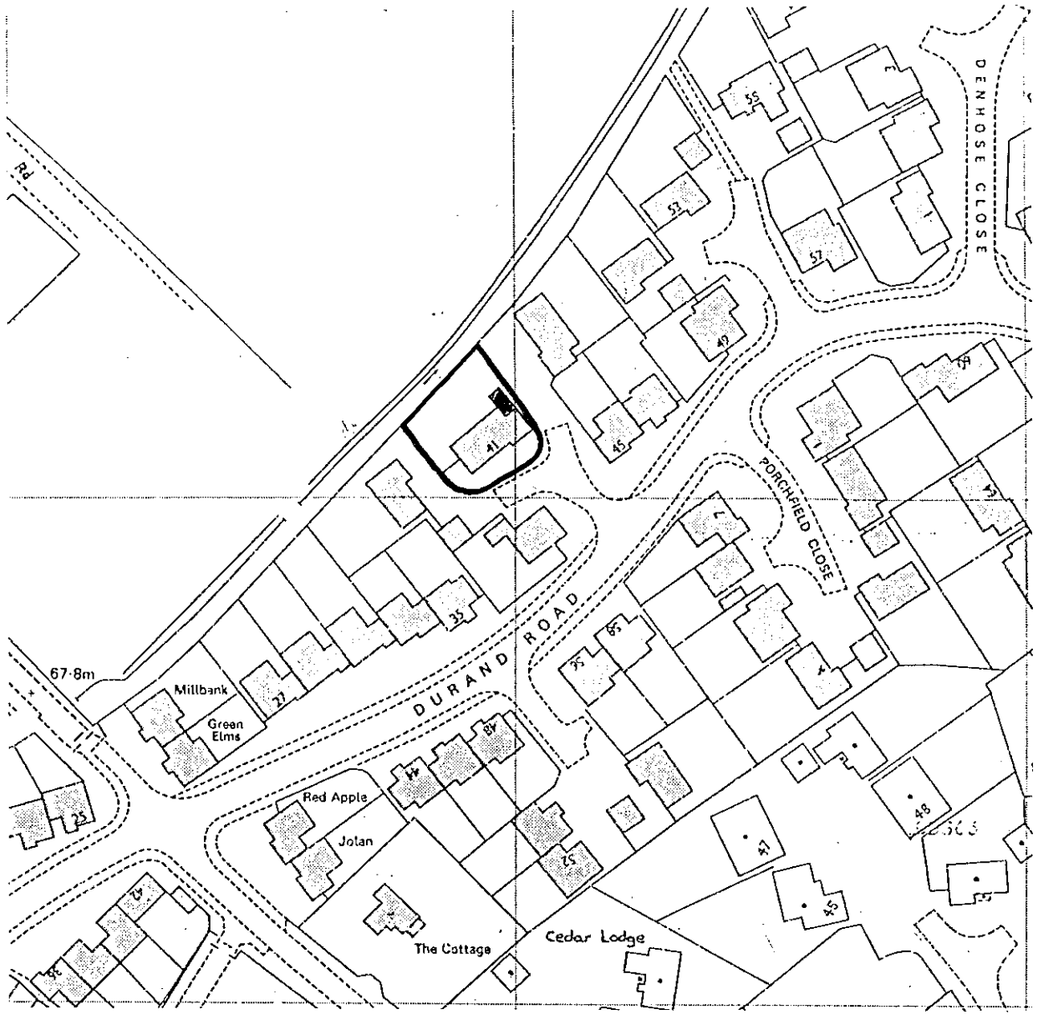

Location Plan
scale 1:1250

NORTH

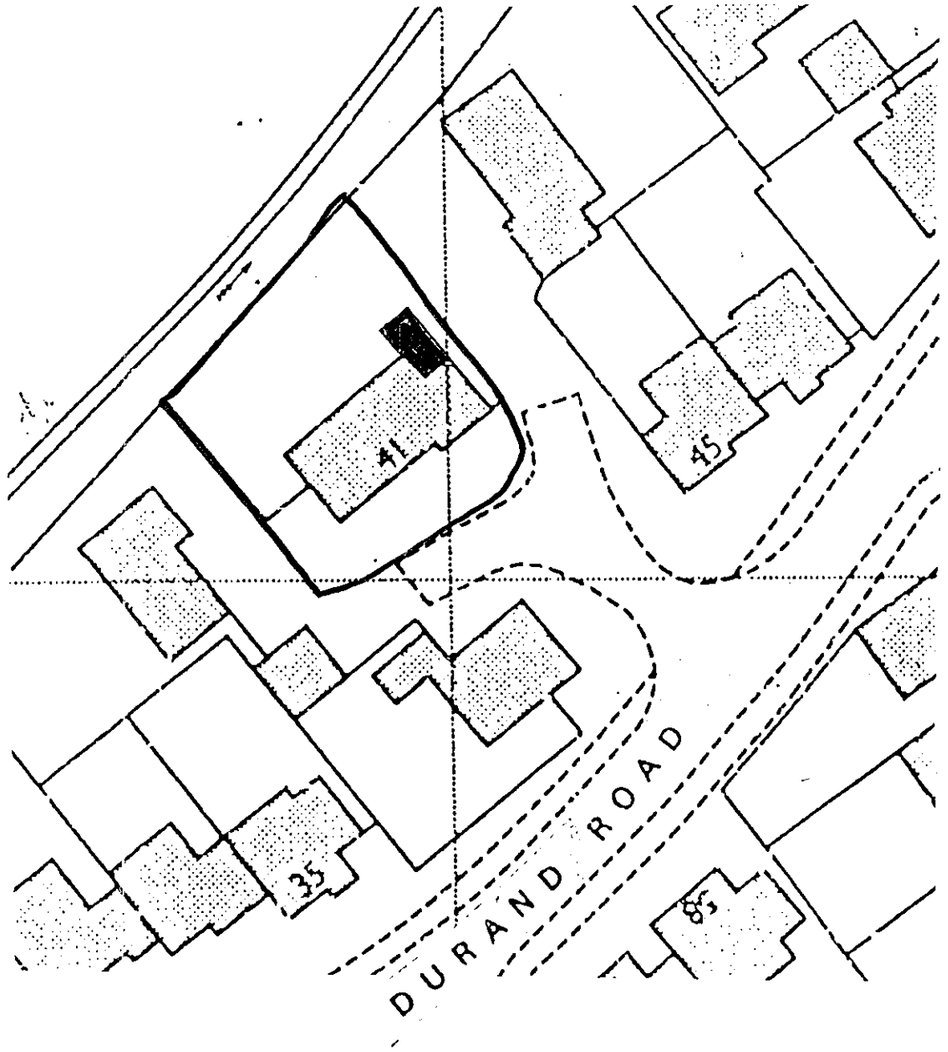

APPROVED

Block Plan
scale 1:500

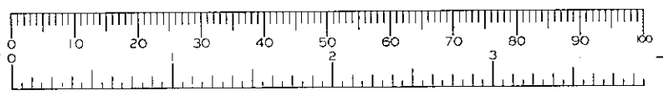

Notes

19. JUN. 2000 * 1780

Rev.	Description	Date

David Tingle

Building Design & Surveying Services
17 Woodland Drive, Tilehurst, Reading,
Berkshire RG30 4RT
tel:0118.9419311 M.0411 902344

Client
Mr & Mrs I.May
41 Durand Road,
Lower Earley

Project
Proposed
Single Storey Rear
Kitchen Extension

Title
Location & Block Plans

Drawn	Date
-	June 2000
Scale	Drg
1:1250 & 1:500	DT

Drawing No.	Rev.
41DR.01	-

Notes

FINISHED
ROOF = Brown Concrete Roof Tiles to Match Existing
WALLS . = Brown Facing Brickwork to Match Existing

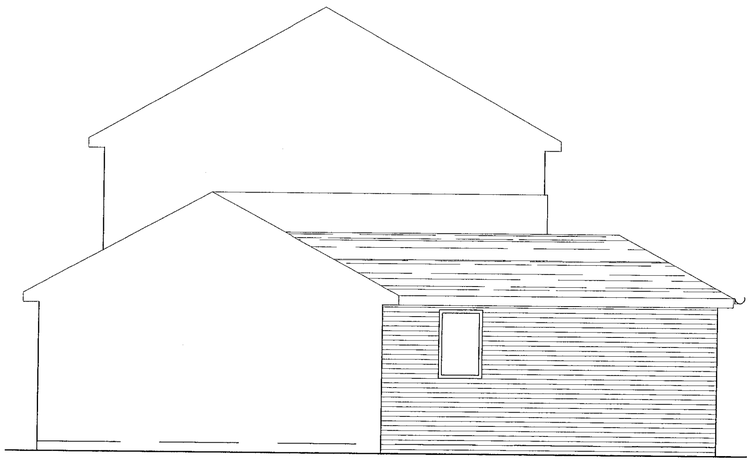

SIDE ELEVATION
scale 1 : 50

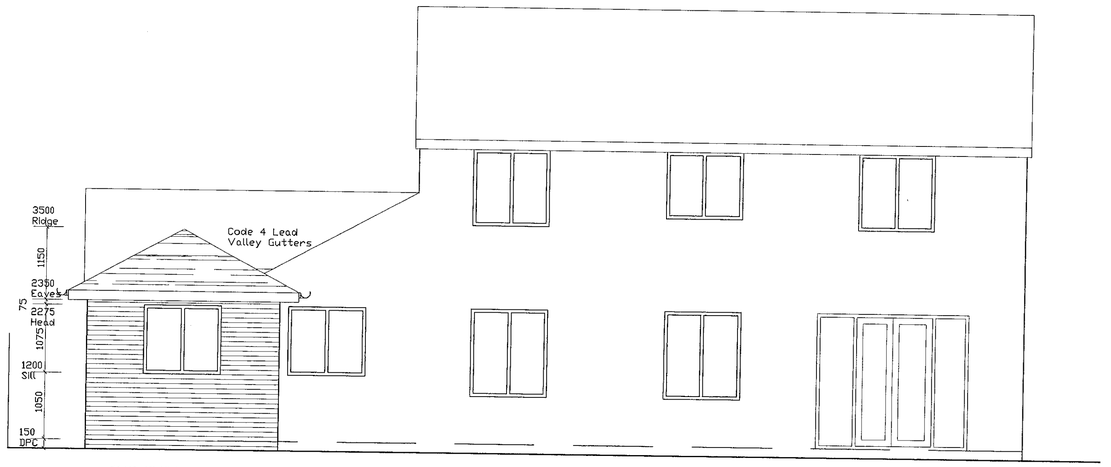

REAR ELEVATION
scale 1 : 50

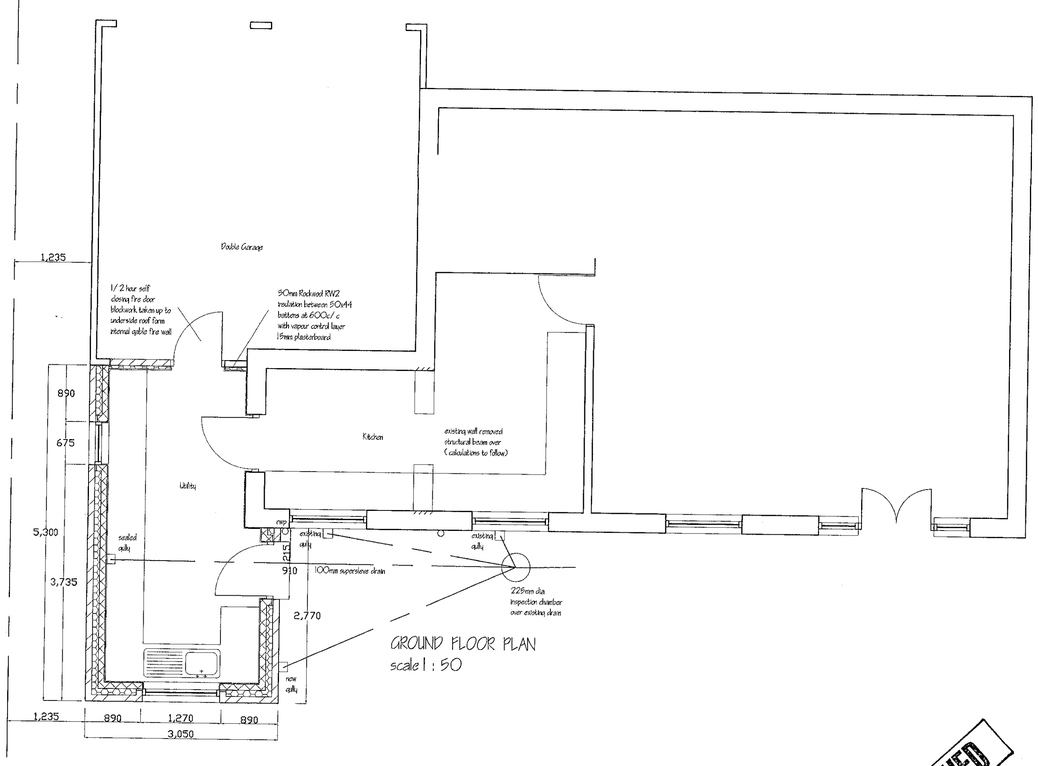

GROUND FLOOR PLAN
scale 1 : 50

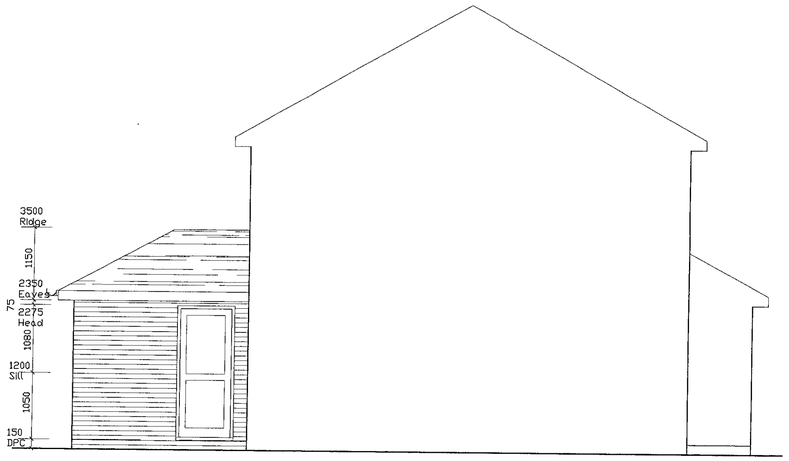

SIDE ELEVATION
scale 1 : 50

TOTAL FLOOR AREA = 16.165M²

APPROVED

19 JUN 2000 * 1780

Rev.	Description	Date
CAD File Reference		
Date Plotted:	Time:	

David Tingle
Associate to The Insitute of Building

Building Design & Surveying Services
17 Woodland Drive, Tilehurst, Reading, Berkshire, RG30 4RT
Telephone / Fax (0118) 9419311

Client
MR & MRS I.MAY
41 DURAND ROAD
LOWER EARLEY

Project PROPOSED
SINGLE STOREY REAR KITCHEN EXTENSION

Drawing
PROPOSED
PLAN & ELEVATIONS

Scale
1:50

Date
JUNE 2000

Drn
DT

Drawing No.
41DR.03

Rev.

SD 3/8/00

Notes

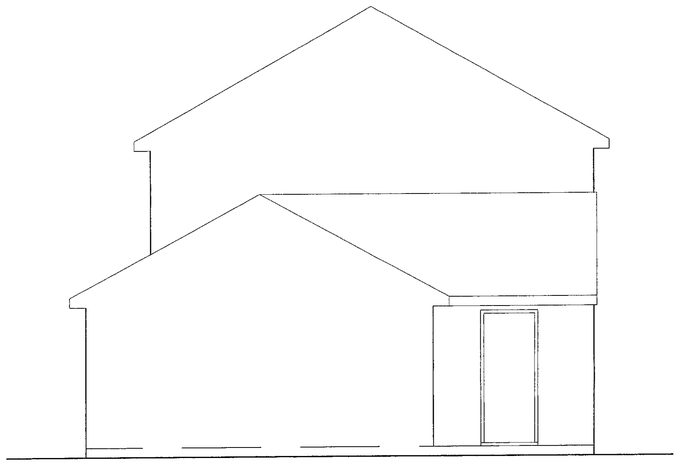

SIDE ELEVATION
scale 1 : 50

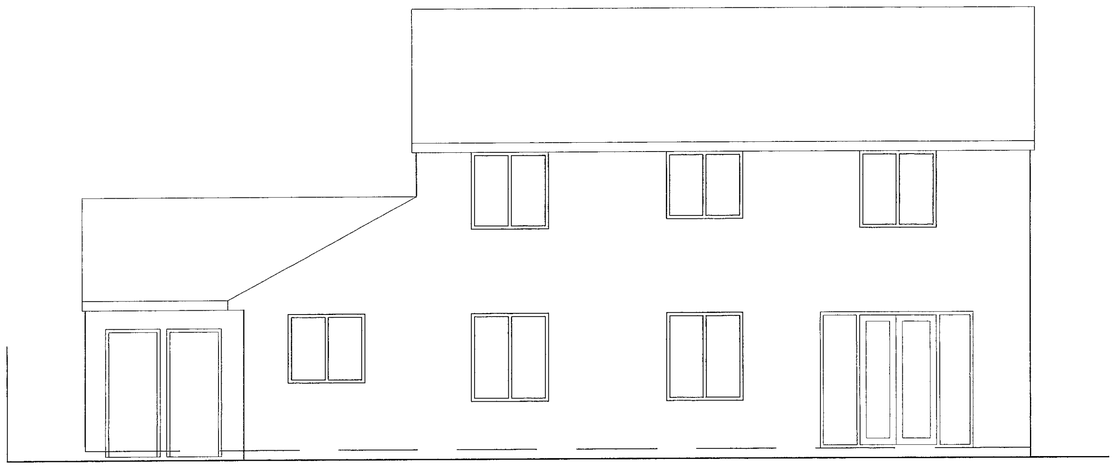

REAR ELEVATION
scale 1 : 50

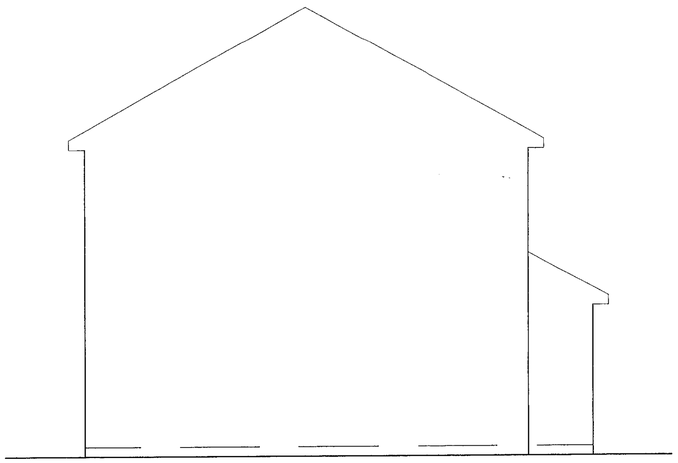

SIDE ELEVATION
scale 1 : 50

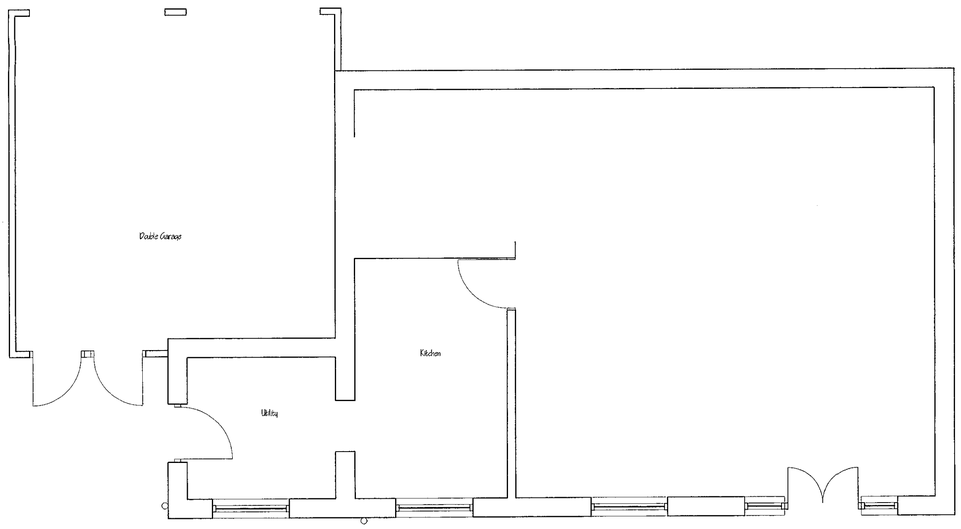

GROUND FLOOR PLAN
scale 1 : 50

10 JUN 2000 17:59

APPROVED

Rev.	Description	Date
CAD File Reference		
Date Plotted:	Time:	

David Tingle
Associate to The Insitute of Building

Building Design & Surveying Services
17 Woodland Drive, Tilehurst, Reading, Berkshire, RG30 4RT
Telephone / Fax (0118) 9419311

Client
MR & MRS I.MAY
41 DURAND ROAD
LOWER EARLEY

Project PROPOSED
SINGLE STOREY REAR KITCHEN EXTENSION

Drawing
EXISTING
PLAN & ELEVATIONS

Scale
1:50

Date
JUNE 2000

Drn
DT

Drawing No.
41DR.02

Rev.