


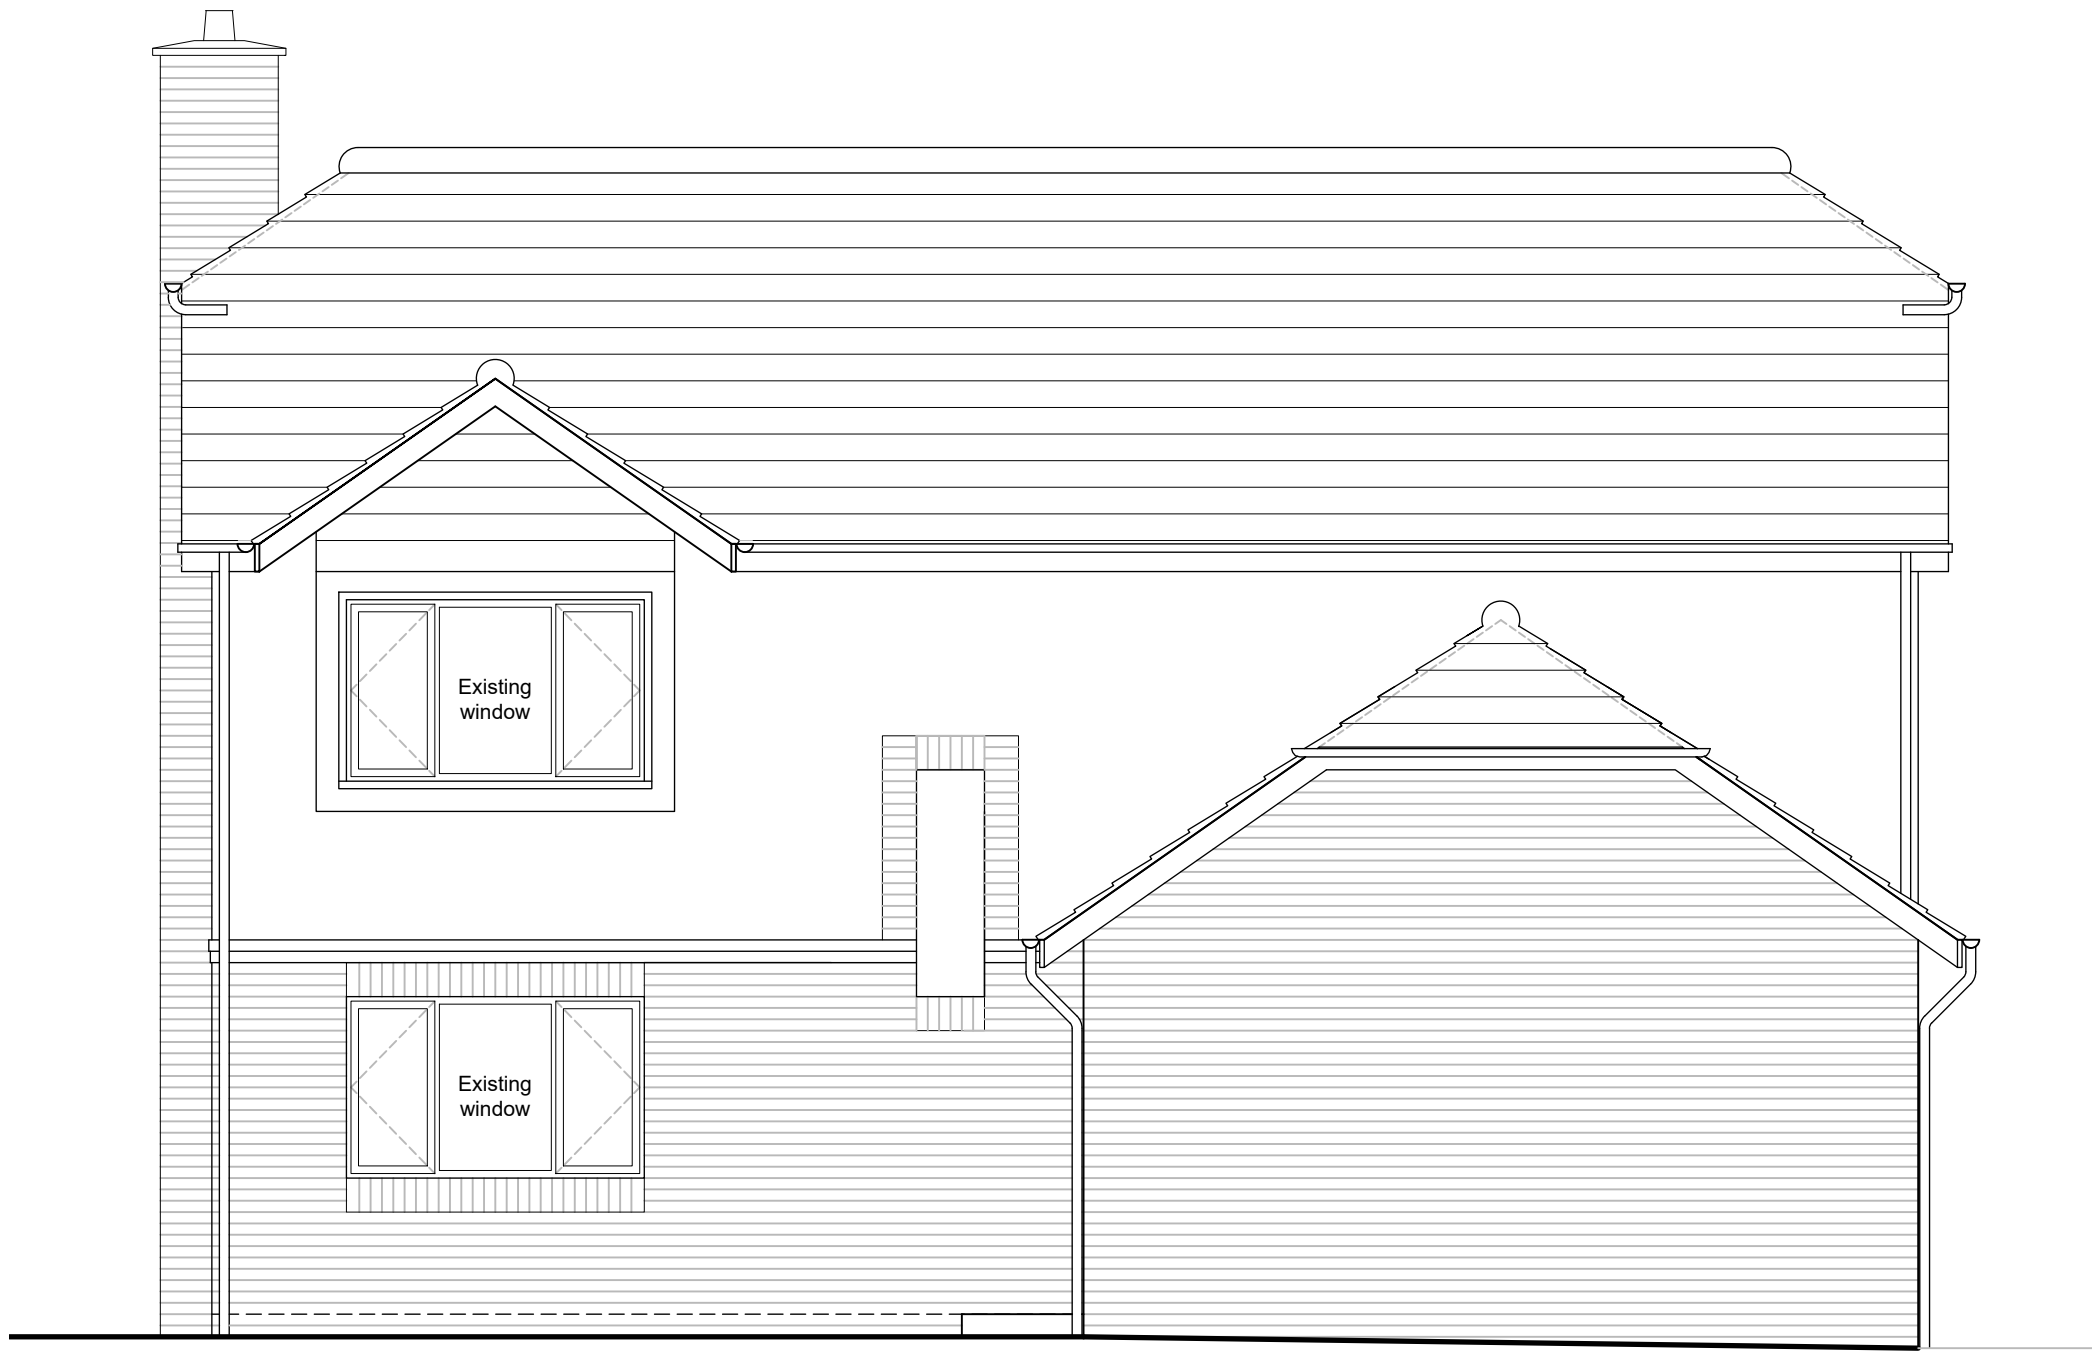


PROPOSED FRONT ELEVATION E

0 50 100
cm - 1:50



PROPOSED SIDE ELEVATION F

0 50 100
cm - 1:50

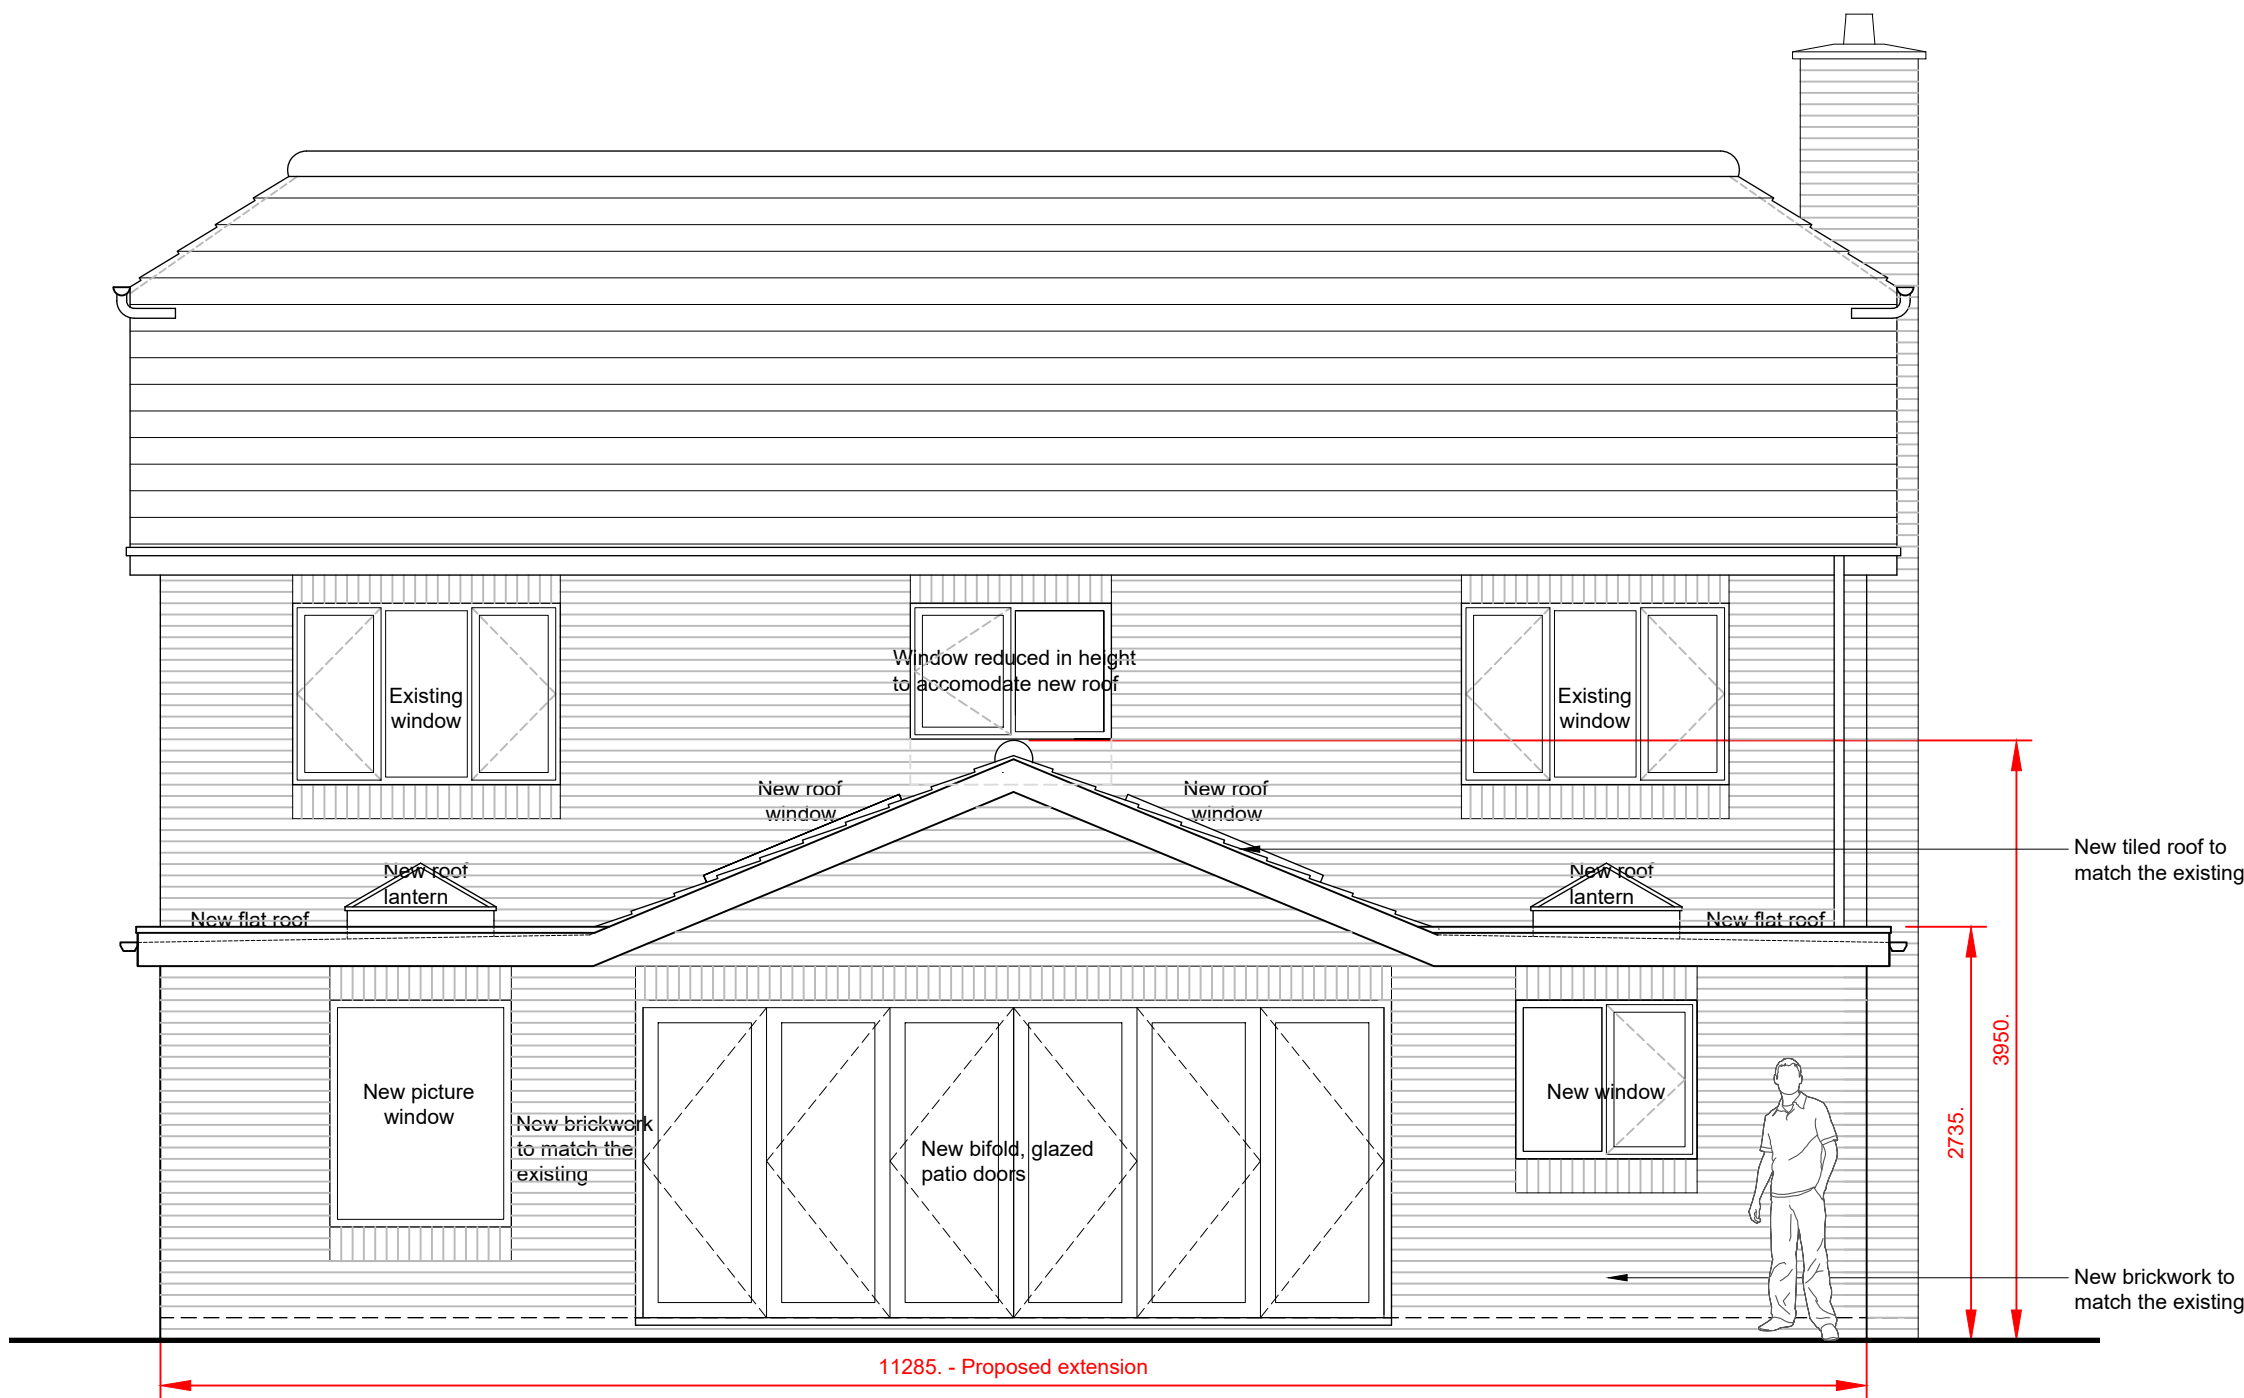

PROPOSED REAR ELEVATION G

0 50 100
cm - 1:50



PROPOSED SIDE ELEVATION H

0 50 100
cm - 1:50

Date	Rev Note	Rev
PROPOSED ELEVATIONS		
MR & MRS PATEL SINGLE STOREY REAR EXTENSION 9 WINNERSH GATE WINNERSH RG41 5PL		
SCALE- 1:50 @ A1	AUG 2026	V KOTHARI
14/P-11		.