
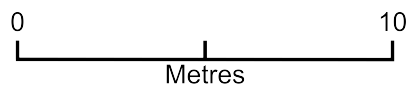


Revised, 7 Bean Oak Road, Replacemnet Shed

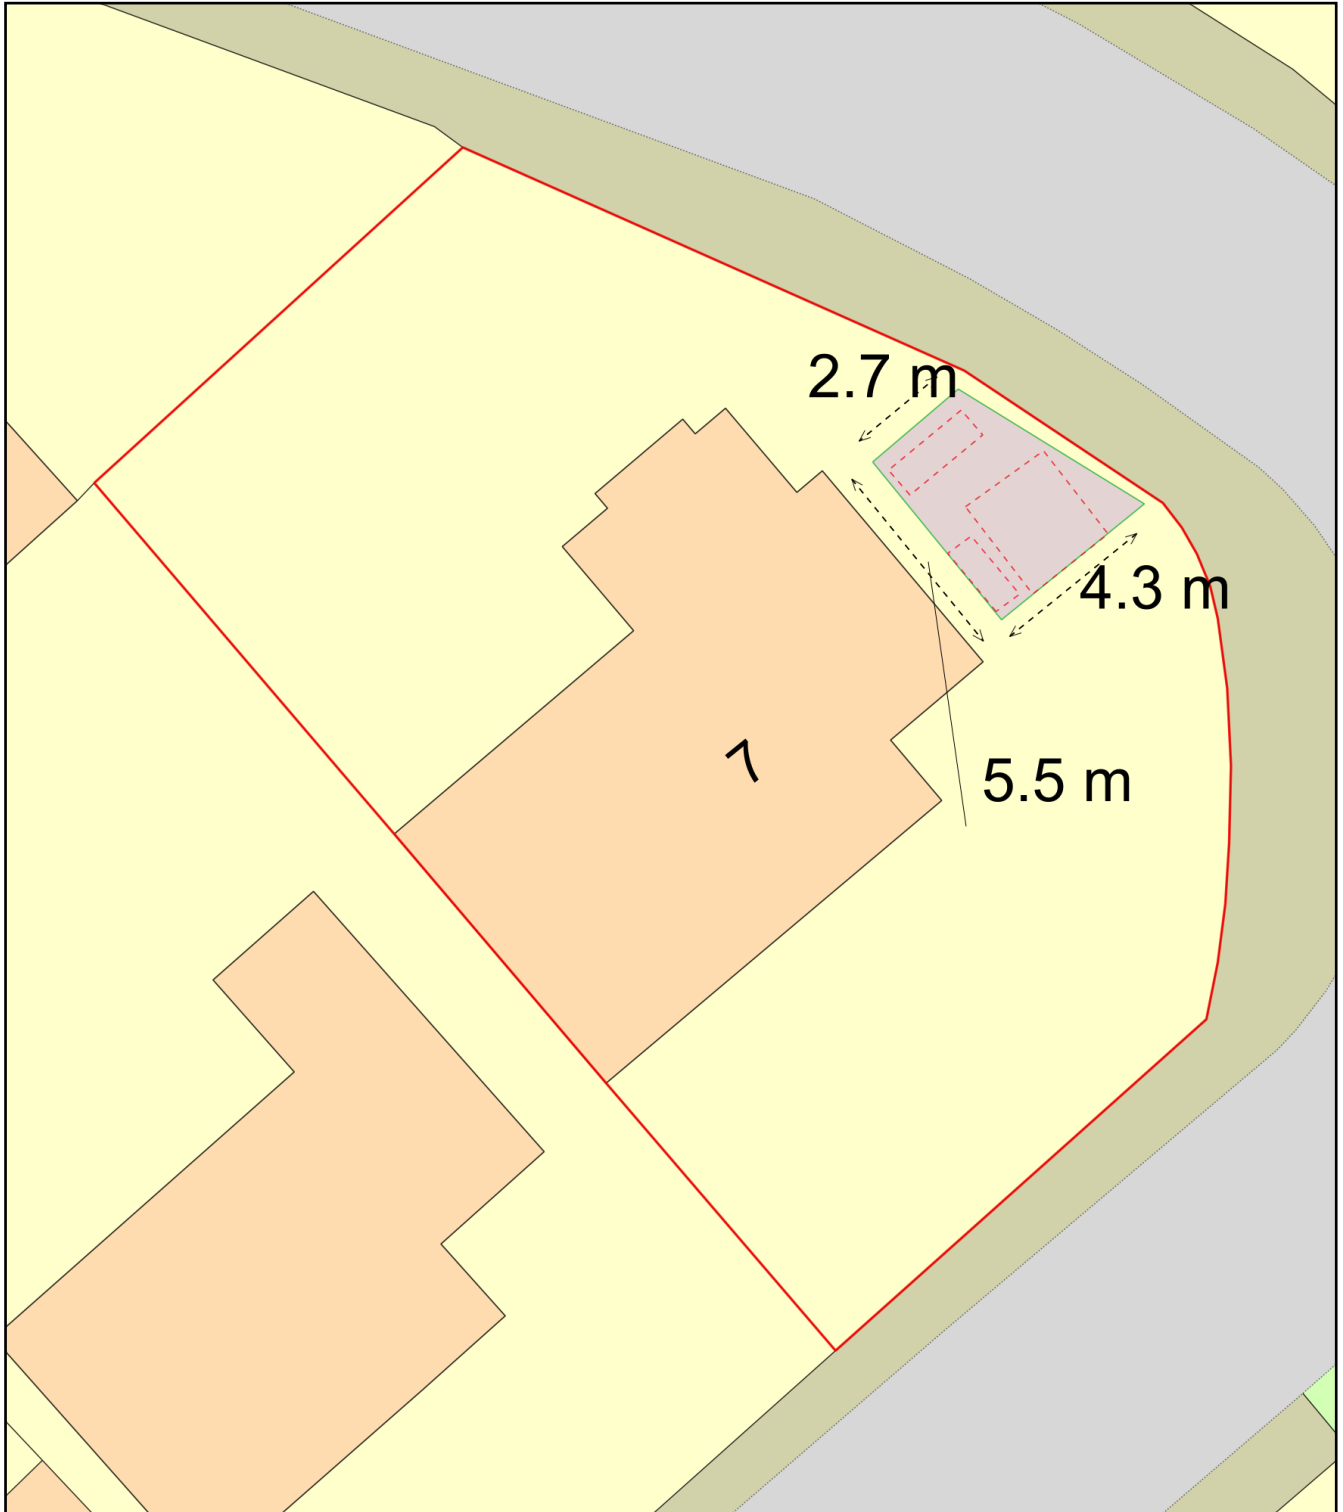

Plan Produced for: Mr P Collins

Date Produced: 12 Nov 2024

Plan Reference Number: TQRQM24317084754860

Scale: 1:200 @ A4