


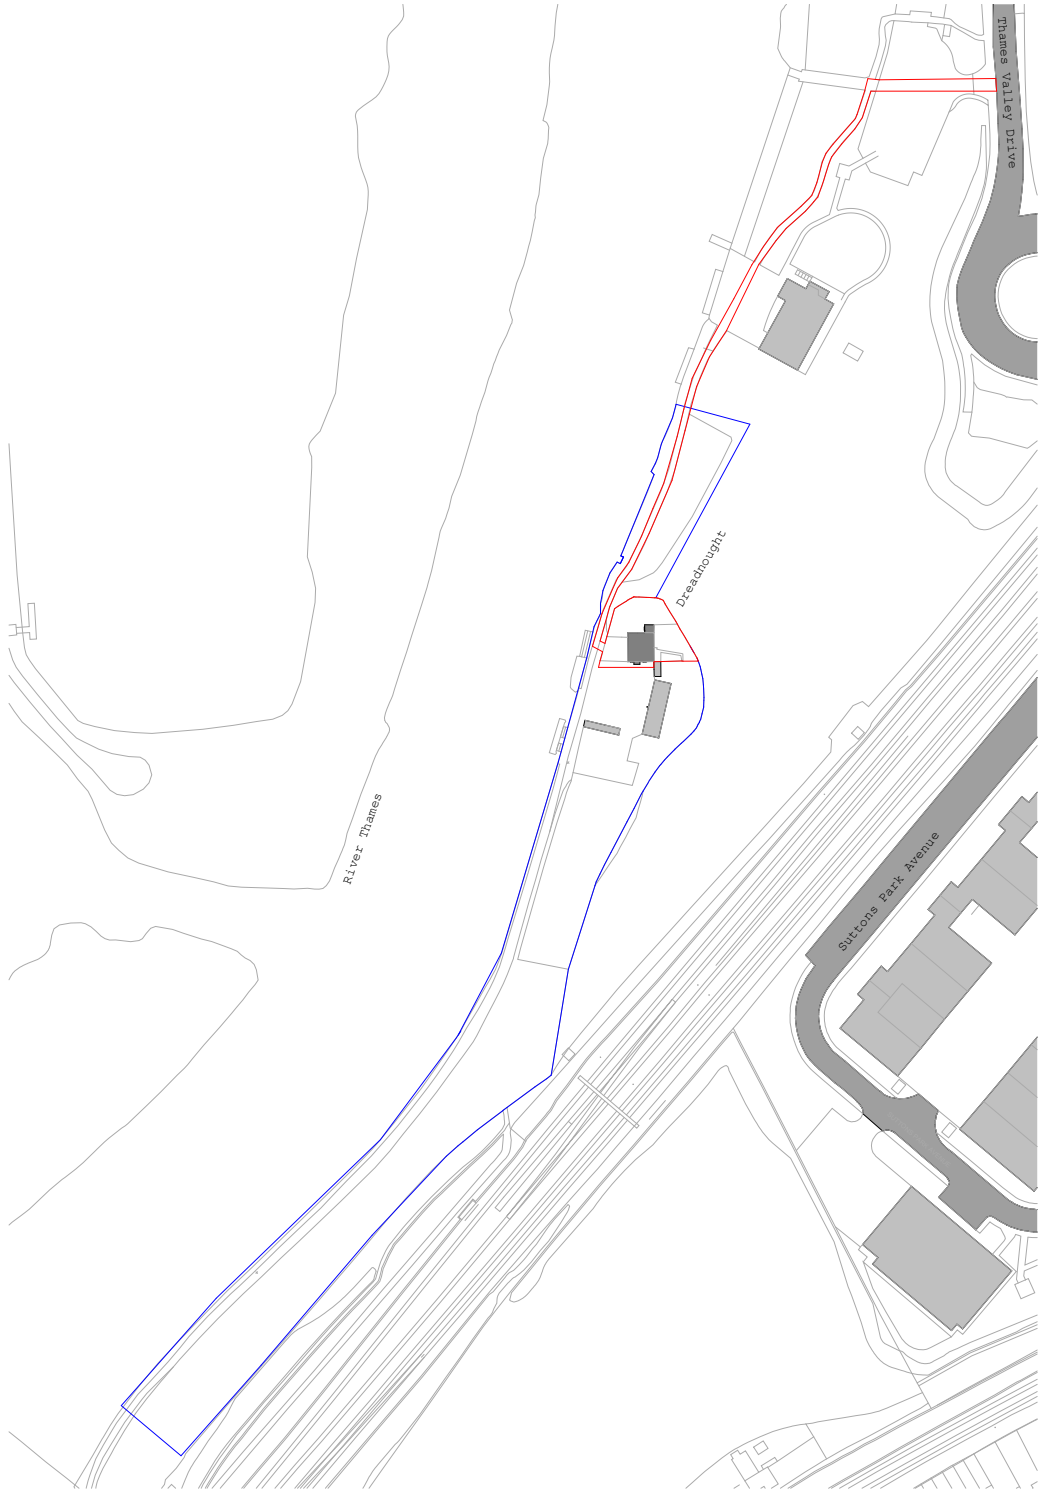

Collaborating with:
Carl Bunce

Job: 1144
Drawing: 02-00
Revision:

Project:
The Dreadnought
Kennet Side, RG1 3LU
Drawing:
Site Location Plan

Date: 12.25
Status: **Planning**
Drawn By: AG
Checked By: EM



Colony Architects Ltd.
The Wine Store, Brewery
Court, Theale, Reading, RG7 5AJ
+44 (0)118 380 0328
hello@colonyarchitects.com
colonyarchitects.com