


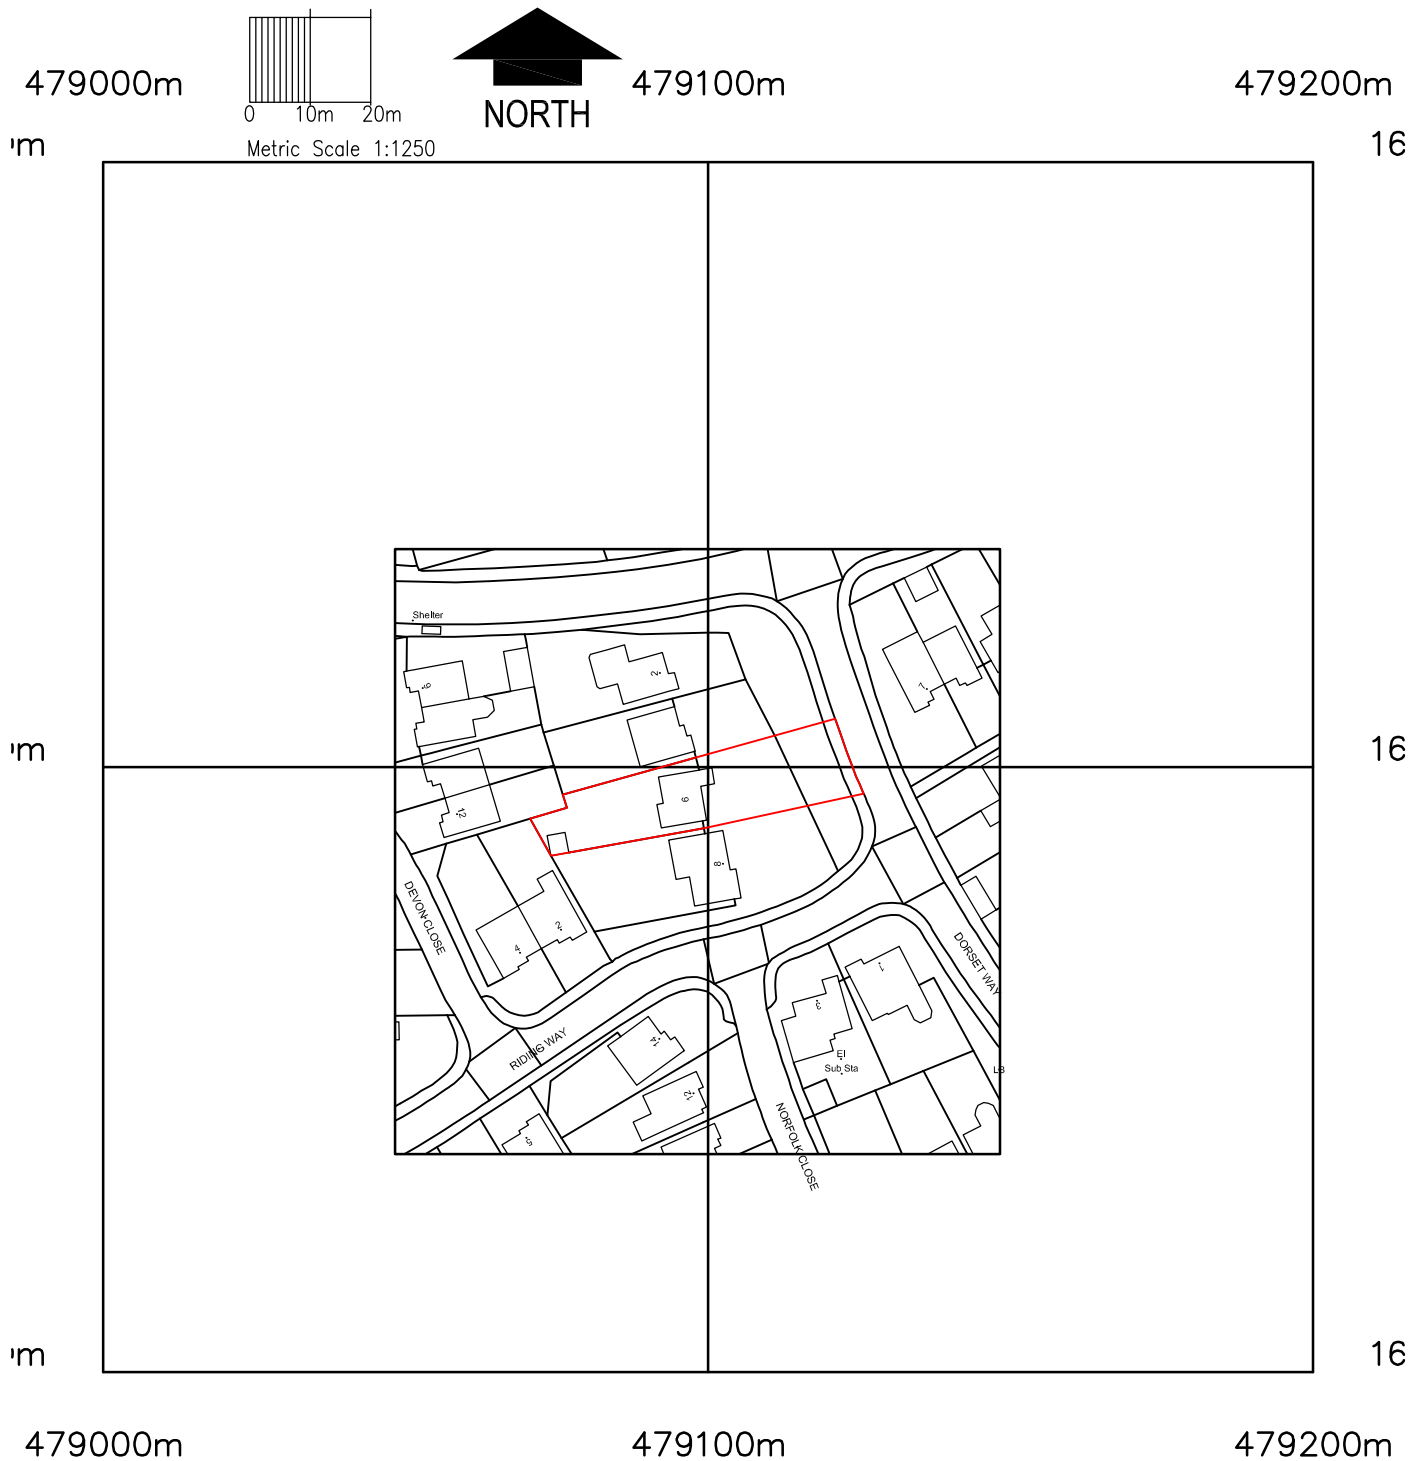

own Copyright and database rights 2025 OS Licence no. AC0000849896

JOB TITLE 6 DORSET WAY, WOKINGHAM, RG41 3AL				RRS Designs Architectural & Planning Services Mobile- 07964326643 Email- amar@rrsdesigns.co.uk Website- www.rrsdesigns.co.uk
DRG. TITLE LOCATION PLAN				
DRAWN	CHECKED	DATE JULY 25	SCALE 1:1250	
DRG. No AS02824-LP01 REV B				