
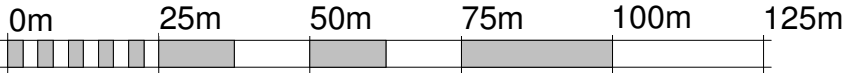


Site Location Plan  
1 : 1250

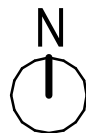

SCALE 1:1250 @ A3

| Revision | Date                 | Drn      | Chk |
|----------|----------------------|----------|-----|
| P01      | Planning Application | 29.03.24 |     |

Client  
**Troy Rahme**

Project  
**Garden Fence**

Drawing Title  
**Site Location Plan**

Suitability Status  
**S2 - Suitable for Information**  
(design is under development & information is subject to change)

| Job No.                       | Scale           | Size        | Rev        |
|-------------------------------|-----------------|-------------|------------|
| <b>P01</b>                    | <b>1 : 1250</b> | <b>@ A3</b> | <b>P01</b> |
| Drawing Number<br><b>0001</b> |                 |             |            |