

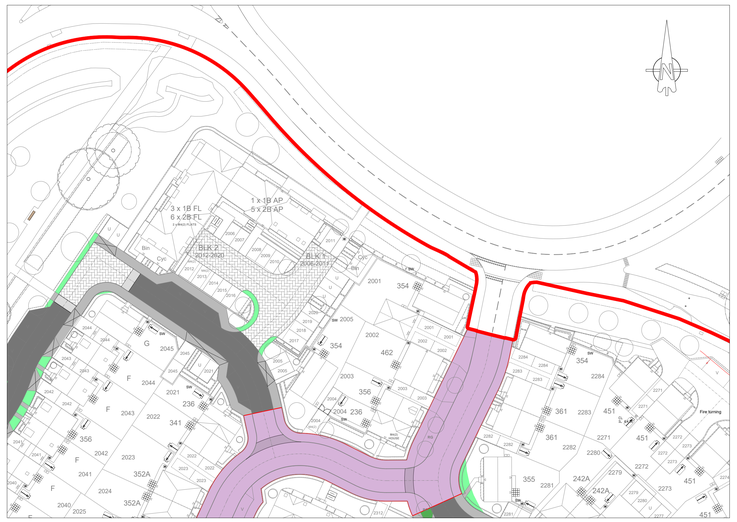


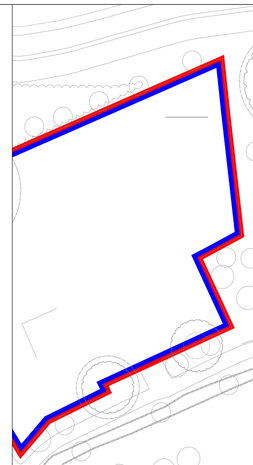

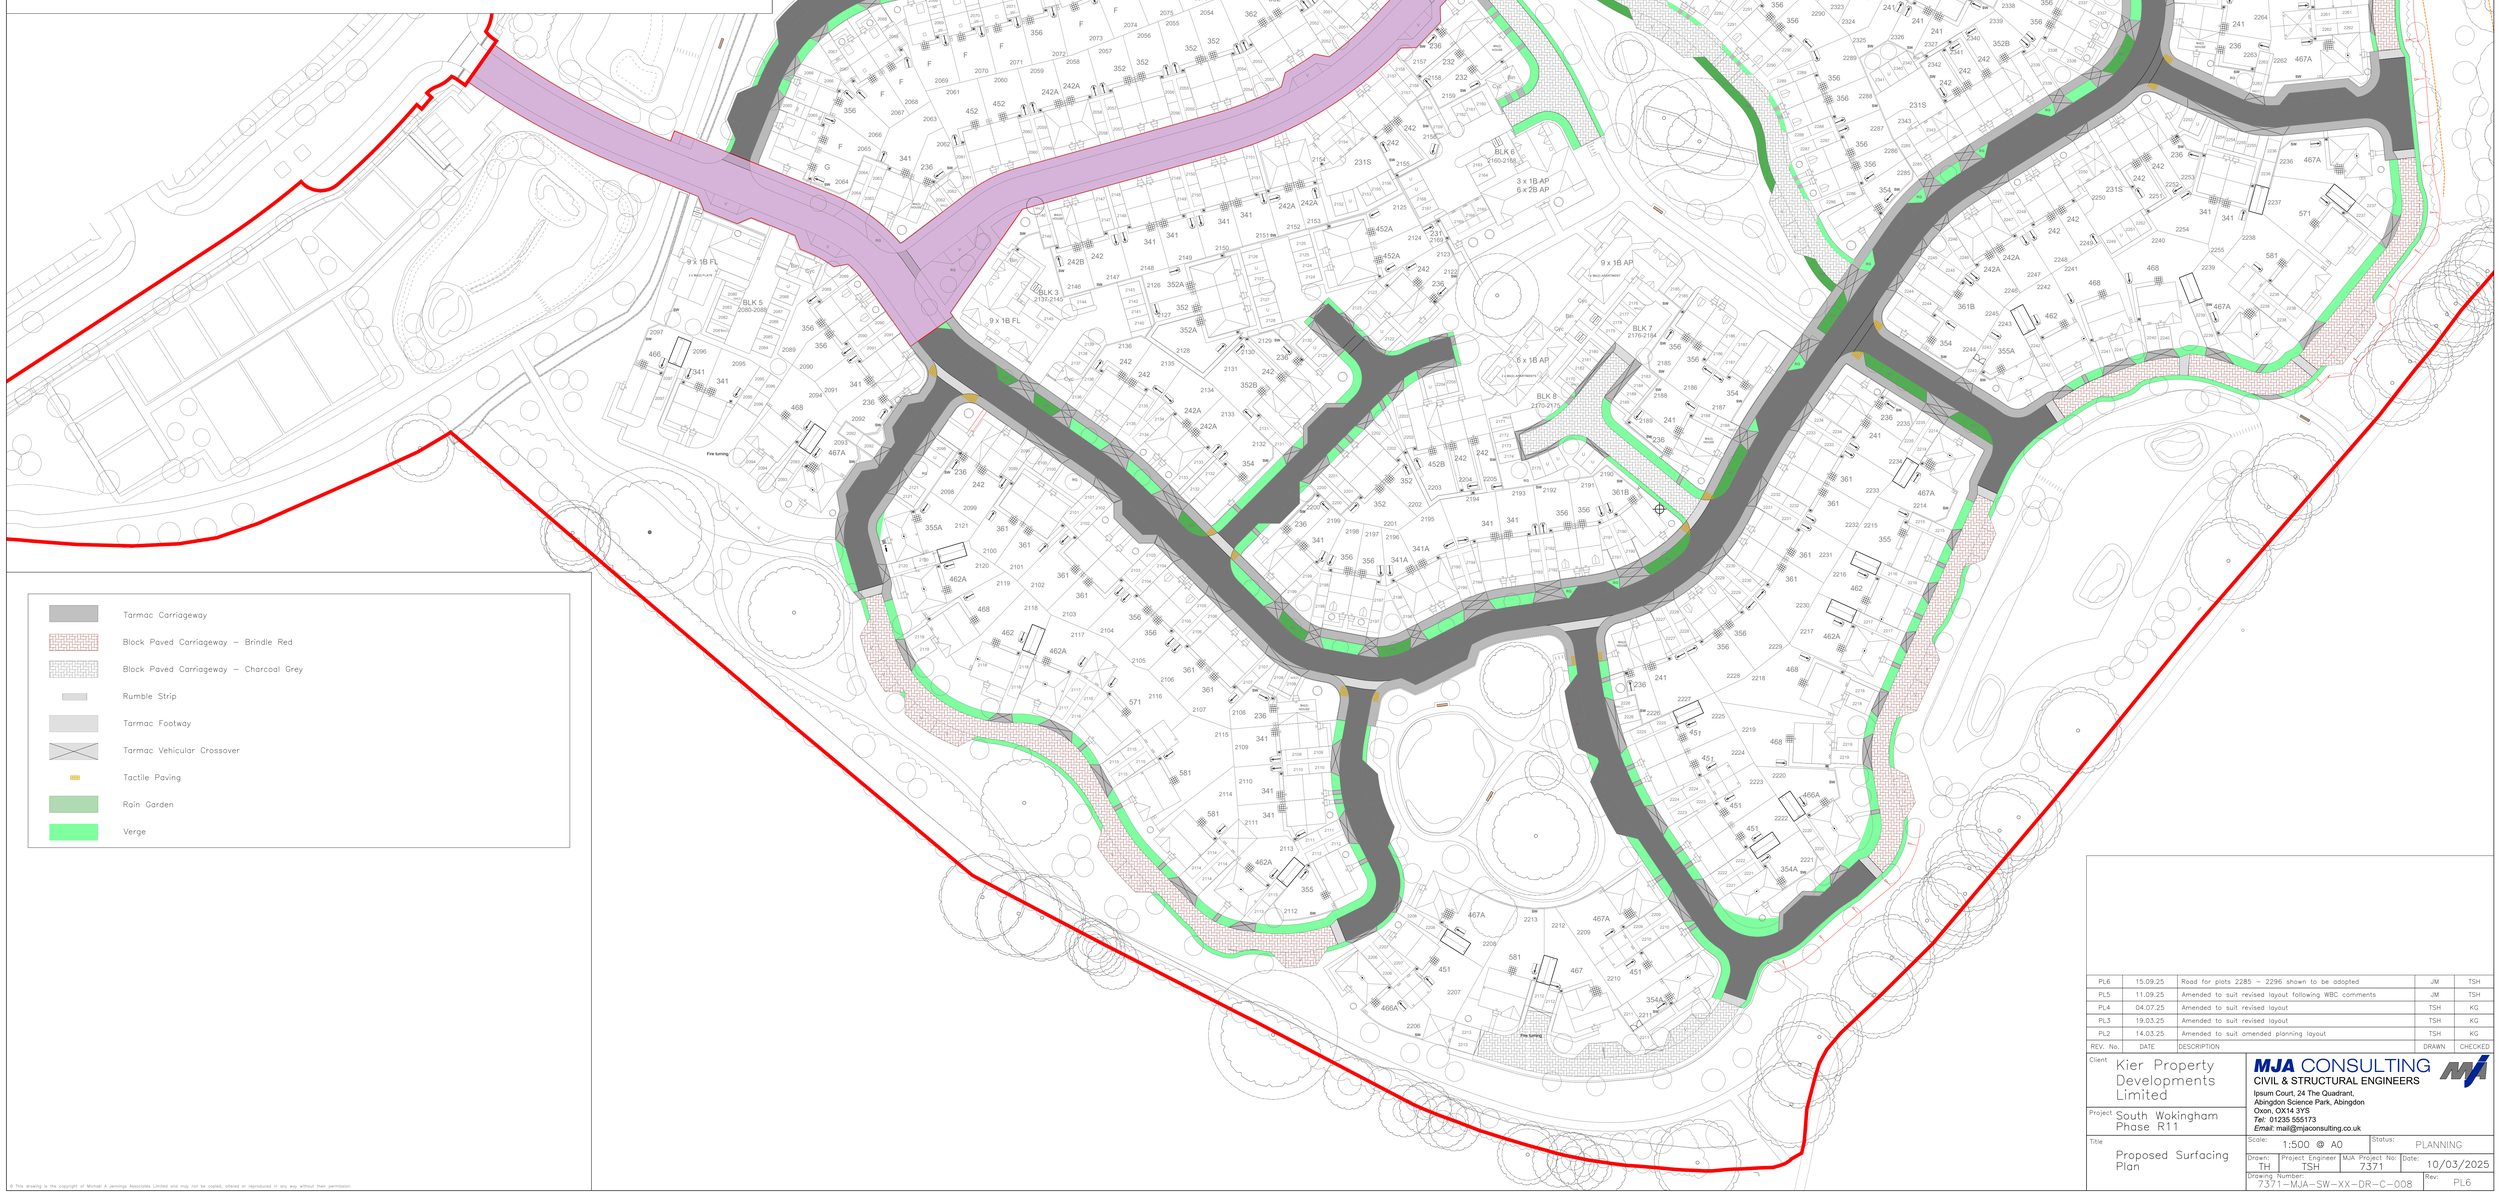

- Tarmac Carriageway
- Block Paved Carriageway – Brindle Red
- Block Paved Carriageway – Charcoal Grey
- Rumble Strip
- Tarmac Footway
- Tarmac Vehicular Crossover
- Tactile Paving
- Rain Garden
- Verge

© This drawing is the copyright of Michael A Jennings Associates Limited and may not be copied, altered or reproduced in any way without their permission.

REV. No.	DATE	DESCRIPTION	DRAWN	CHECKED
PL6	15.09.25	Road for plots 2285 – 2296 shown to be adopted	JM	TSH
PL5	11.09.25	Amended to suit revised layout following WBC comments	JM	TSH
PL4	04.07.25	Amended to suit revised layout	TSH	KG
PL3	19.03.25	Amended to suit revised layout	TSH	KG
PL2	14.03.25	Amended to suit amended planning layout	TSH	KG

Client: Kier Property Developments Limited

Project: South Wokingham Phase R11

Title: Proposed Surfacing Plan

MJA CONSULTING
CIVIL & STRUCTURAL ENGINEERS
Ipsum Court, 24 The Quadrant,
Abingdon Science Park, Abingdon
Oxon, OX14 3YS
Tel: 01235 555173
Email: mail@mjaconsulting.co.uk

Scale: 1:500 @ A0
Status: PLANNING
Drawn: TH
Project Engineer: TSH
MJA Project No: 7371
Date: 10/03/2025
Drawing Number: 7371-MJA-SW-XX-DR-C-008
Rev: PL6