


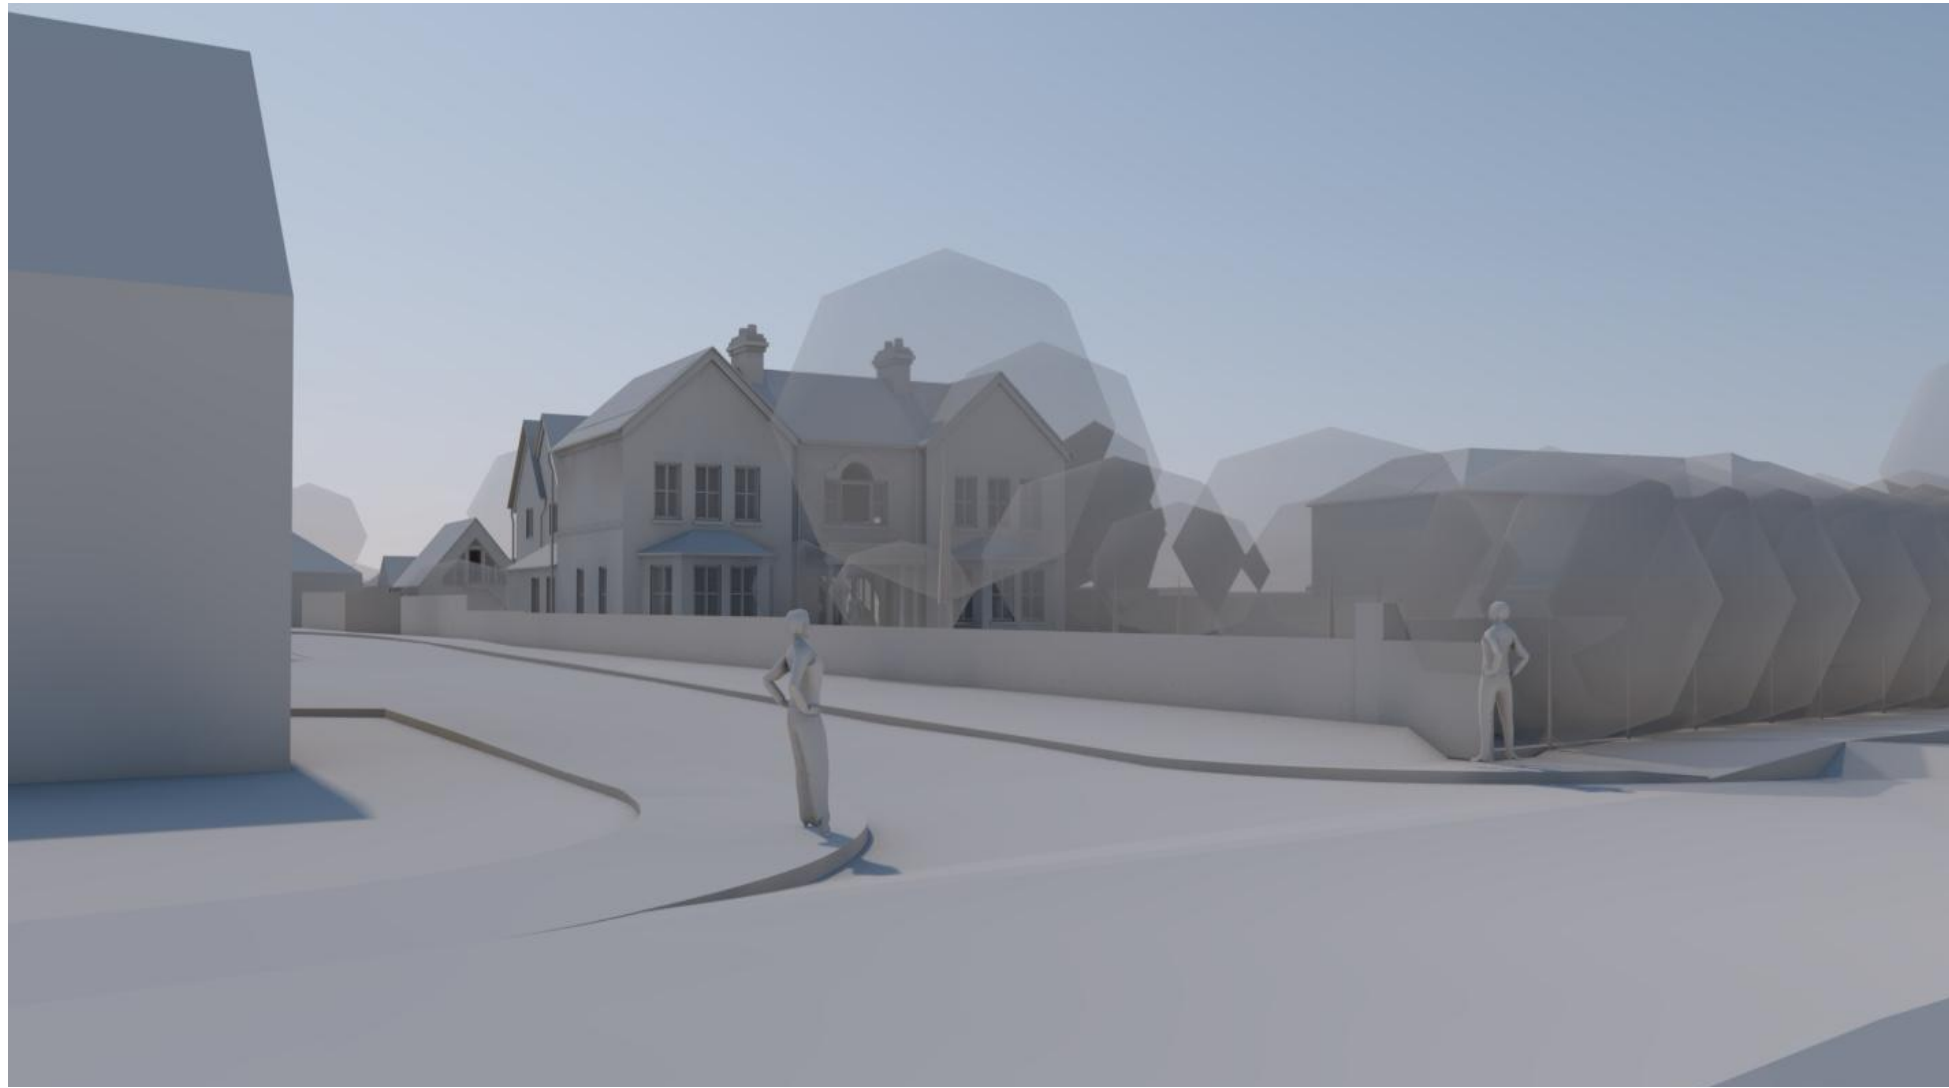


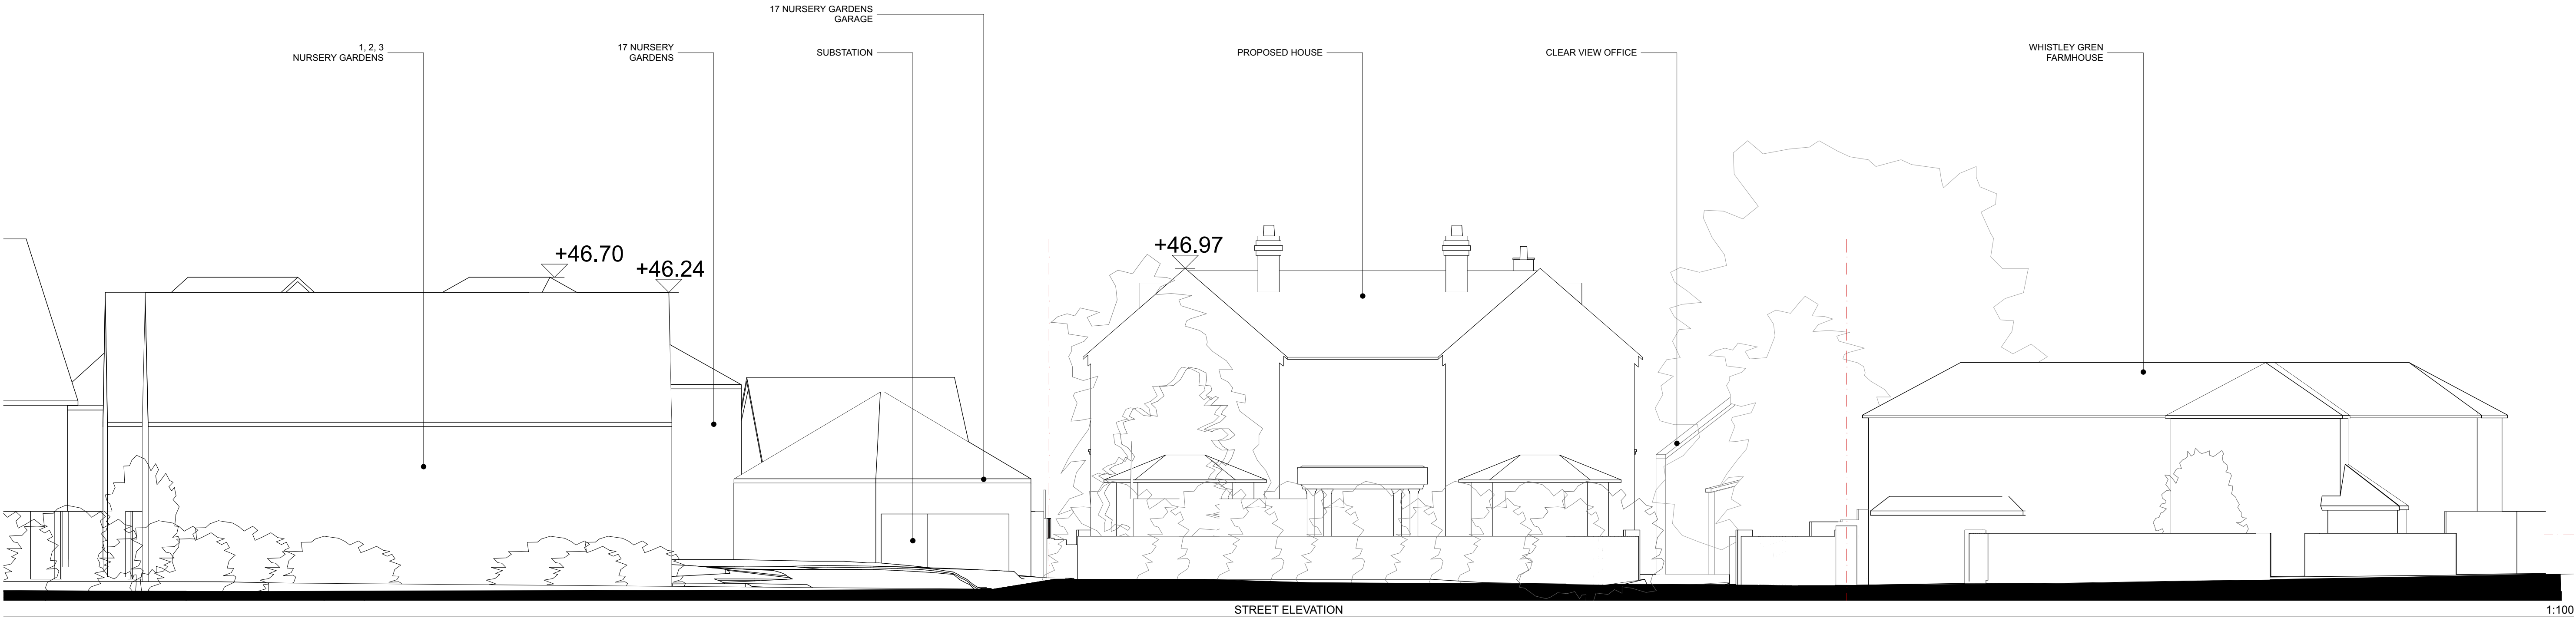

MASSING MODEL VIEW FROM ROAD NEAR NURSERY GARDENS ENTRANCE

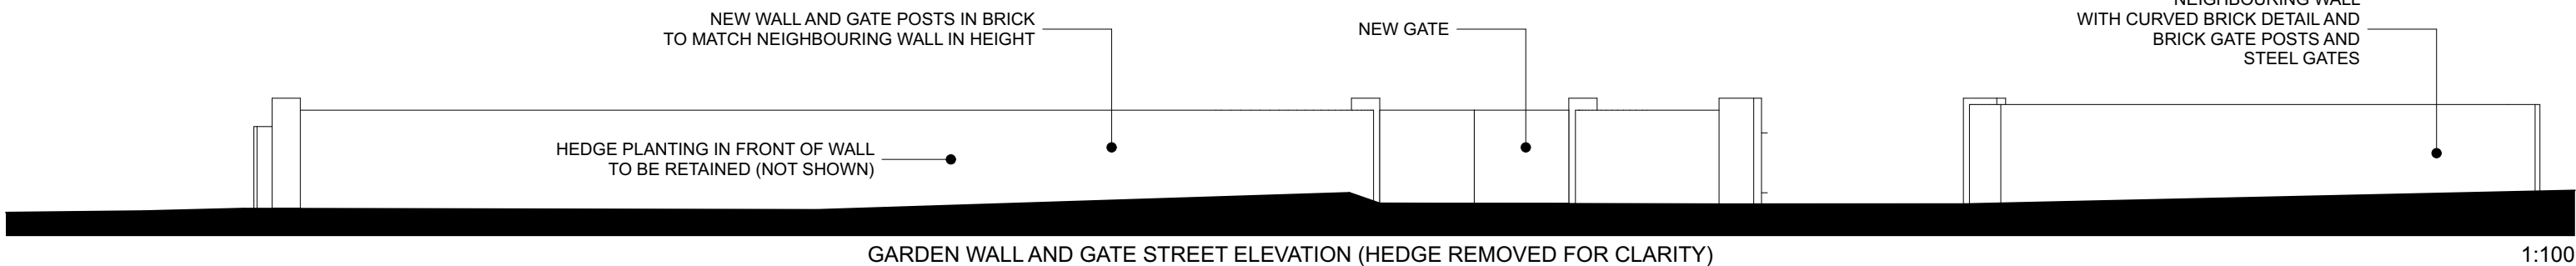

PHOTOGRAPH OF EXISTING SITUATION

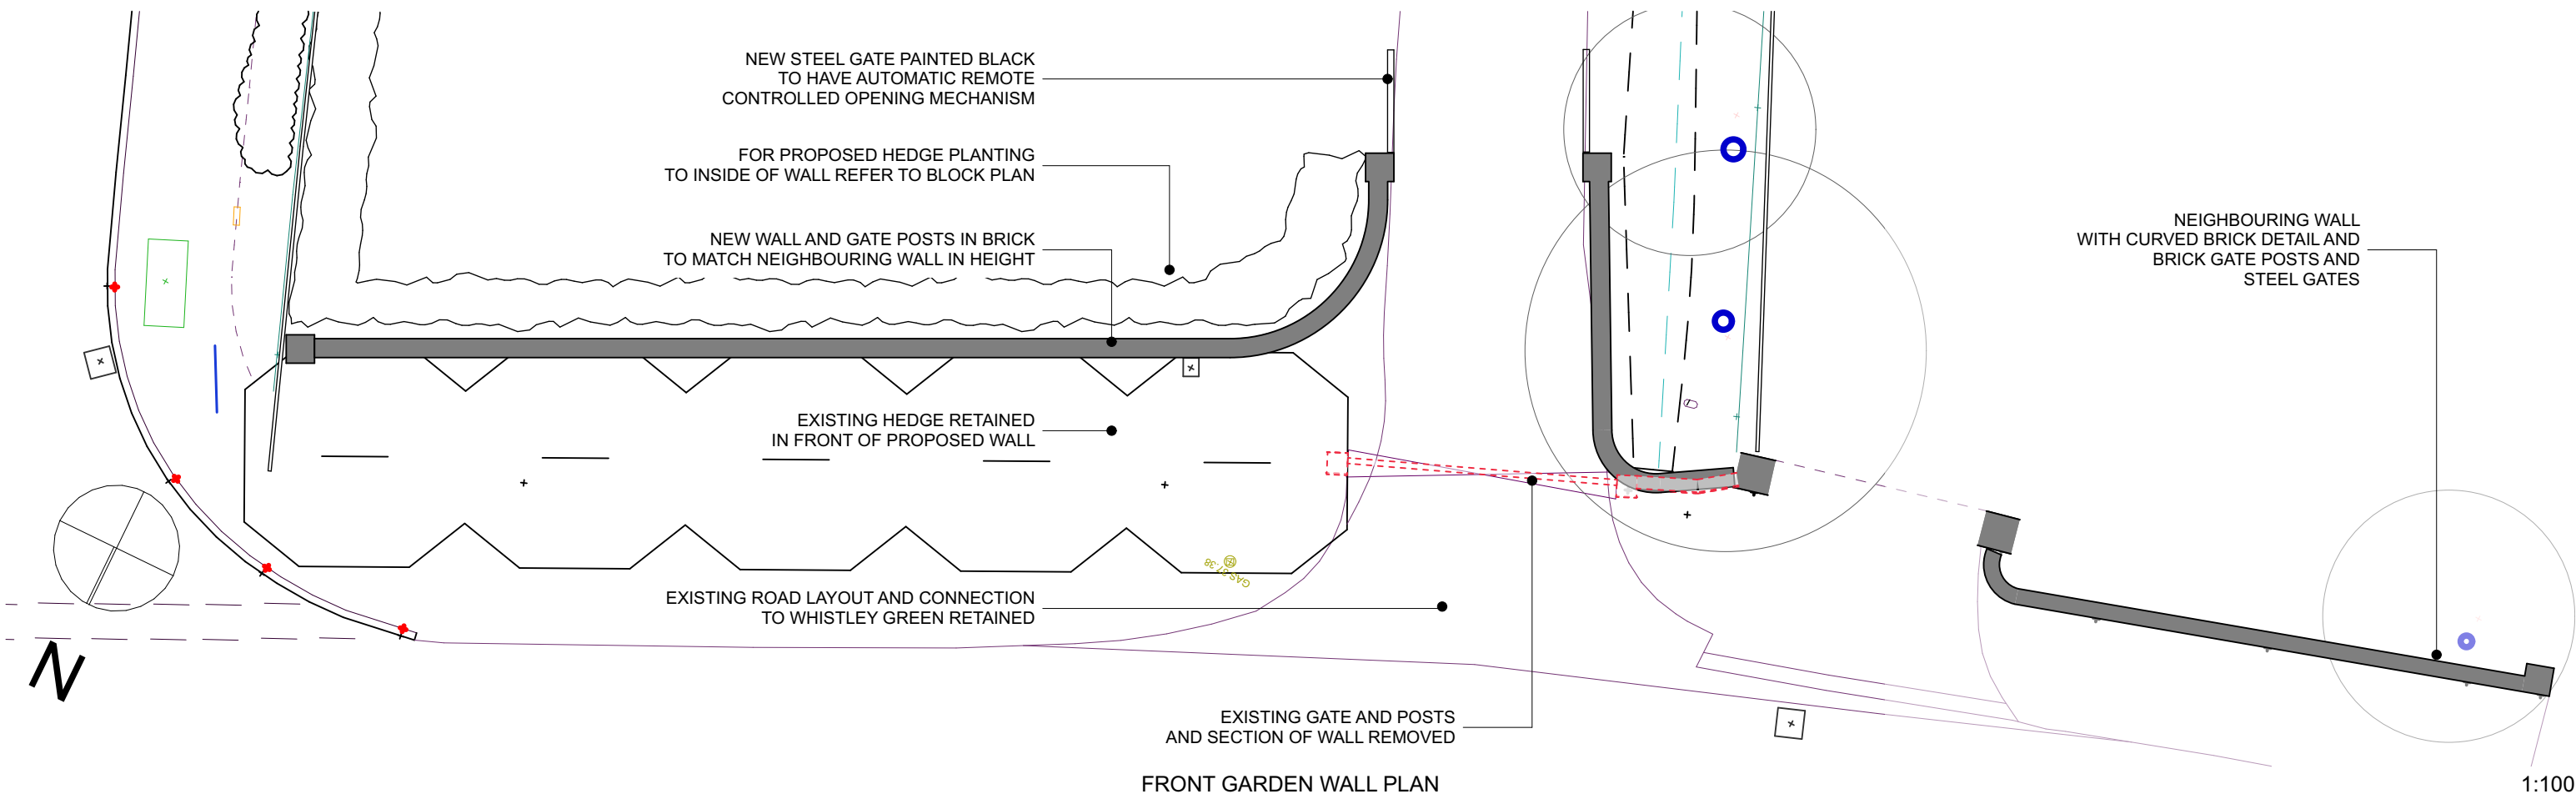


NOTES

ORIGINAL A1

NOT FOR CONSTRUCTION. THIS DRAWING IS FOR PLANNING STAGE ONLY. SUBJECT TO DETAILED DESIGN, DESIGN COORDINATION WITH OTHERS AND PLANNING AND BUILDING CONTROL APPROVAL.

SURVEY CONDUCTED BY SURVEYBASE LTD.

COPYRIGHT HIVES ARCHITECTS LLP

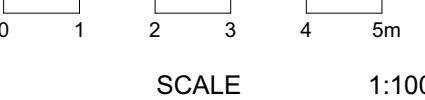

15/12/2025 PLANNING ISSUE

Rev

Client

Mr & Mrs HORSCROFT

CLEAR VIEW COTTAGE, WHISTLEY GREEN, RG10 0DU

PROPOSED STREET ELEVATION AND GARDEN WALL

Scale @ Drawing Size

@A1

Drawn

VL

Checked

HW

PLANNING

HIVES ARCHITECTS

SINCE 1934

Hives Architects LLP

Quadrant House, Broad Street, Reading, RG1 7QE

0118 958 7331, info@hivesarchitects.co.uk

Project

Drawing

Revision

2907 006 P5