





Produced on 15 November 2024 from the Ordnance Survey National Geographic Database and incorporating surveyed revision available at this date.
This map shows the area bounded by 476618 174335, 476760 174335, 476760 174477, 476618 174477, 476618 174335
Crown copyright and database rights 2024 OS 100054135. Supplied by copla ltd trading as UKPlanningMaps.com a licensed Ordnance Survey partner (OS 100054135).
Data licence expires 15 November 2025. Unique plan reference: v2/1175121/1579365

Location Plan

1

1 : 1250

1:1250

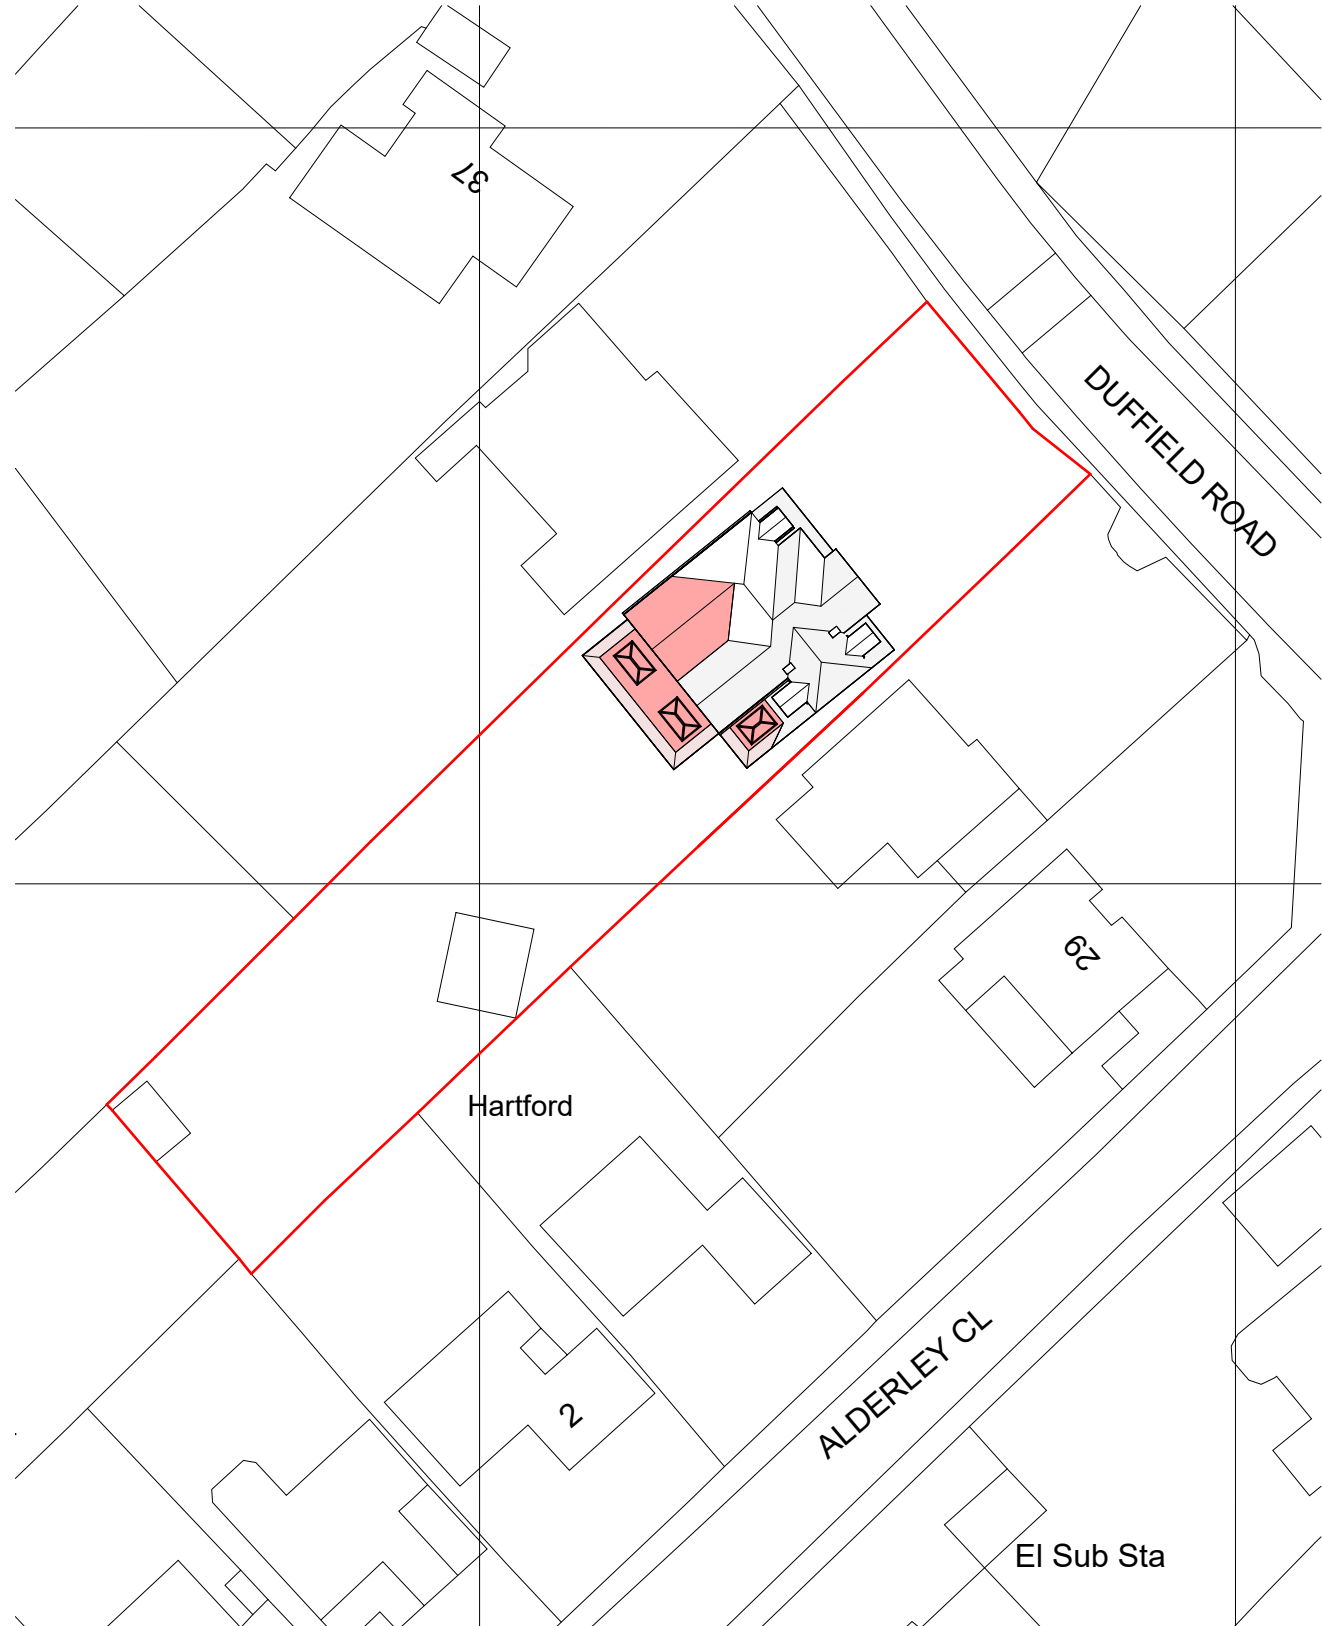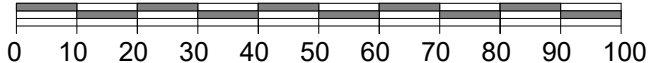


Block Plan

2

1 : 500

1:500

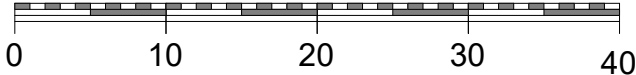

Do not scale from this drawing except for planning purpose.
Contractor to verify all dimensions before setting out,
commencing work or placing order



Project

33 Duffield Road Woodley
Reading RG5 4RL

Client

Helen Reeves

Drawing Title

Location and Block Plan

Project Ref

3180

Layout Id

GA.05

Rev.

02

Date: 29/04/2025

Scale
@A3:

As indicated

M3 Architectural Design Ltd
Basepoint Centres Limited
377-399 London Road
Camberley GU15 3HL

t: 01276 300024
e: info@m3architecturaldesign.co.uk
w: www.m3architecturaldesign.co.uk

© 2025 M3 Architectural Design Ltd