

DEVELOPMENTS IN DESIGN LTD

WWW.DEVELOPMENTSINDESIGN.CO.UK
TEL.01344 641286

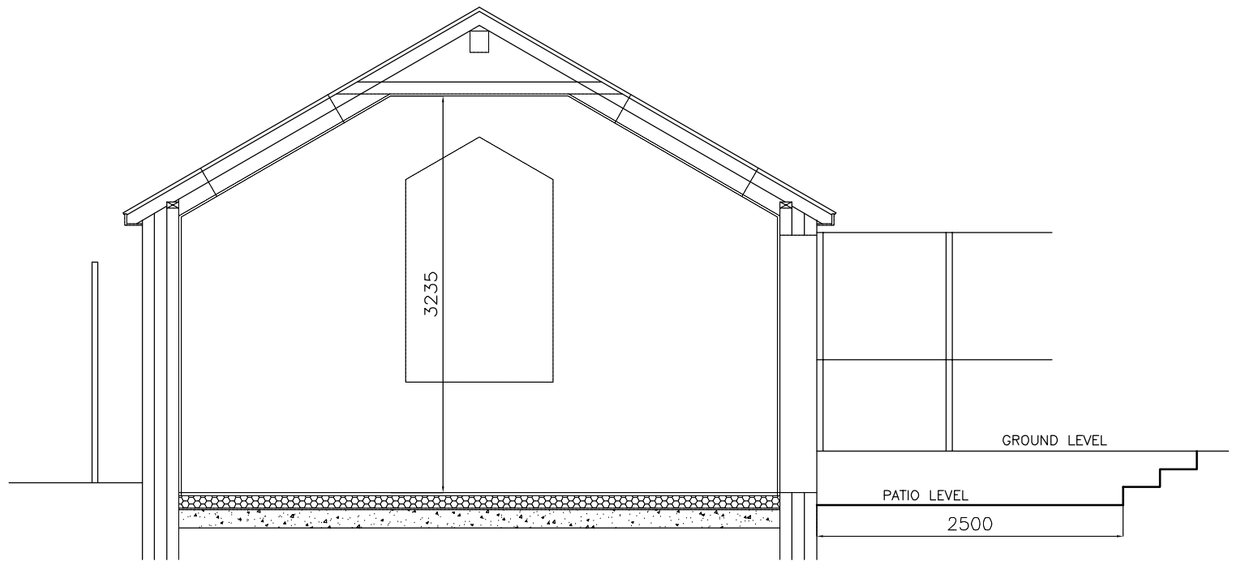

PROPOSED SECTION

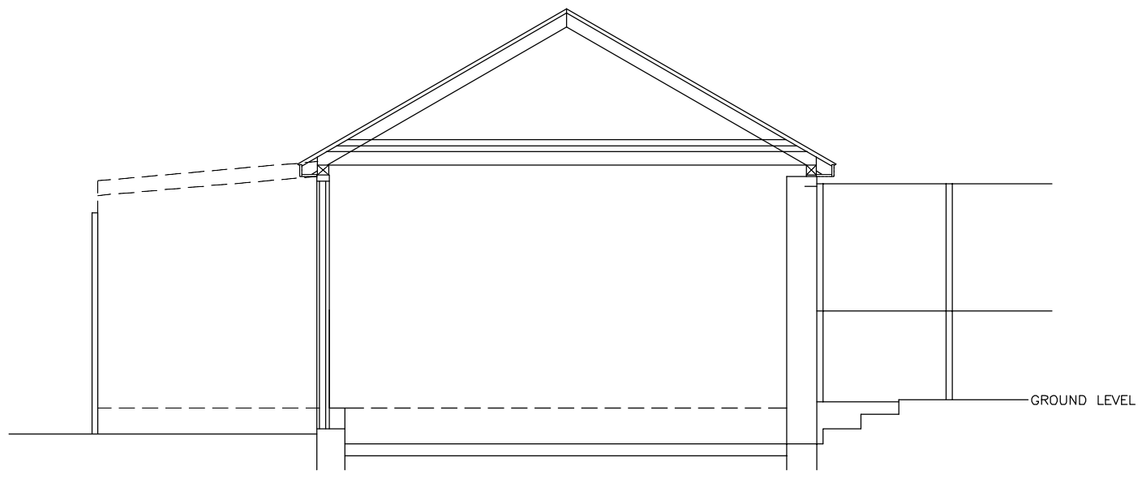

EXISTING SECTION

PROPOSED OUT BUILDING CONVERSION

0 1 2 3 4 5M

DRAWING NO. HD.005
DATE 20.10.26
SCALE 1:50

MR AND MRS HUDDART

72 WATERLOO ROAD WOKINGHAM BERKS RG40 2JF