


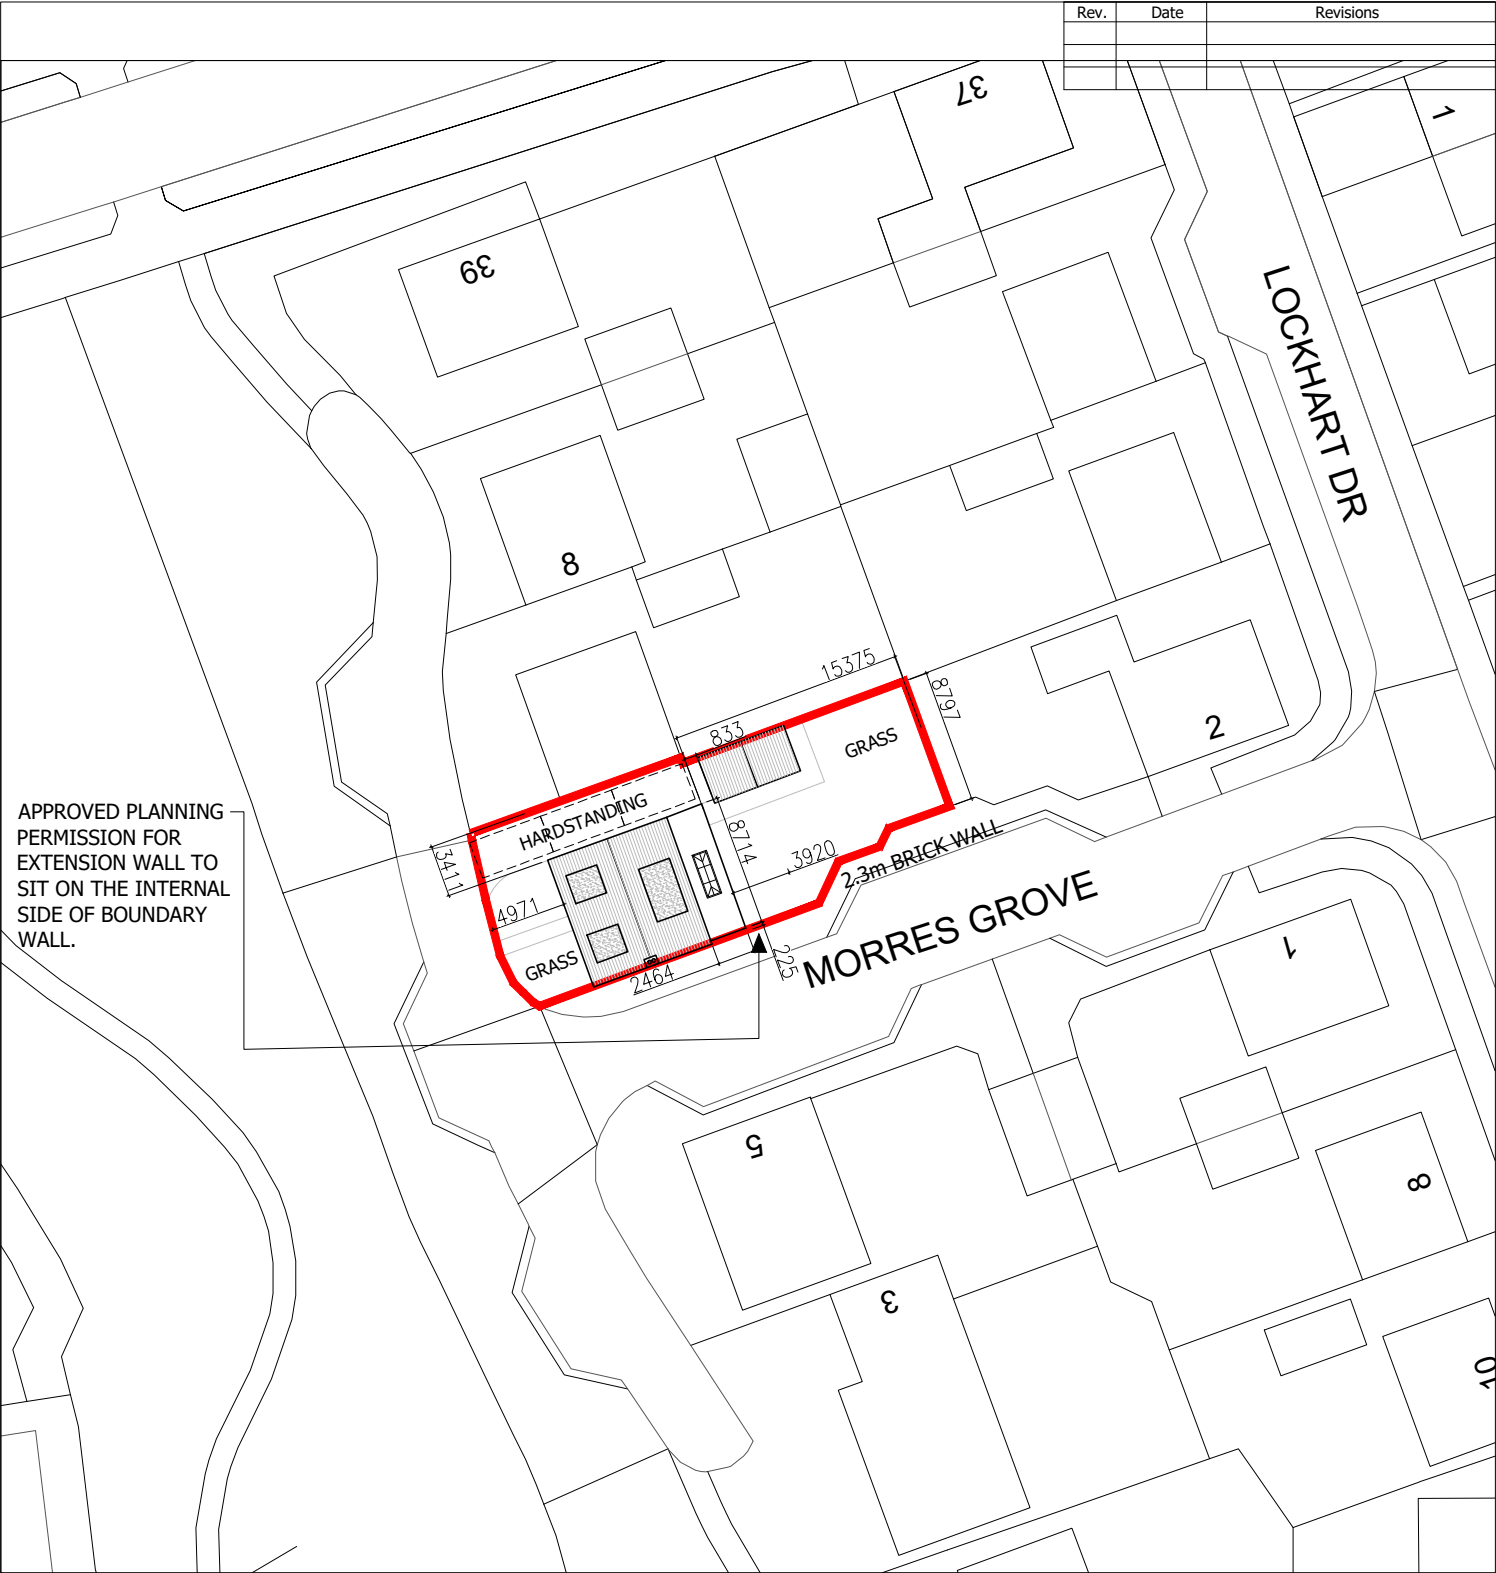

 SITE BOUNDARY

Client			MR & MRS BIRD		
Job Title			4 MORRES GROVE WOKINGHAM RG40 5BH		
Scale	1:500	Date	JUNE 25	Drawn	SA
Plot Date:			MAY 25		

Drawing Title			PREVIOUSLY APPROVED BLOCK PLAN		
Drawing No.			A4/443/10		
Rev.					

 JET ARCH DESIGN

100 Berkshire Place
Winnersh Triangle
Wokingham, Berkshire
RG41 5RRD
Tel: 07787296792
email: info@jetarchdesign.co.uk