
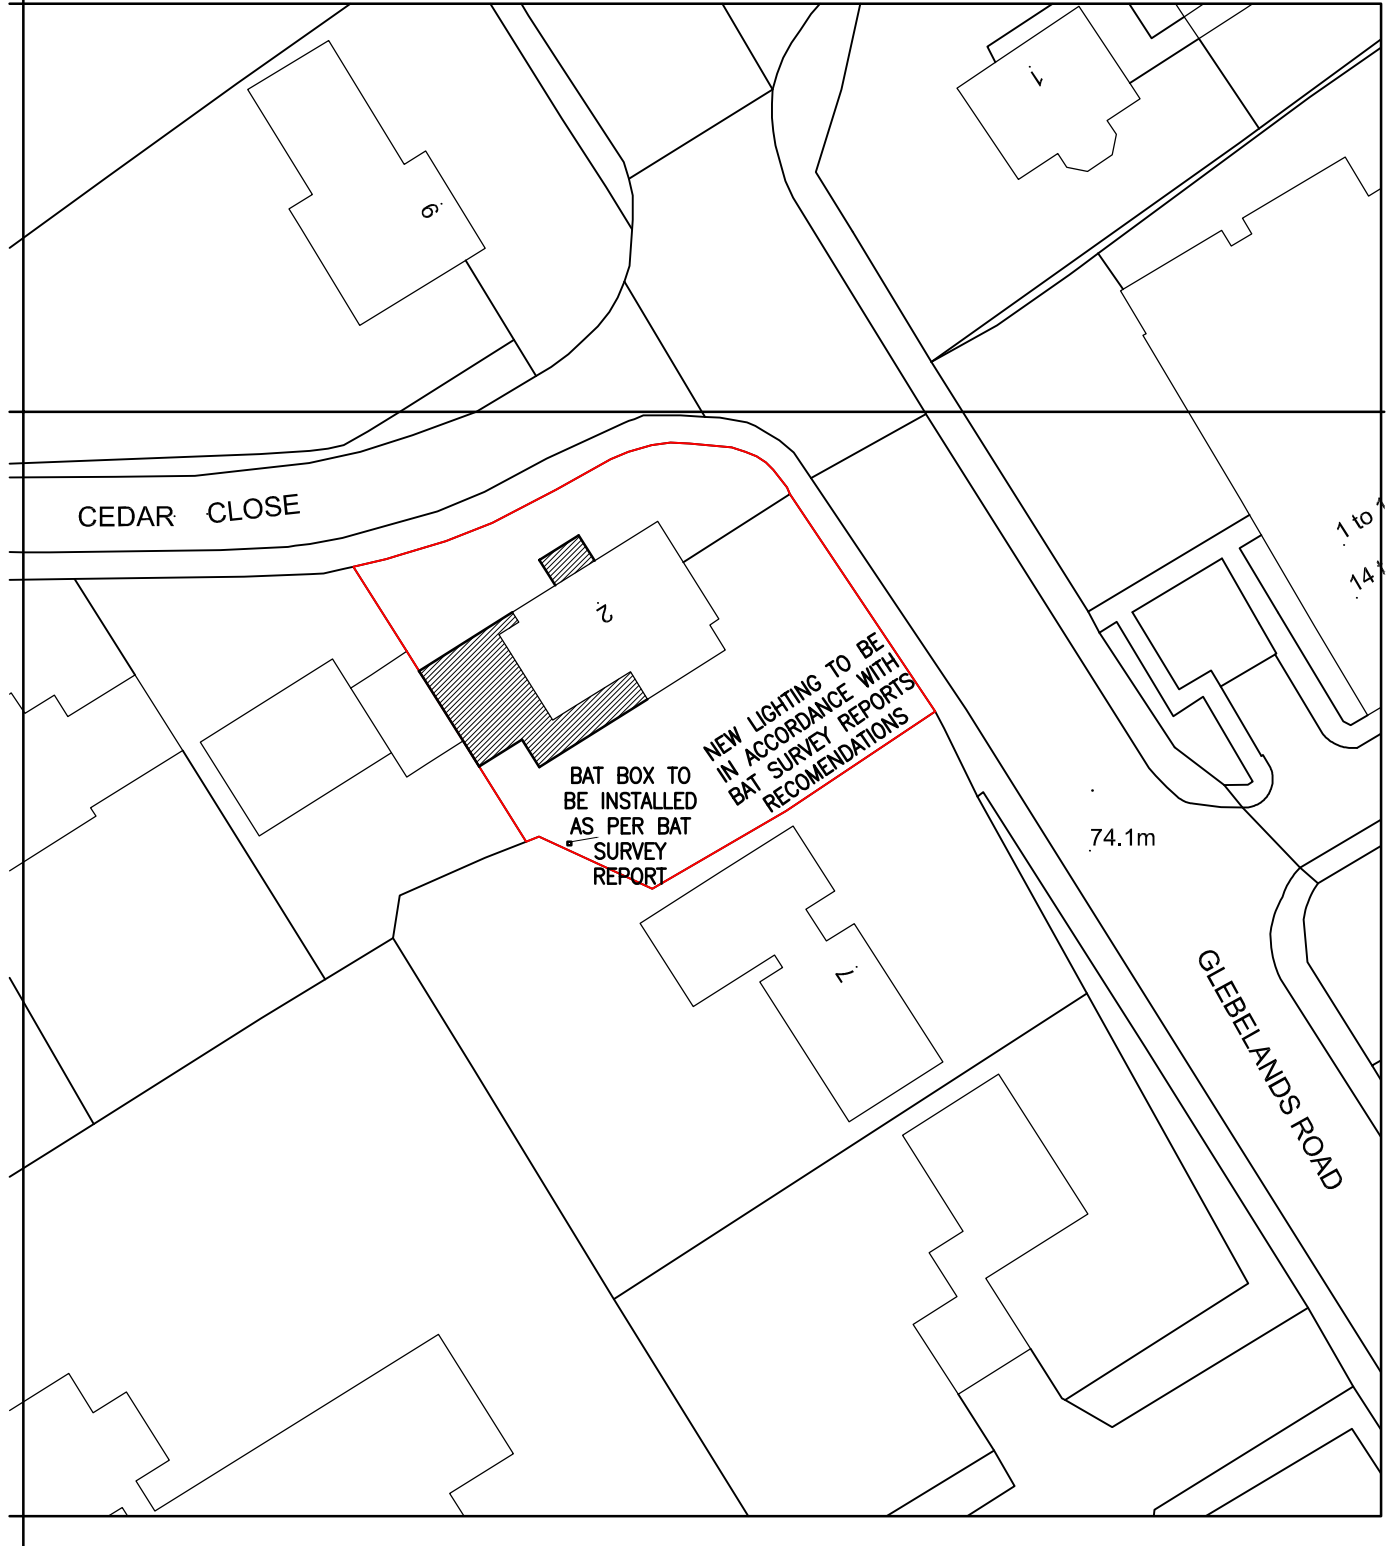


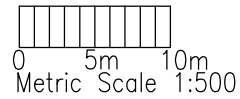

JOB TITLE 2 CEDAR CLOSE, WOKINGHAM, RG40 1EA				RRS Designs Architectural & Planning Services Mobile- 07964326643 Email- amar@rrsdesigns.co.uk Website- www.rrsdesigns.co.uk
DRG. TITLE BLOCK PLAN				
DRAWN	CHECKED	DATE OCT 25	SCALE 1:500	
DRG. No AS01525-BP01				