



31000m

481100m

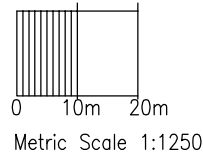

481200m

169

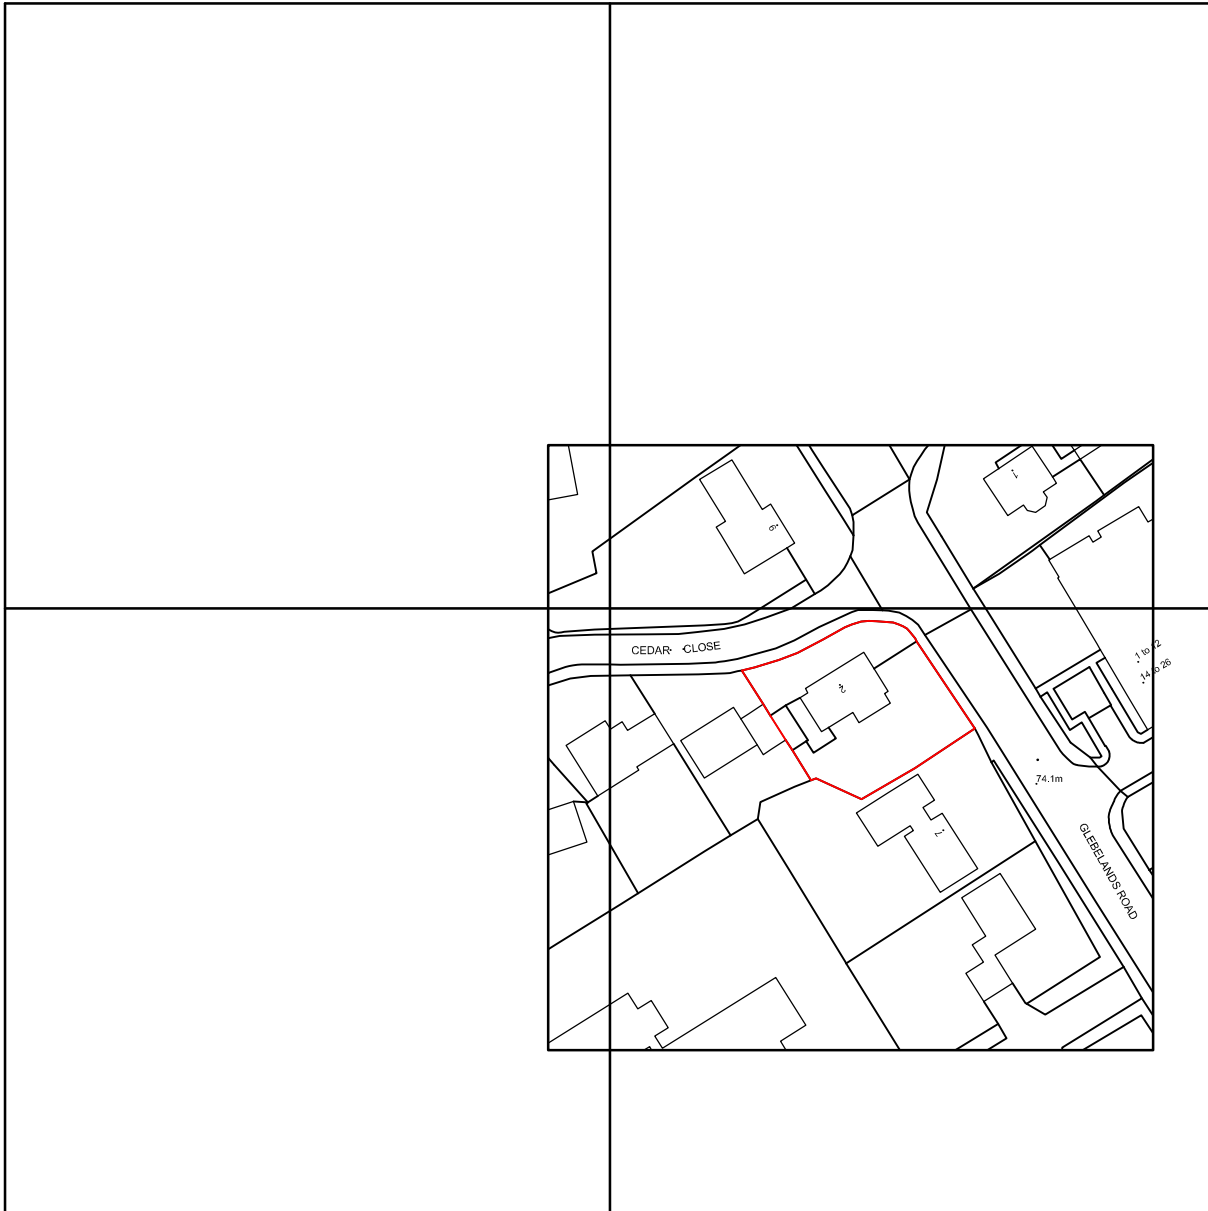

169

168

31000m

481100m

481200m

Copyright and database rights 2025 OS Licence no. AC0000849896

JOB TITLE 2 CEDAR CLOSE, WOKINGHAM, RG40 1EA				RRS Designs Architectural & Planning Services Mobile- 07964326643 Email- amar@rrsdesigns.co.uk Website- www.rrsdesigns.co.uk
DRG. TITLE LOCATION PLAN				
DRAWN	CHECKED	DATE OCT 25	SCALE 1:1250	
DRG. No AS01525-LP01				