
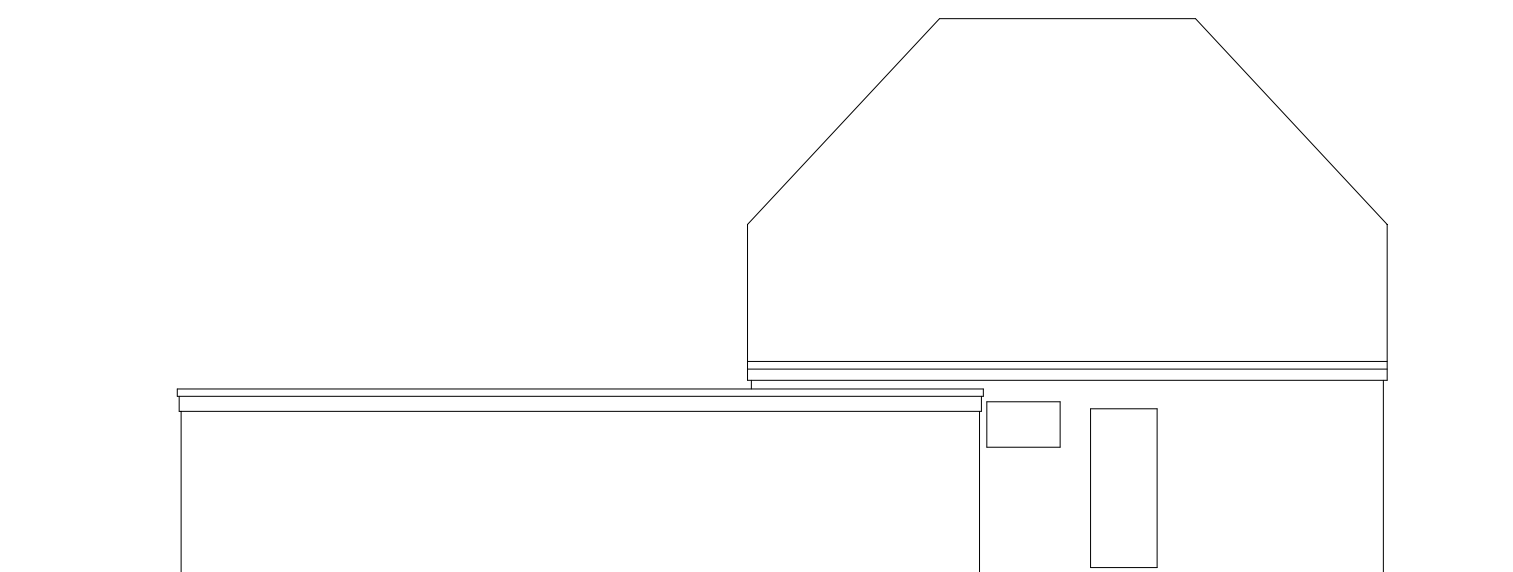
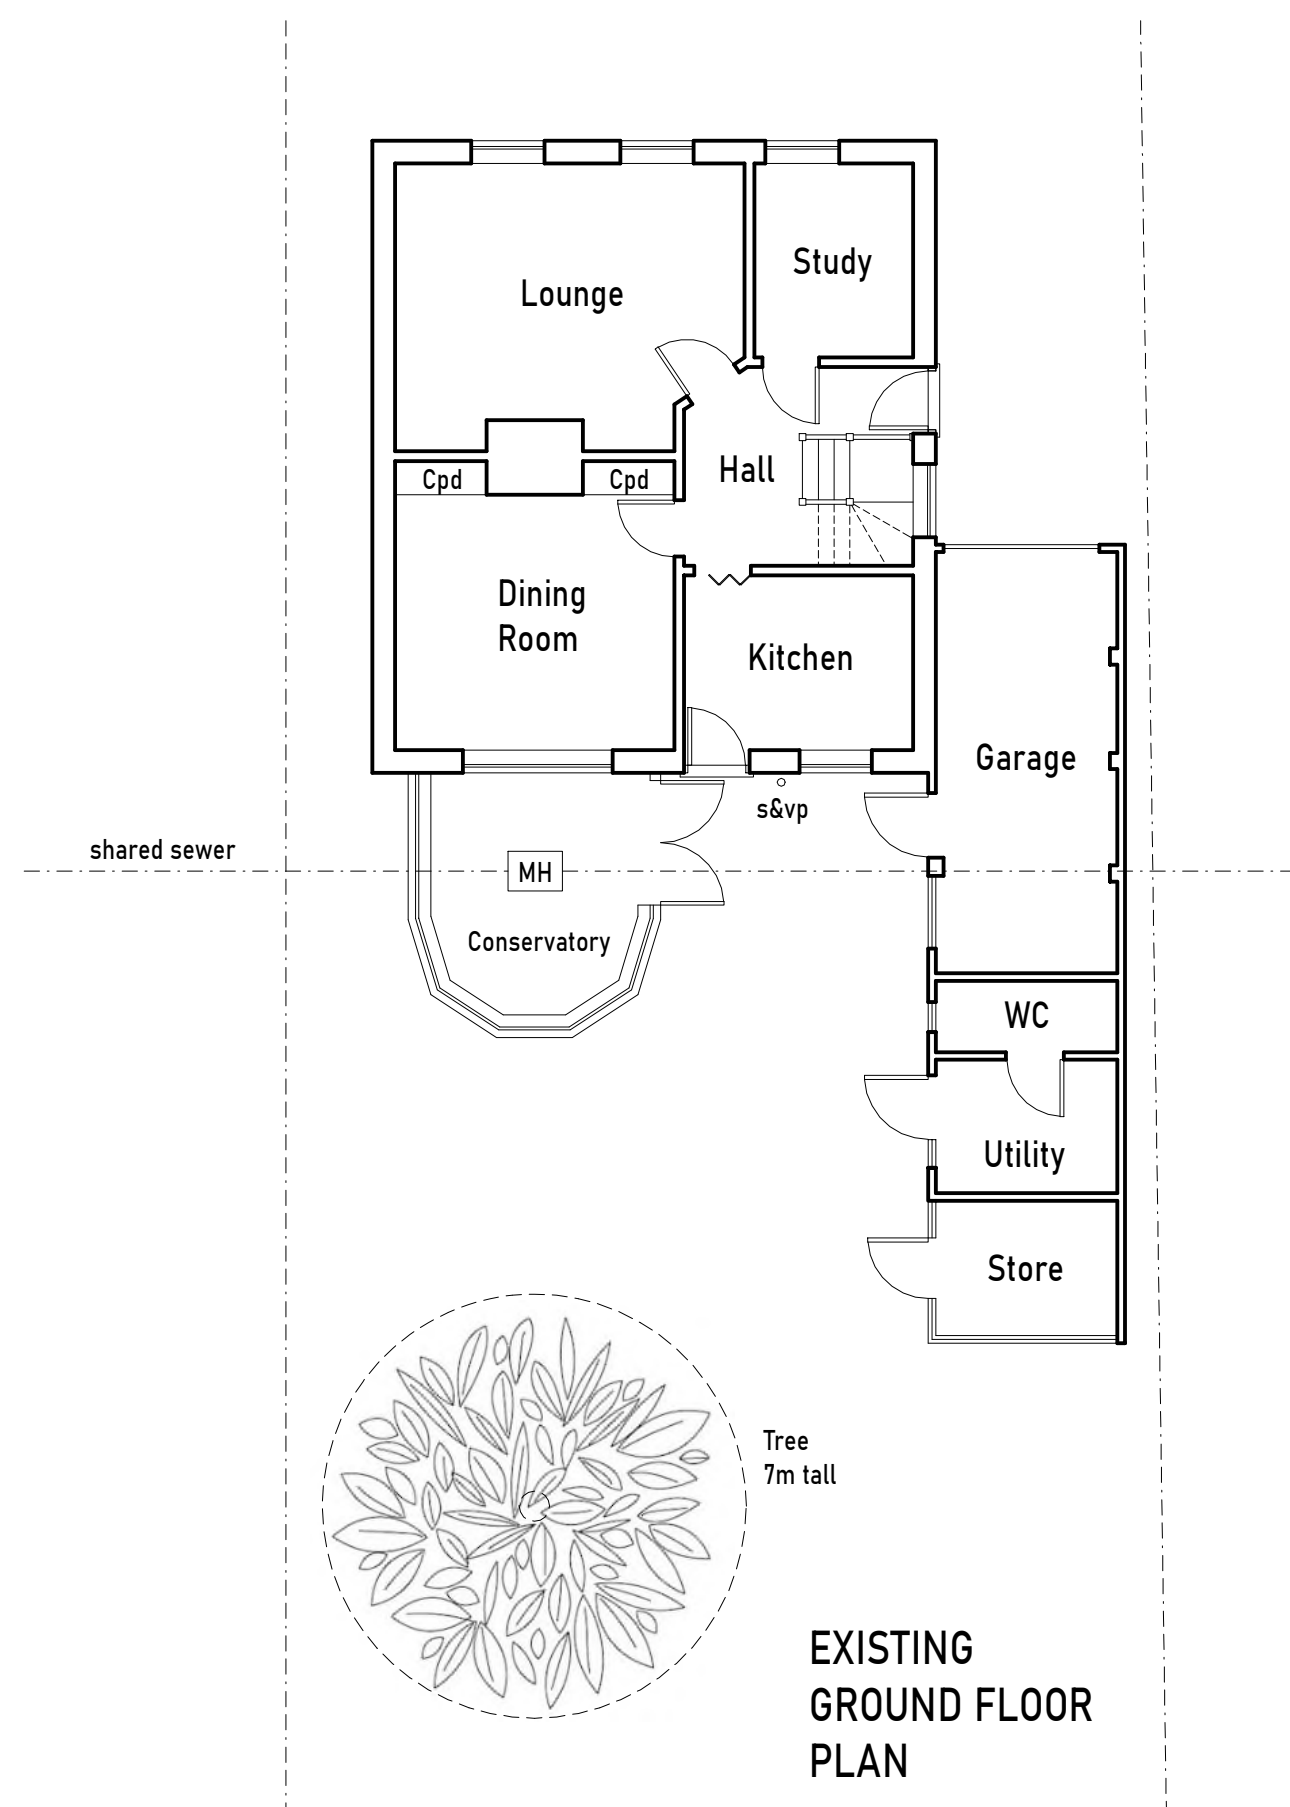


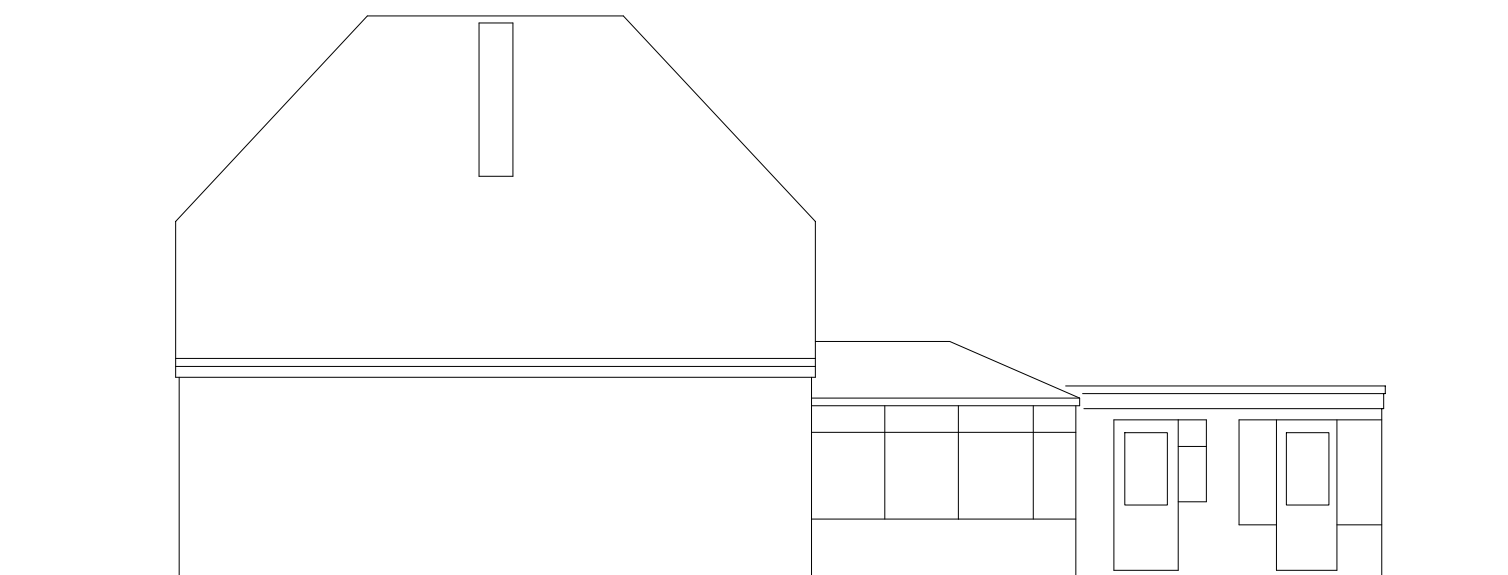

Revision				Drwg No	STONE-0125-04				Scale:	1:100
				Title	EXISTING PLAN AND ELEVATIONS					
					2m	4m	6m	8m		