



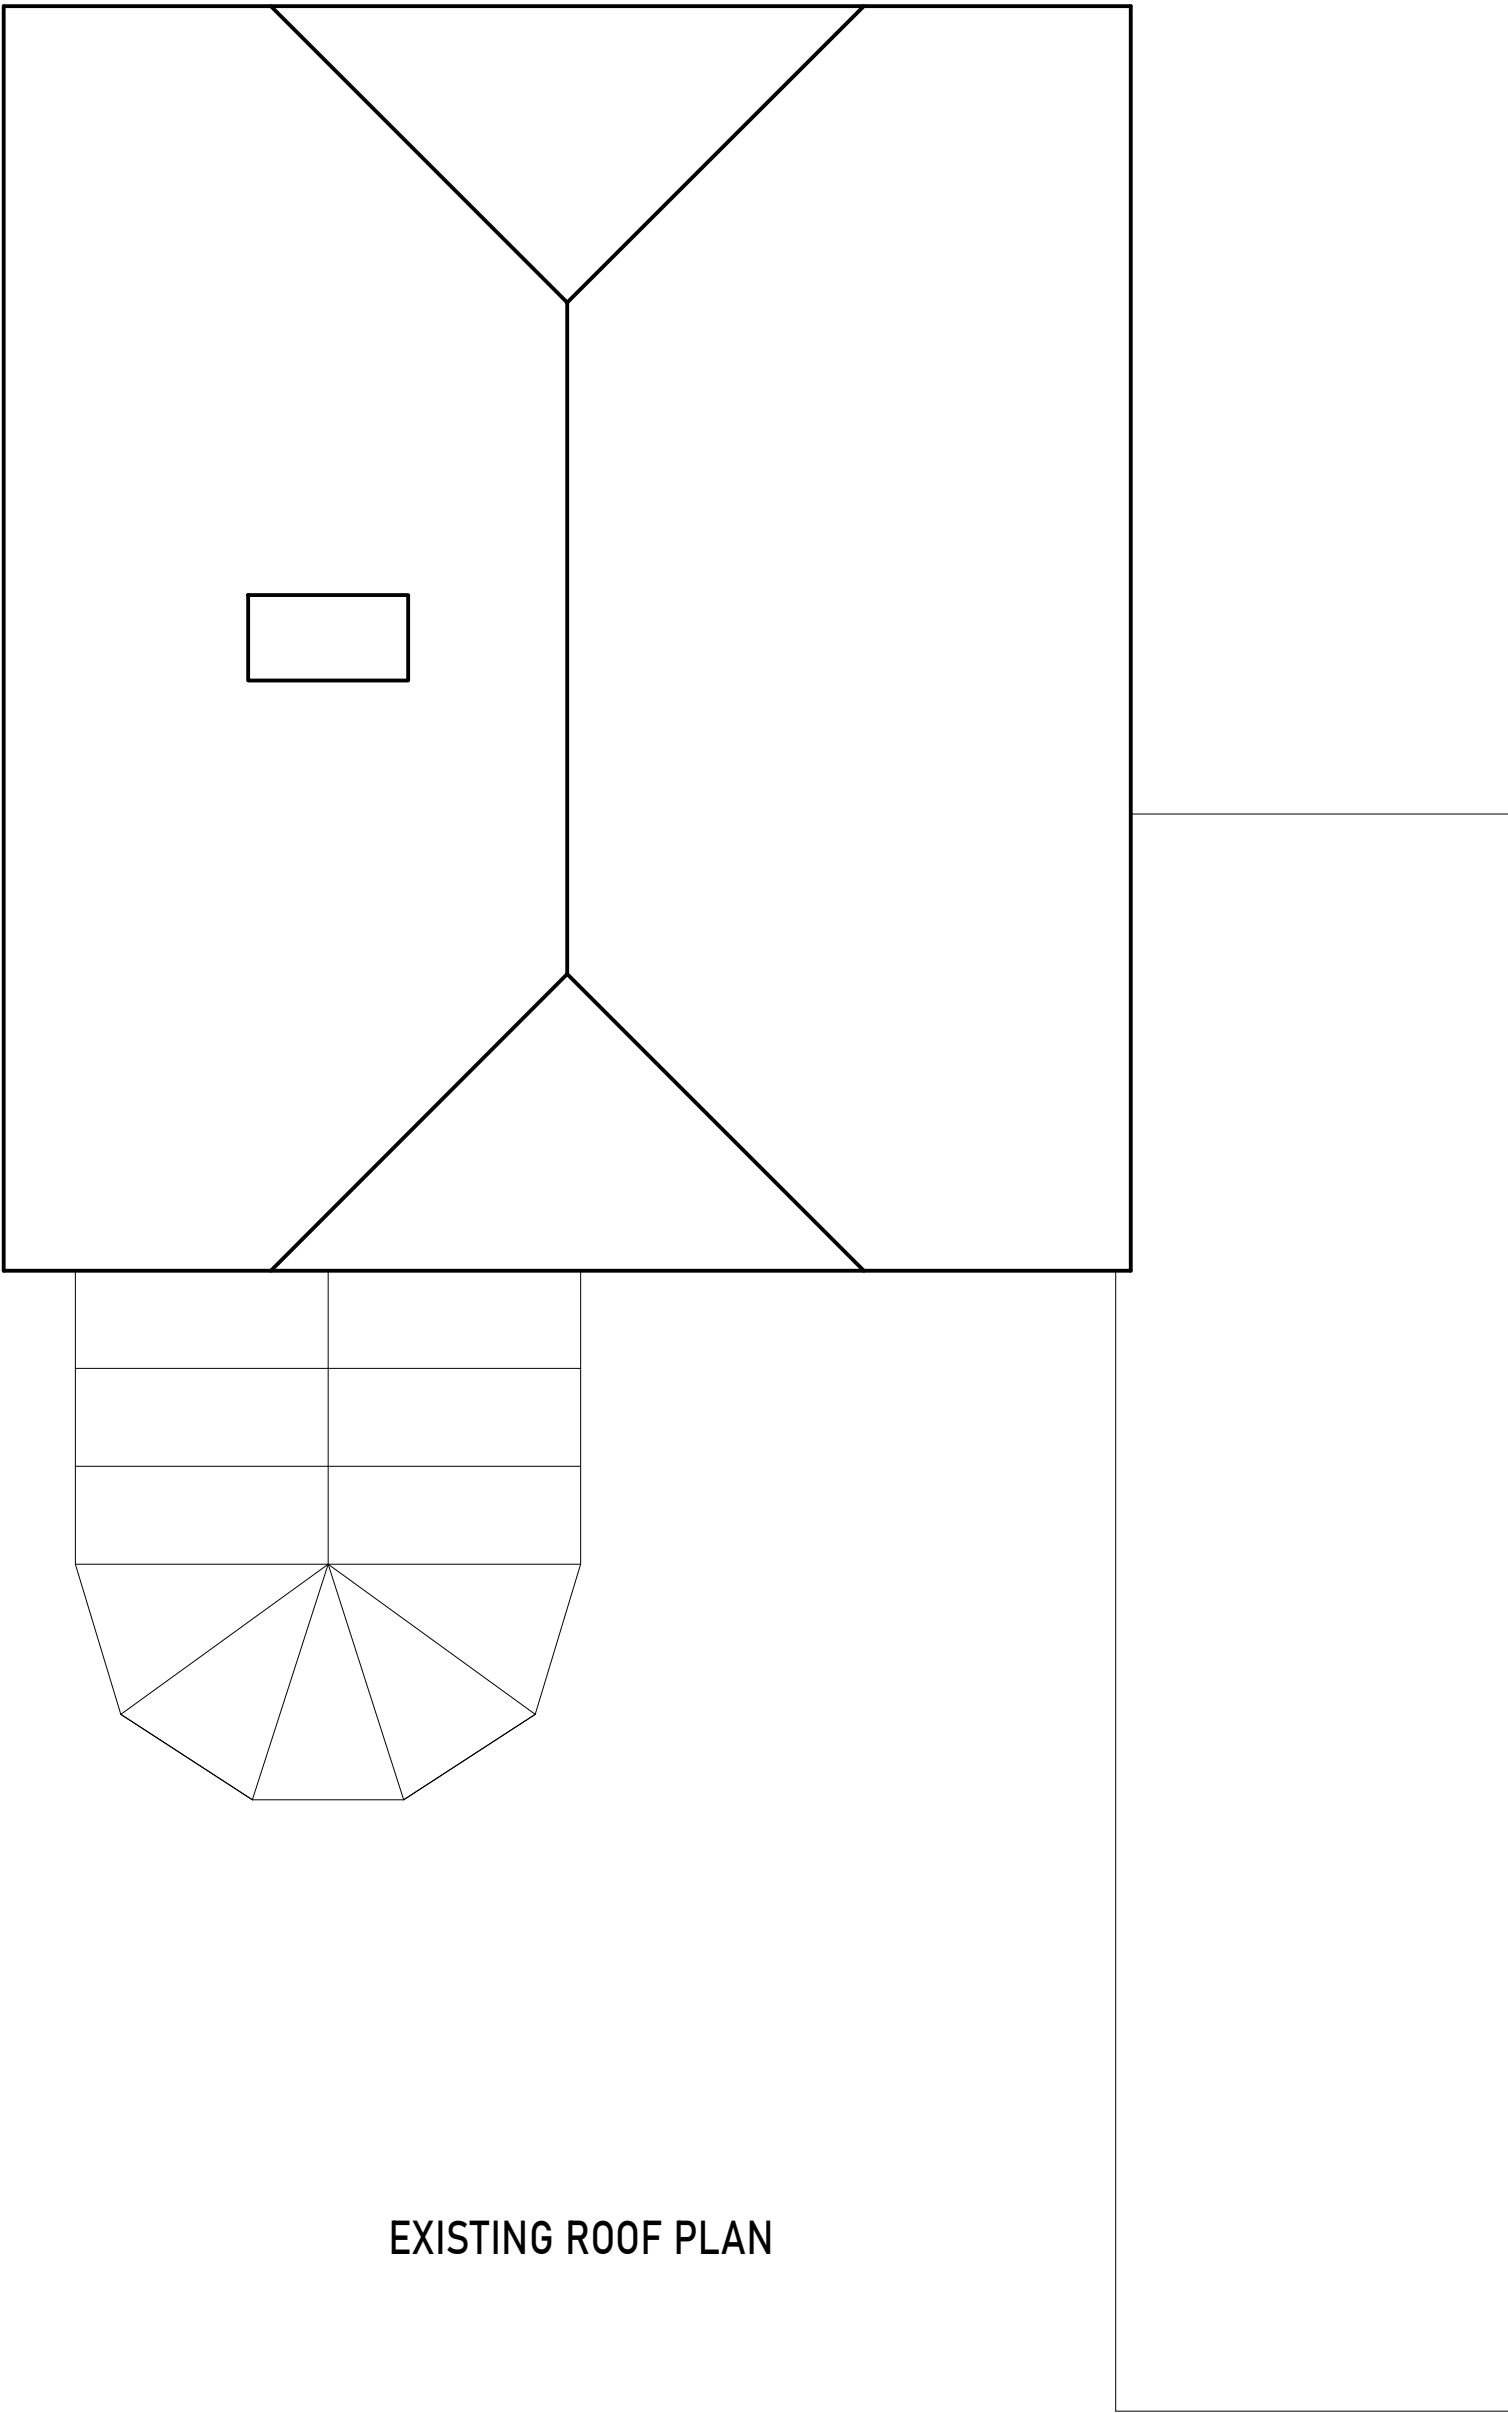

EXISTING ROOF PLAN

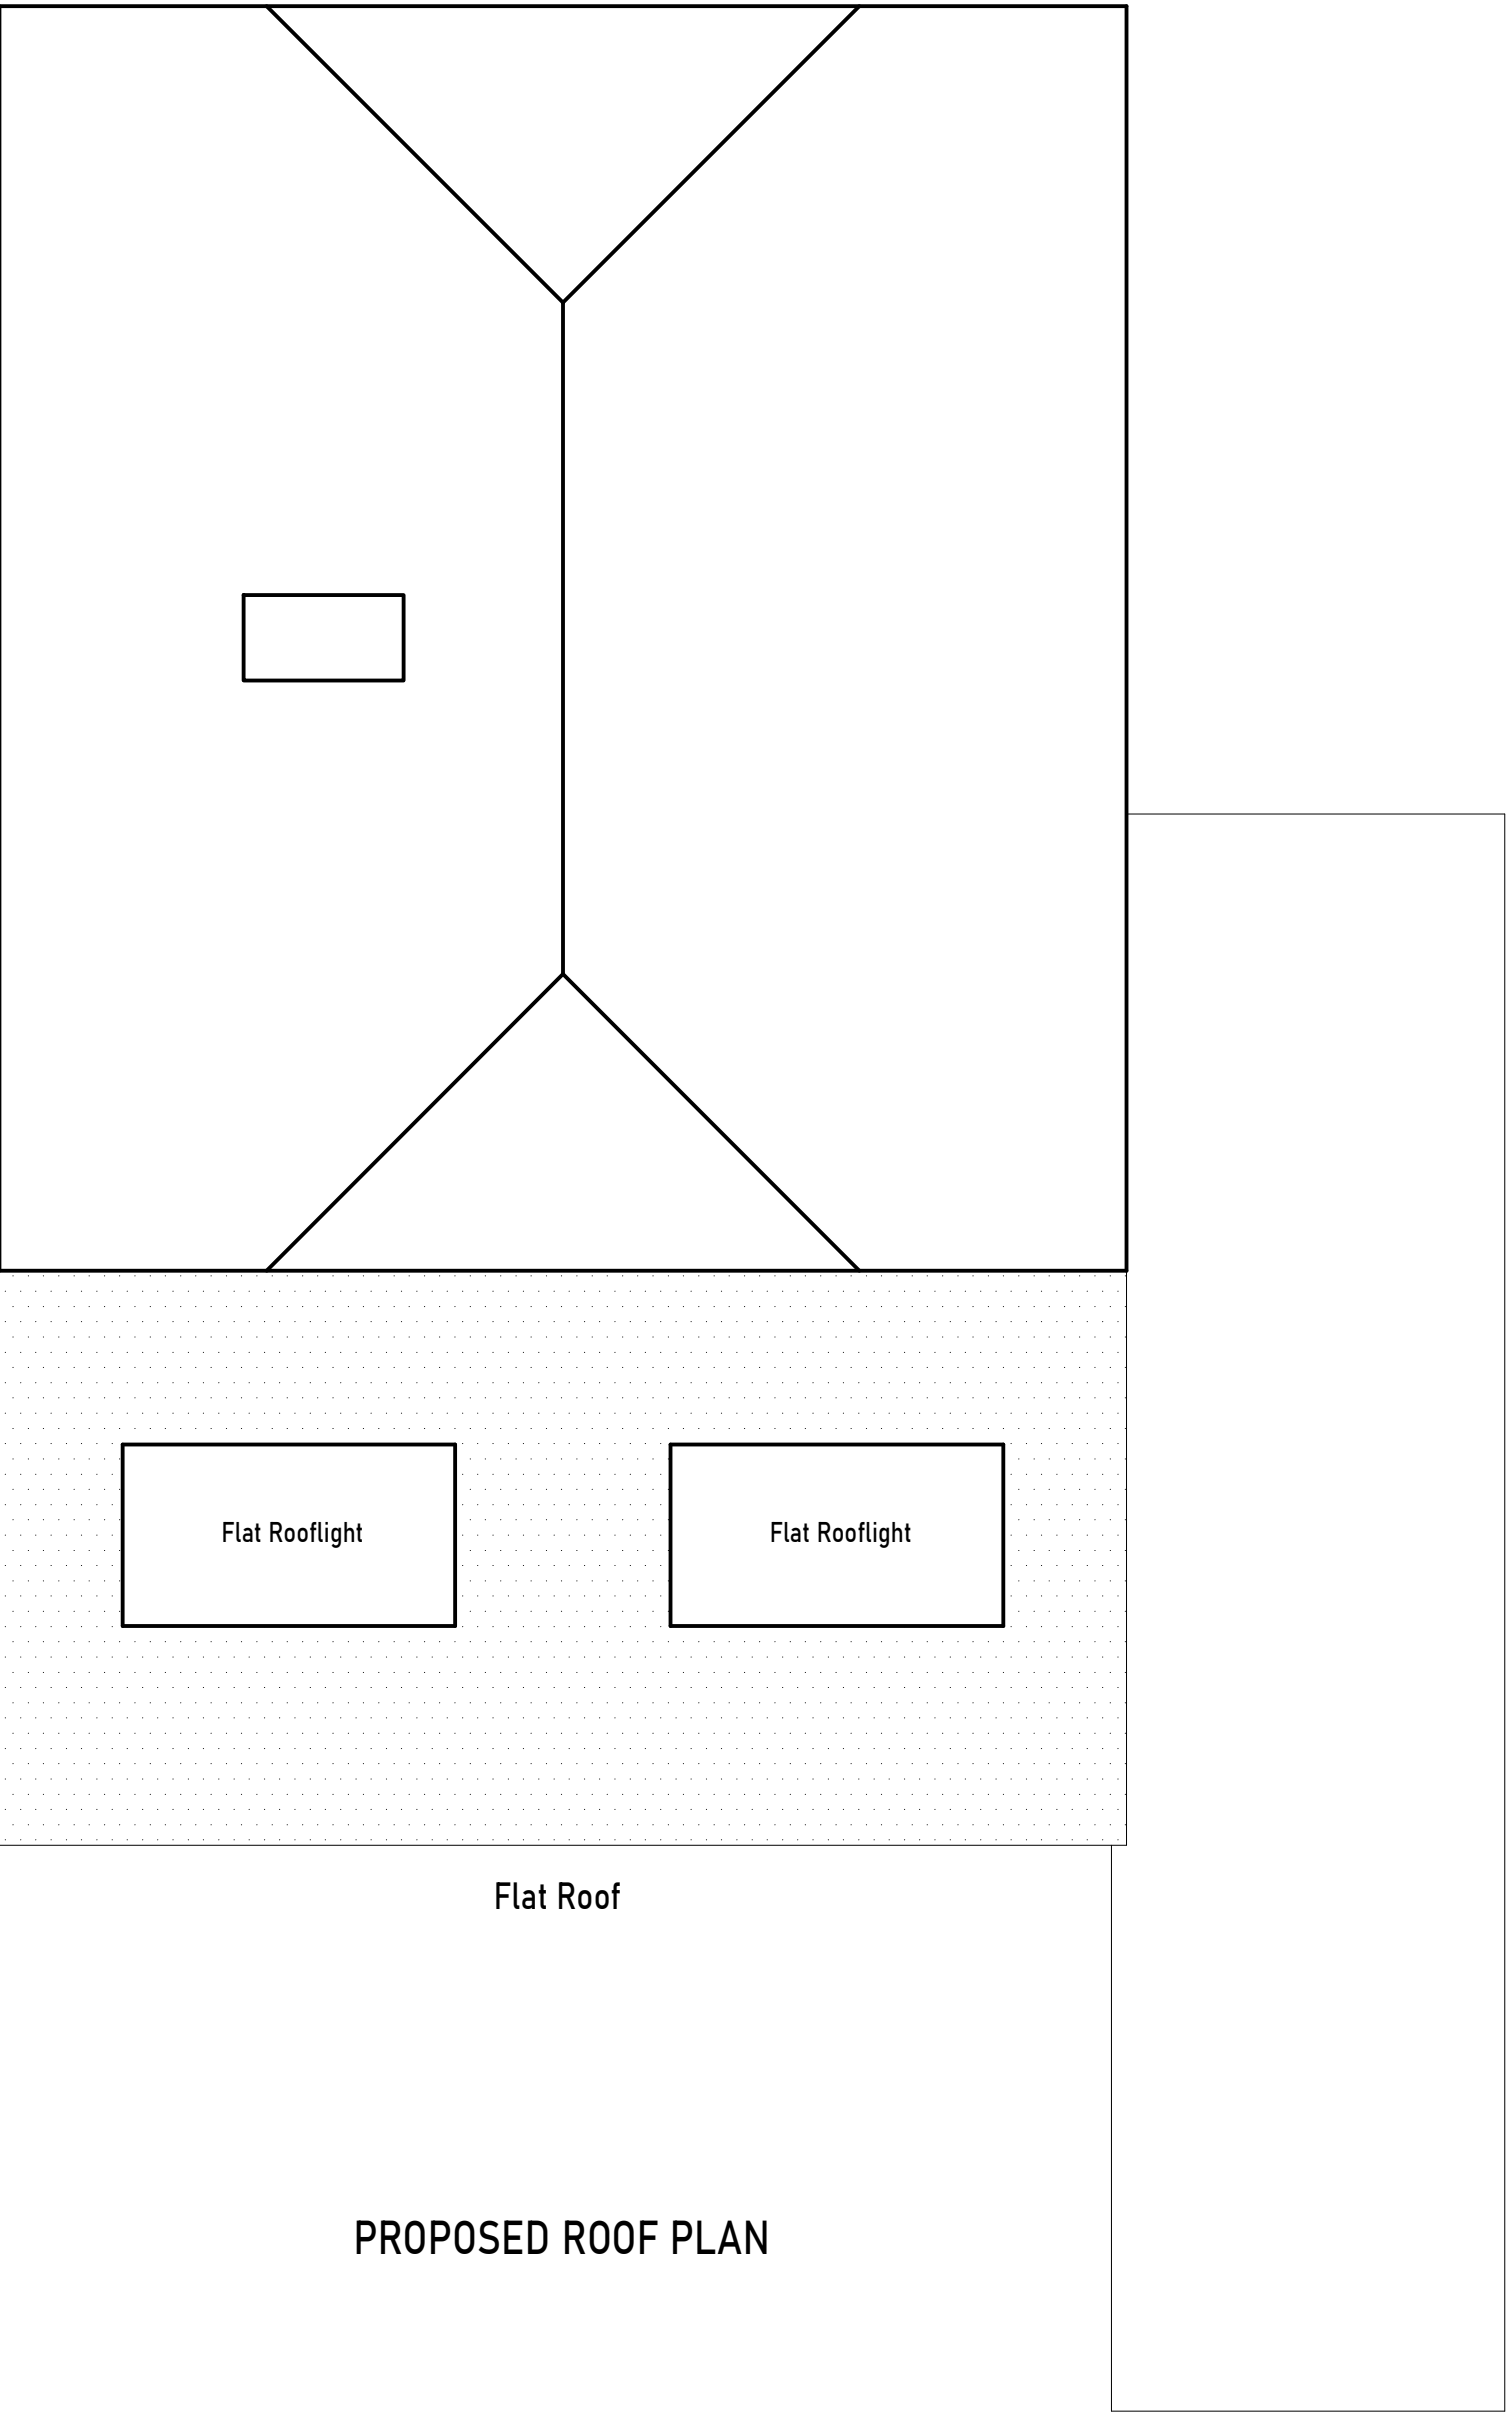

PROPOSED ROOF PLAN

Revision				
Scale:				1:50
				(A2)
1m				2m
3m				4m

	S BIDDLE Ltd		Stephen Biddle BSc CEng FICE	
	Email: stephen@sbiddle.co.uk		Mob: 07864 122 313 Web: www.sbiddle.co.uk	
	Client	Mrs P. Stone		
	Address	11 Wychelm Road, Shinfield, Reading RG2 9DJ		
	Drwg No	STONE-0125-05		Scale: (A2) 1:50
Title	ROOF PLANS			
	1m	2m	3m	4m