




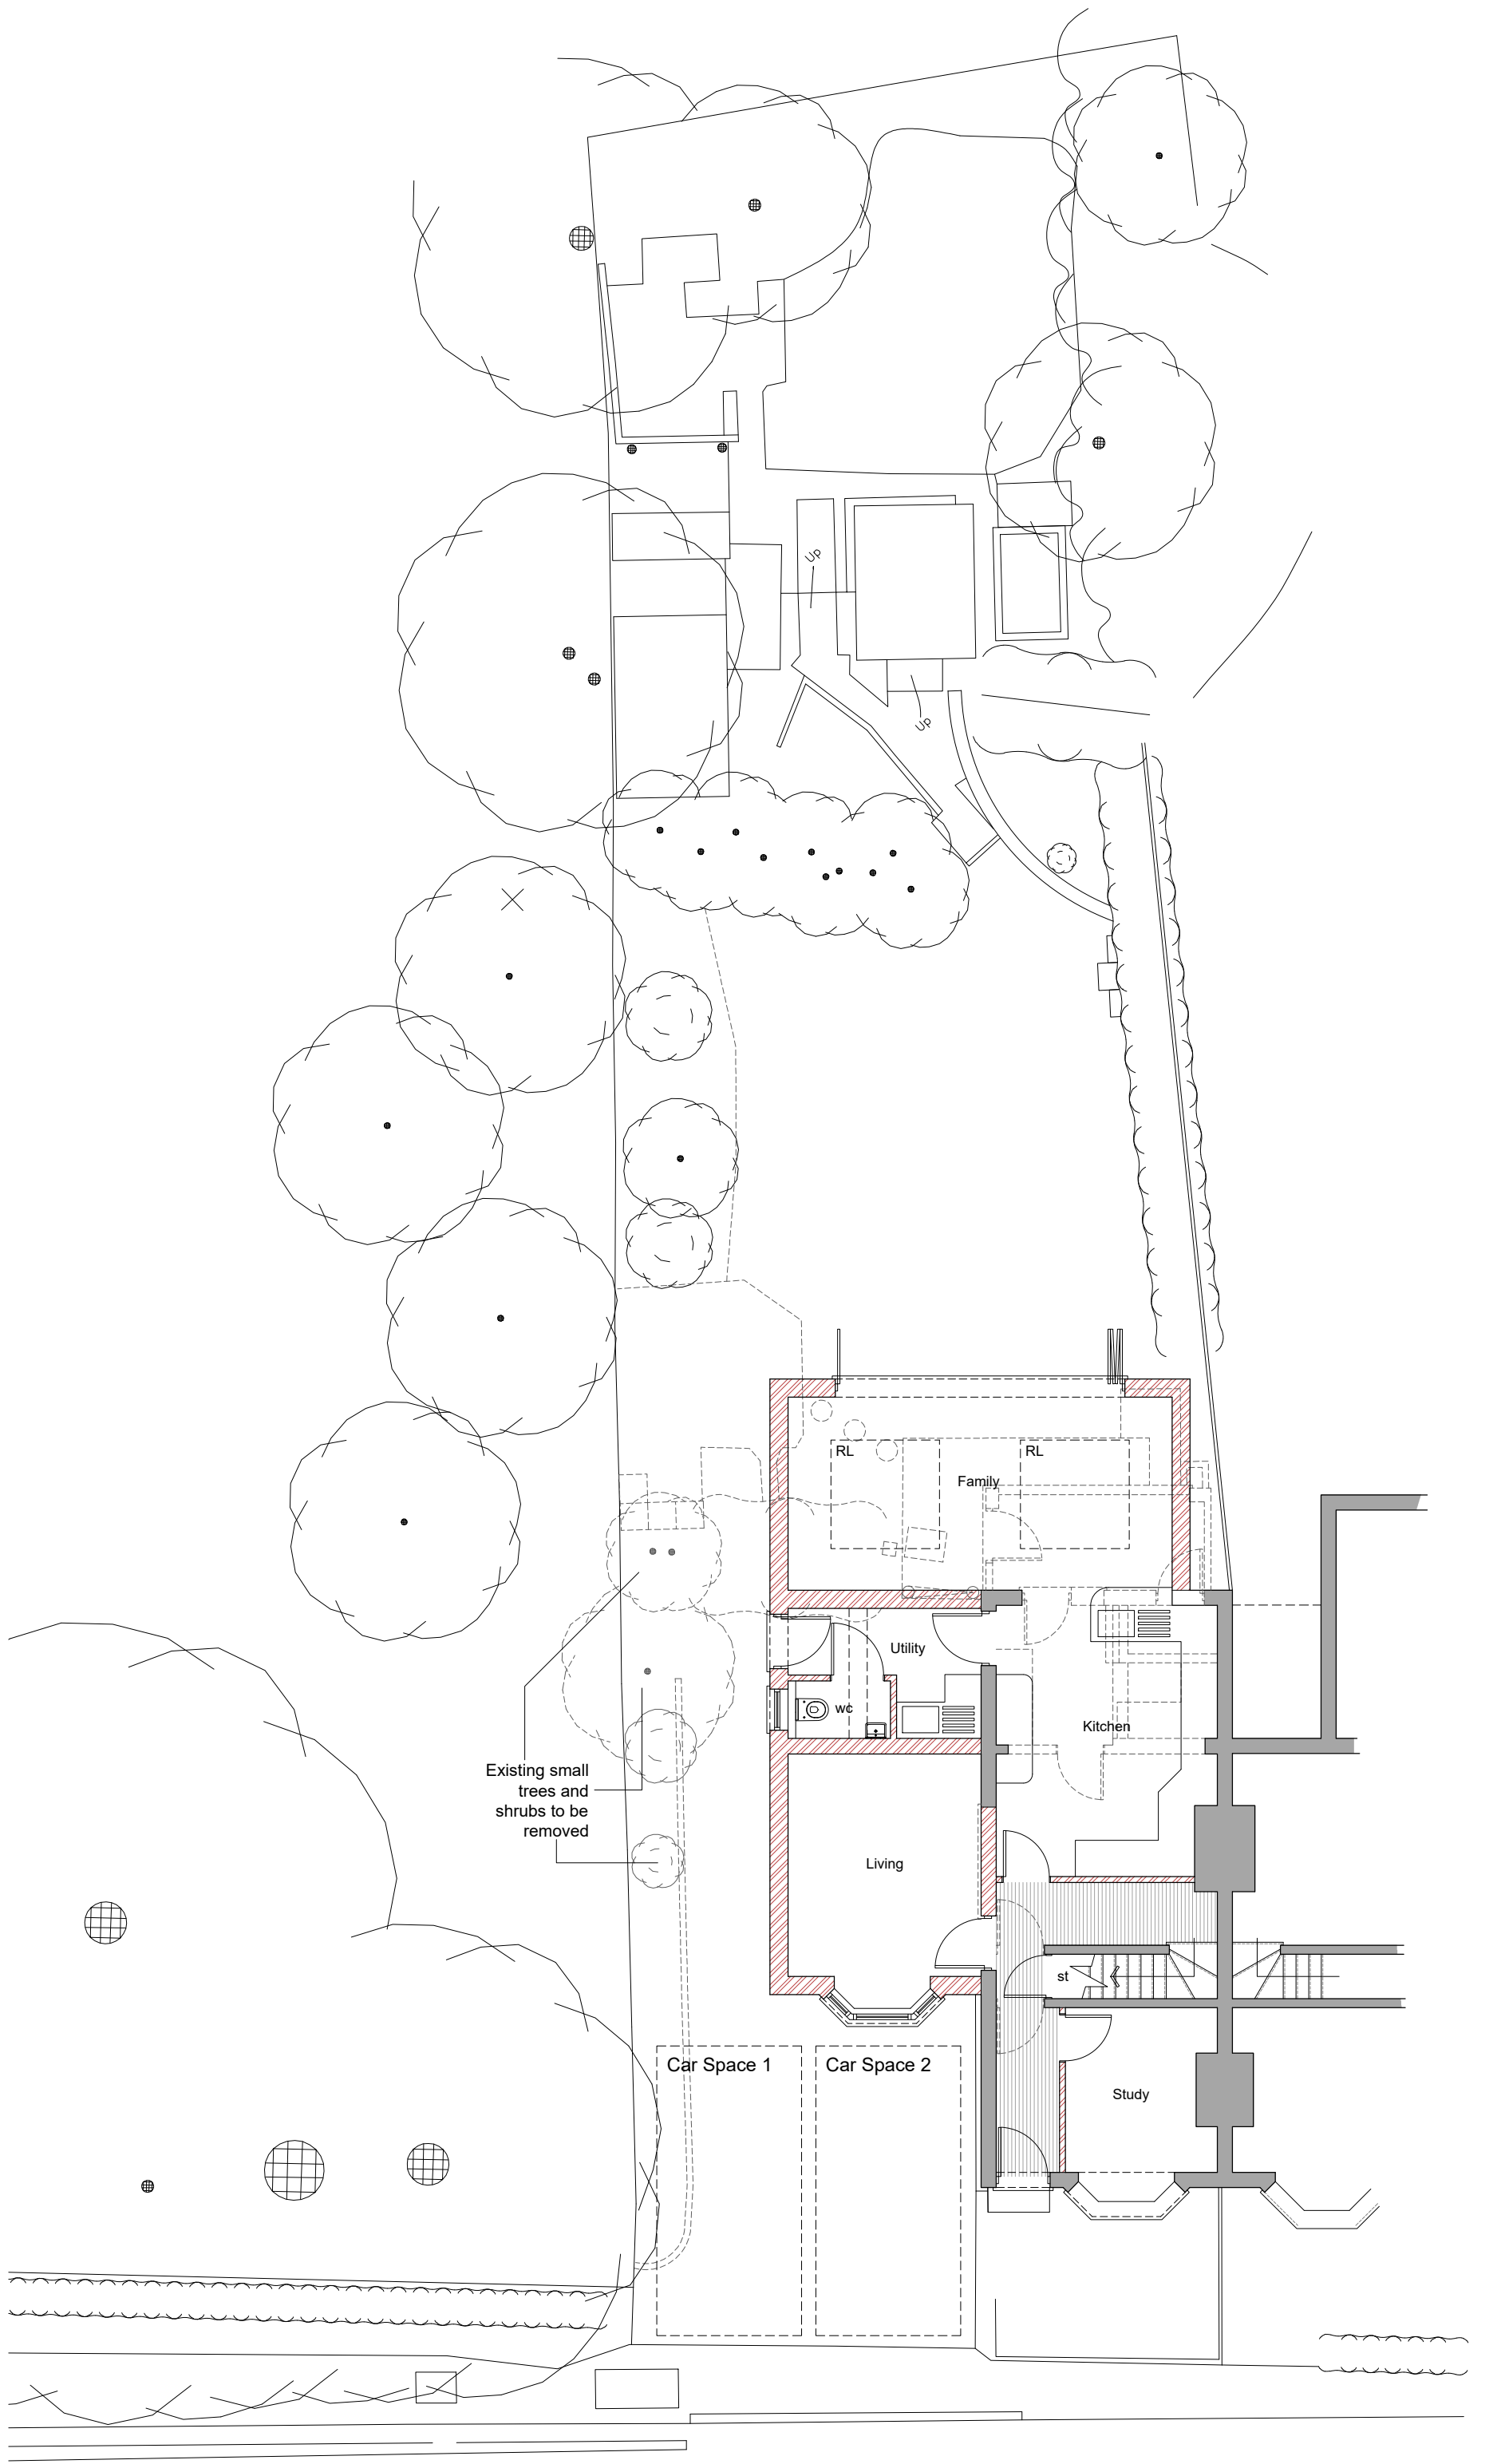

Ground Floor Plan 1:100 Scale

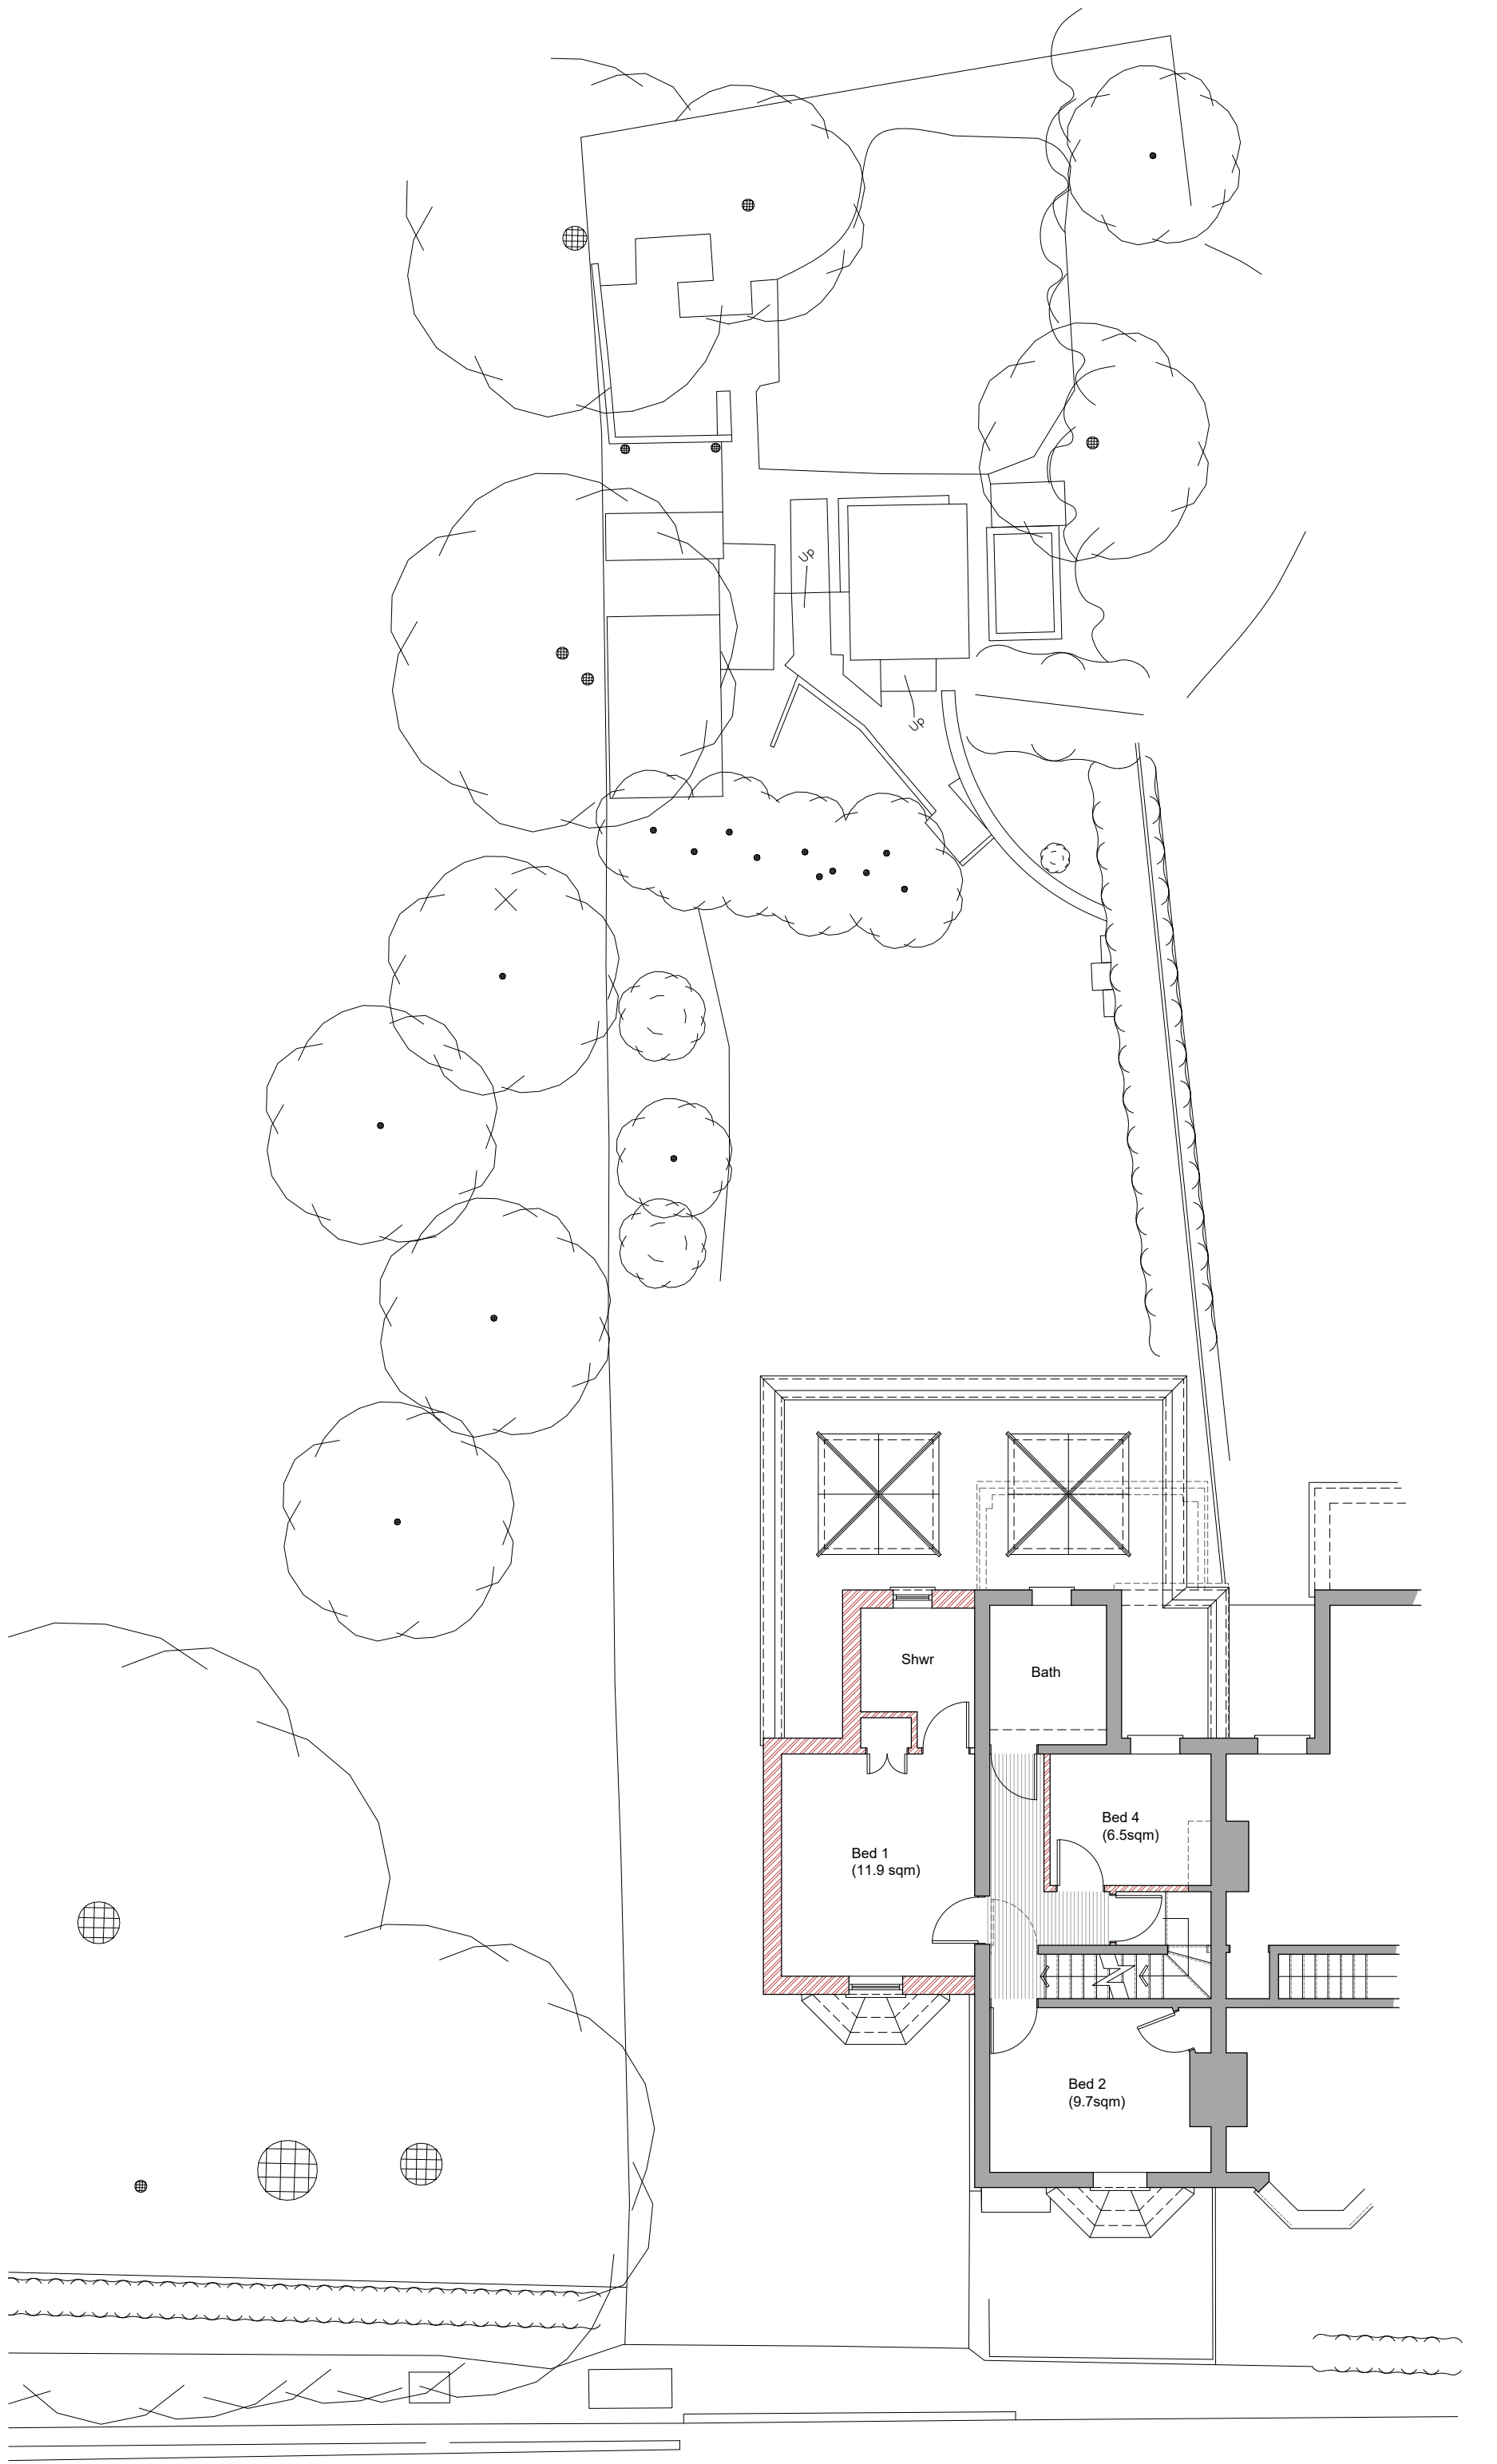

First Floor Plan 1:100 Scale

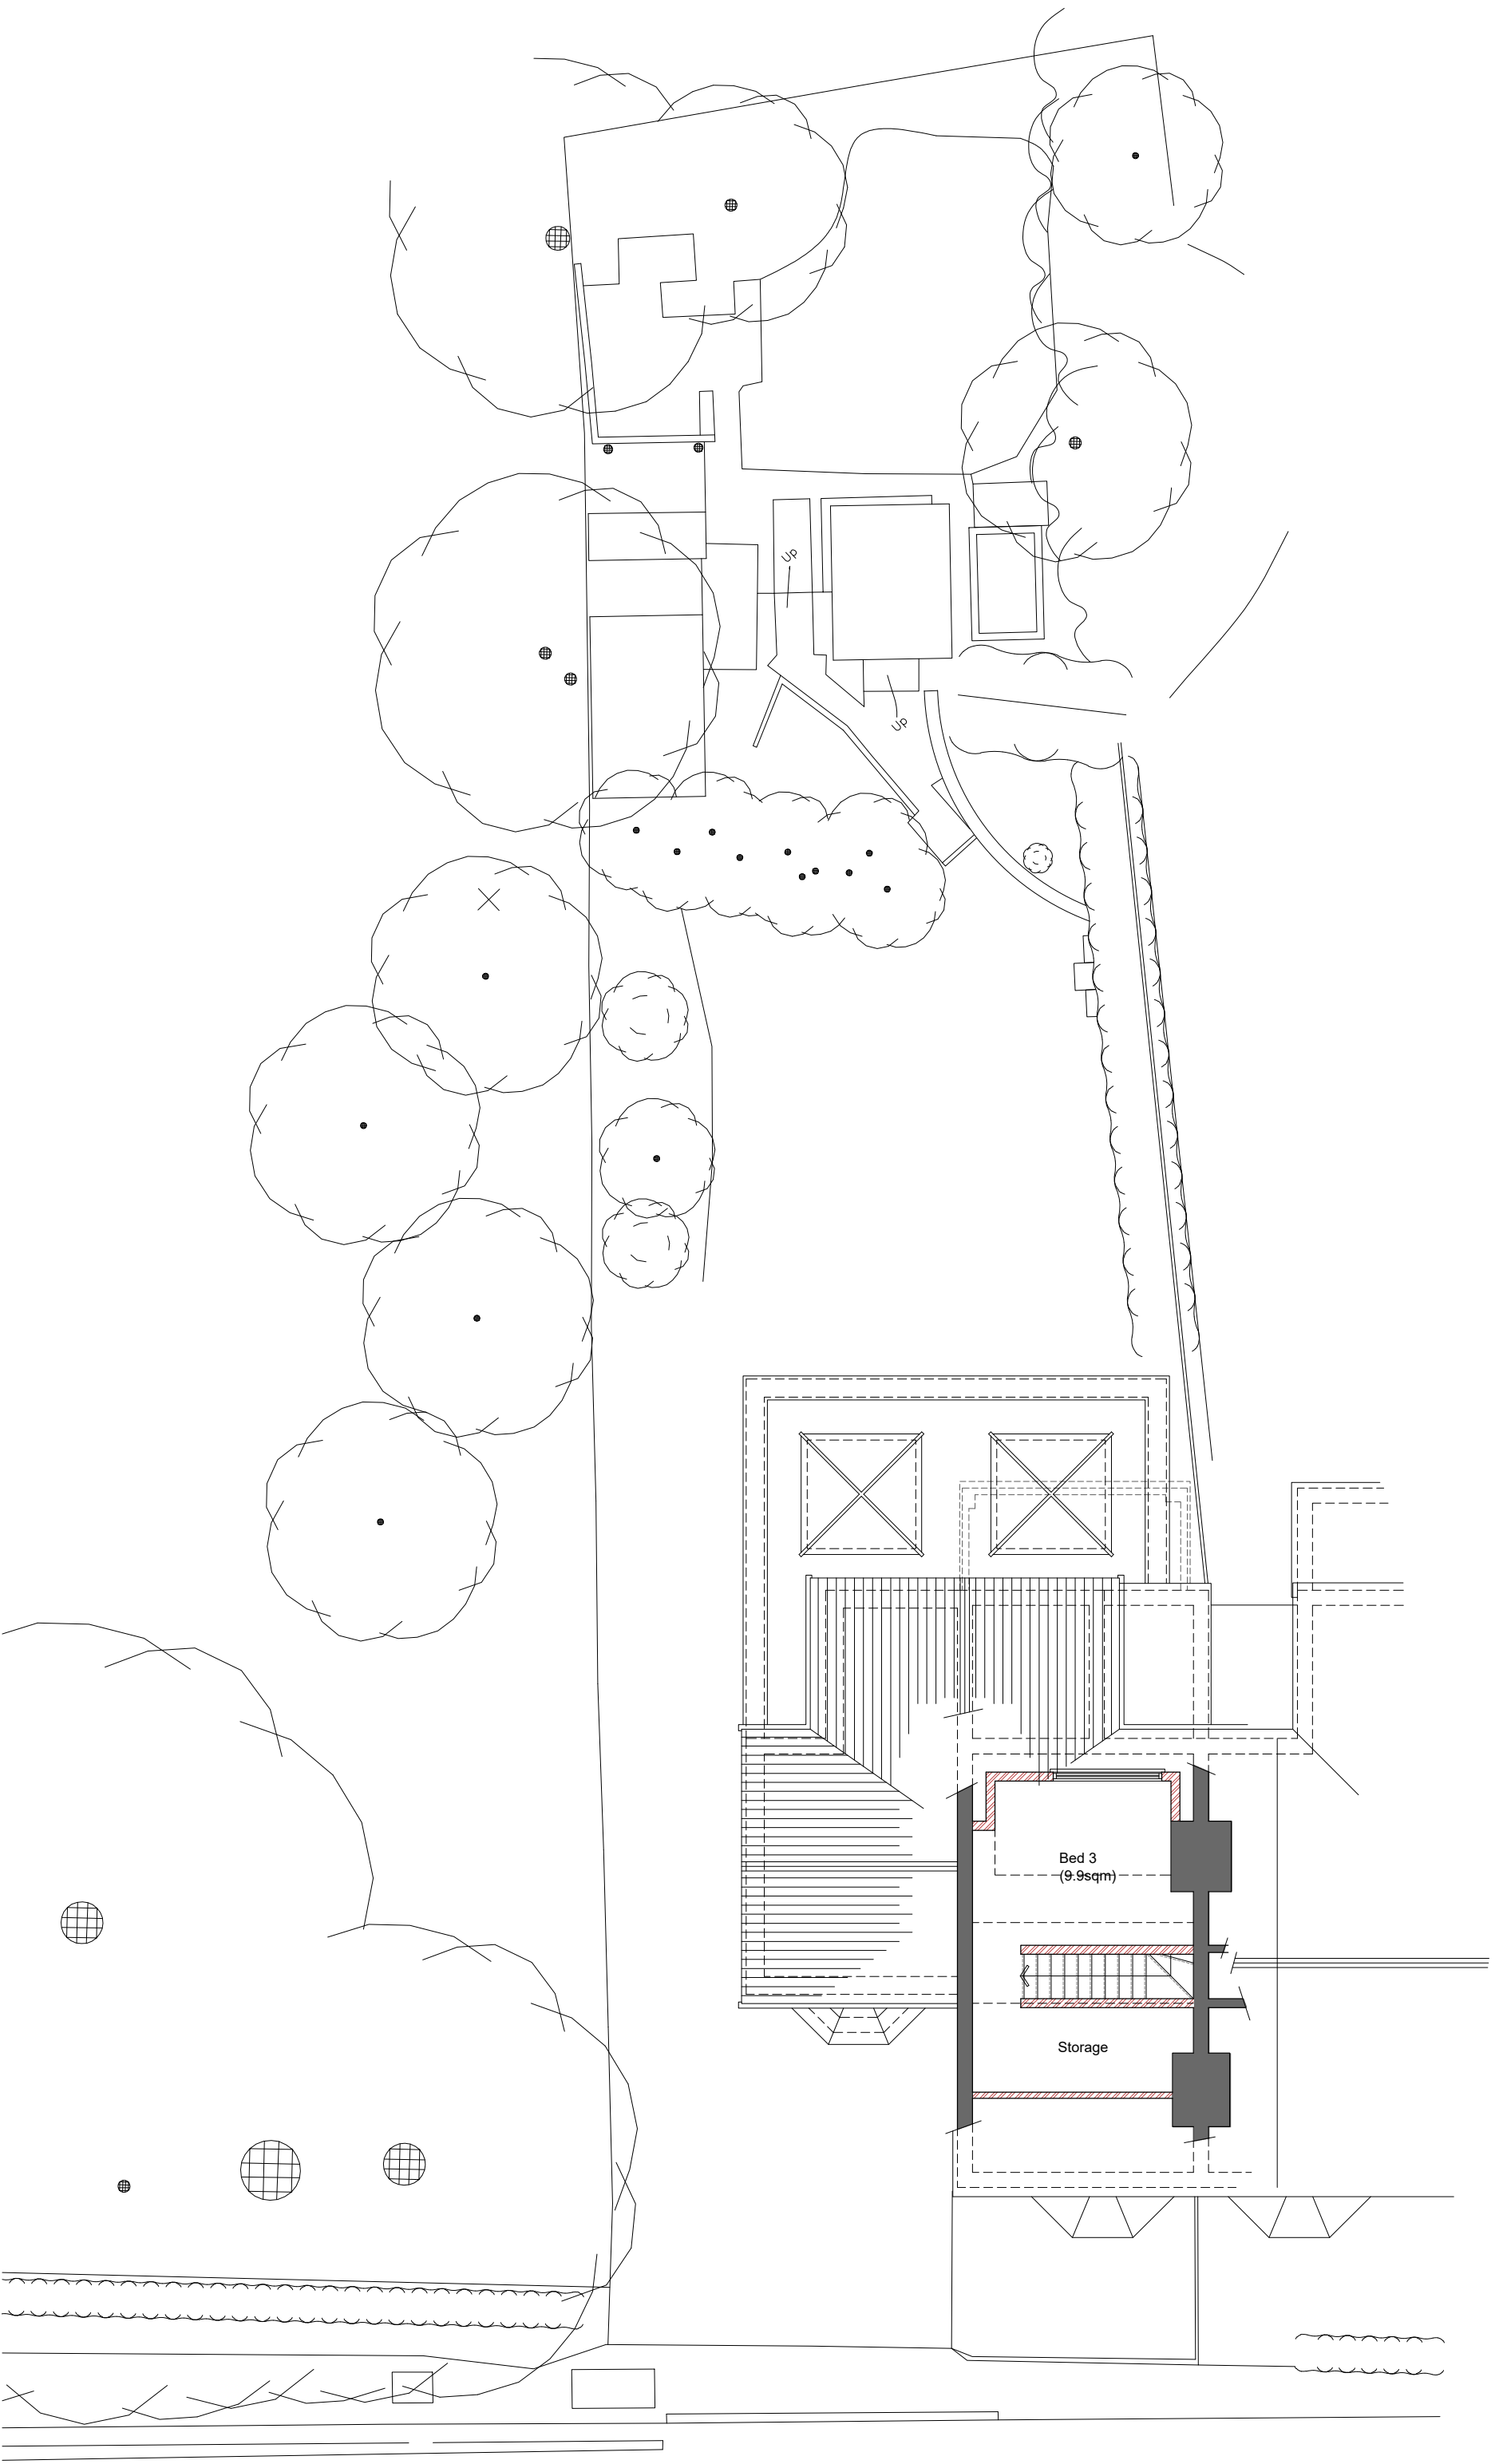

Second Floor Plan 1:100 Scale

Rev A - General Revisions to side extension - October 2024


Bonney Architecture
PLANNING & TECHNICAL SERVICES

CLIENT **Jim Townsend & Co** 14 Hornbeam Close, Barkham, Wokingham, RG41 4LR

JOB **1 Diamond Villas, The Street, Hurst, Berkshire, RG10 0DG** 07515 355 770 bonneyarchitecture@gmail.com

DRG **PROPOSED PLANS**

SCALE **1@100 @ A1** DRAWN **P Bonney** DATE **July 2024** | **BA0173 | 51 | A**

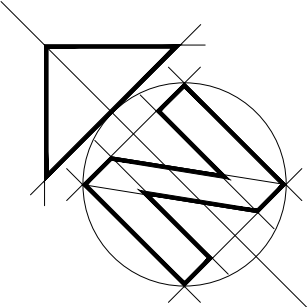

1:100 scale Bar
This Drawing has been produced for printing onto A1 size paper.
If printing on A3 please use the scale below for reference.
0m 1.0m 2.0m 4.0m 8.0m