



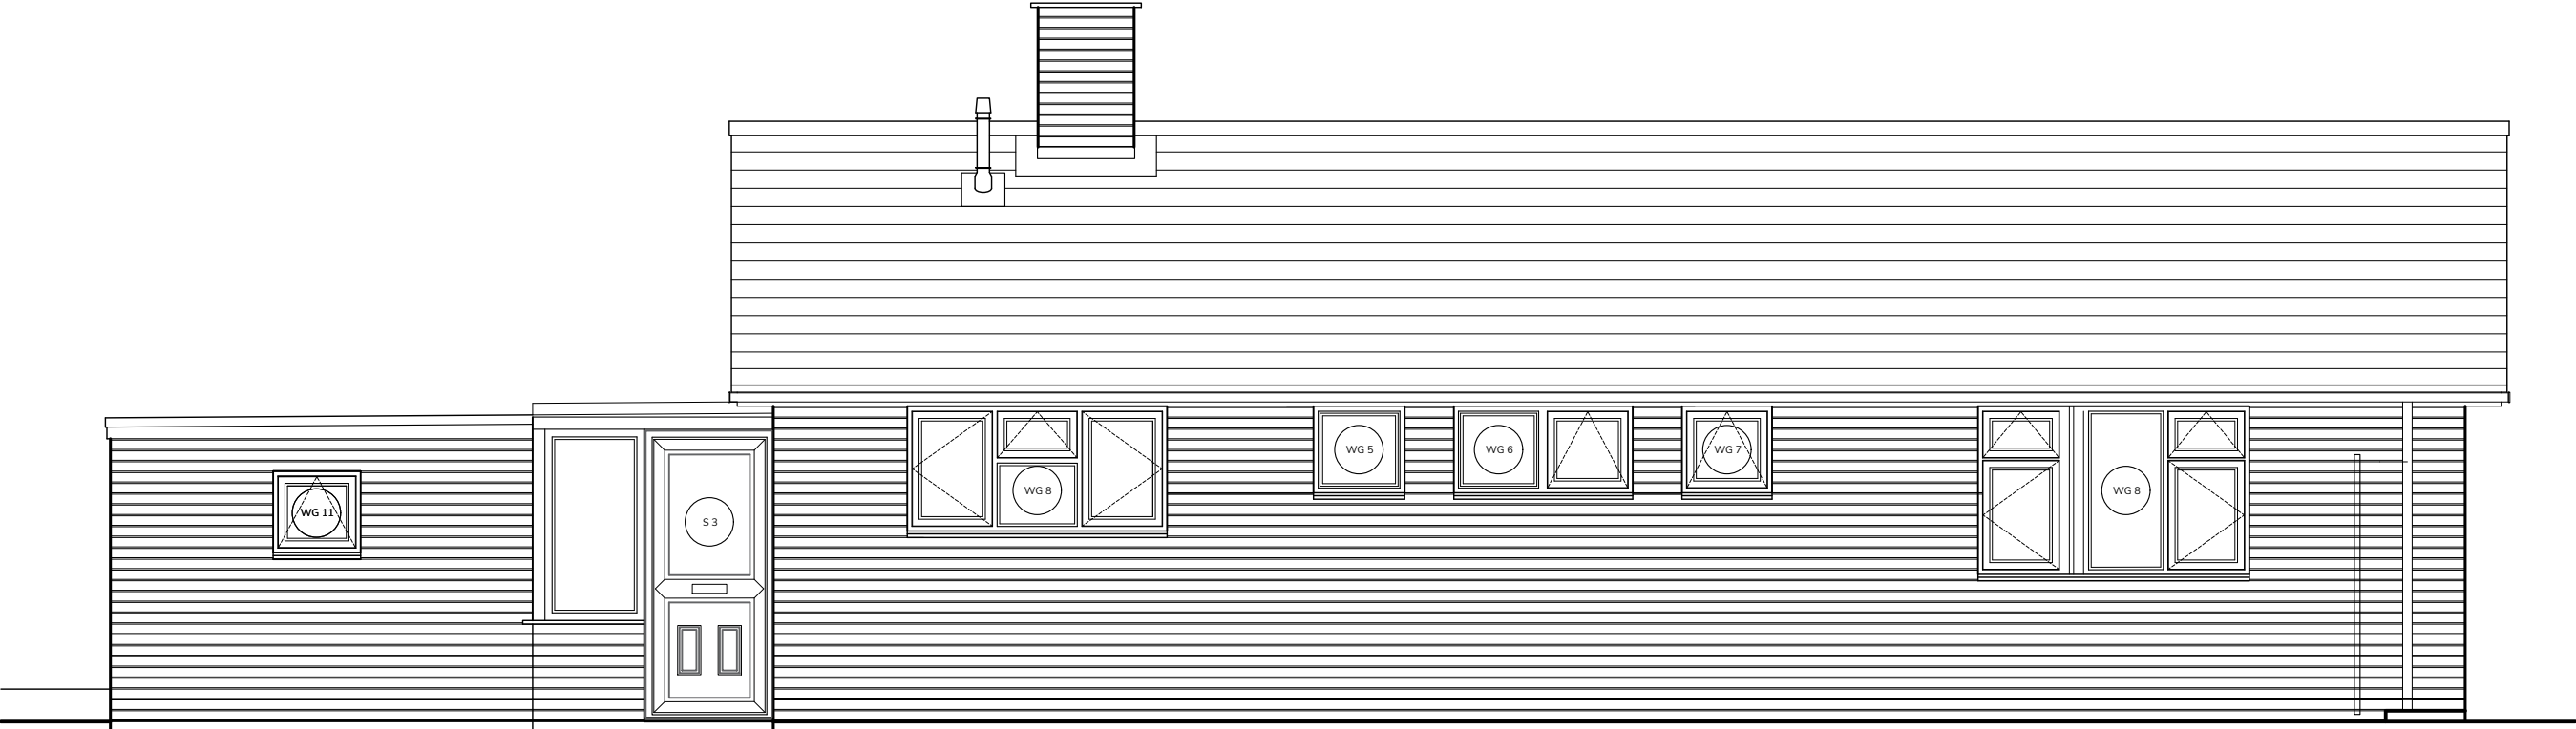

North-East (Rear) Elevation

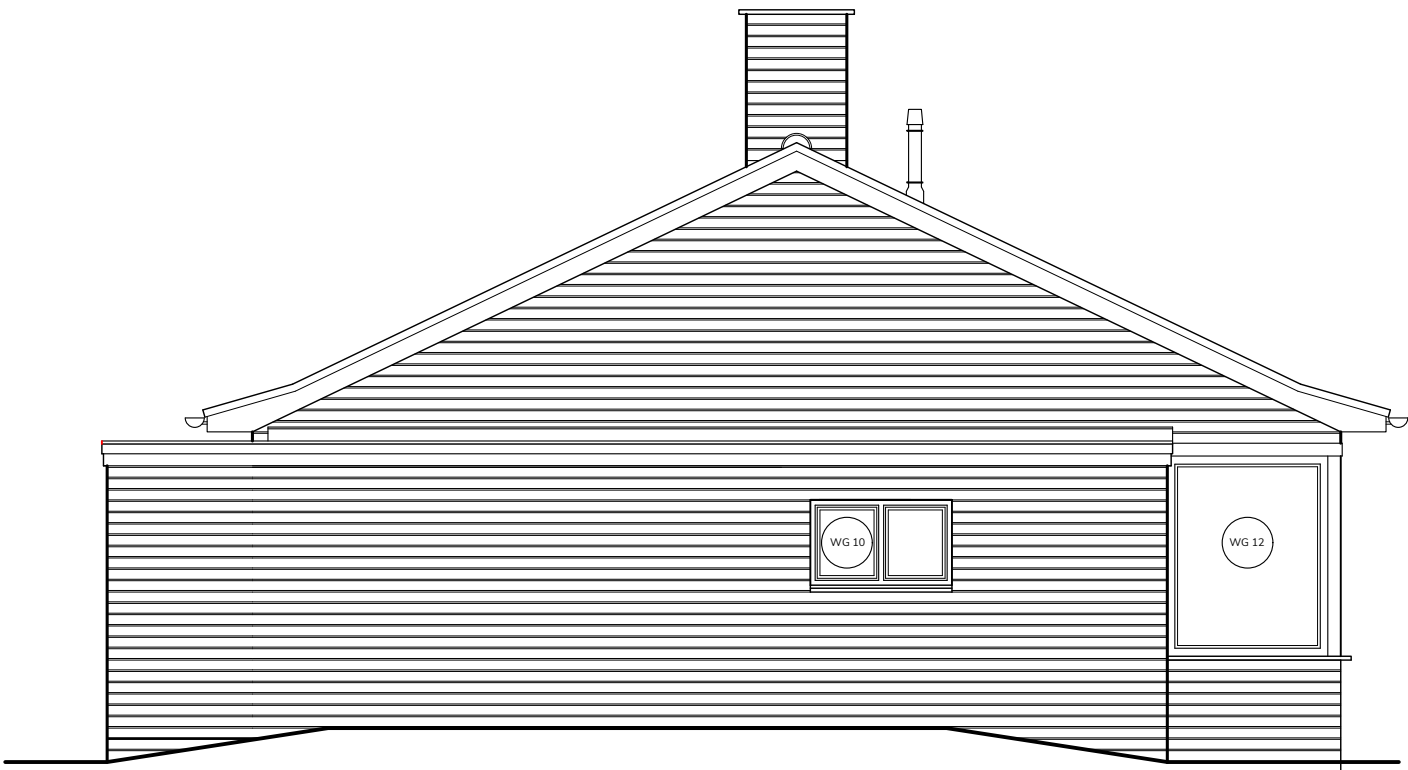

South-East (Side) Elevation



MORRIS + BLUNT

CLIENT
Emmbrook Junior School
The Bungalow

JOB TITLE
Extensions and Alterations to
The Bungalow
Emmbrook Rd, Wokingham
Berks. RG41 1JR

DRG. TITLE
Existing Elevations

DRG. DATE	SCALE	DRN. BY	CHK. BY
15.10.25	1:50@A3	DW	MM
JOB No.	DRG. No.	REV.	
5619	EX-03	A	