THIS IS NOT A WORKING DRAWING.

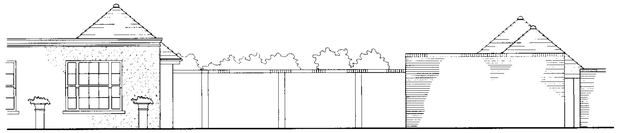

EXISTING EAST ELEVATION

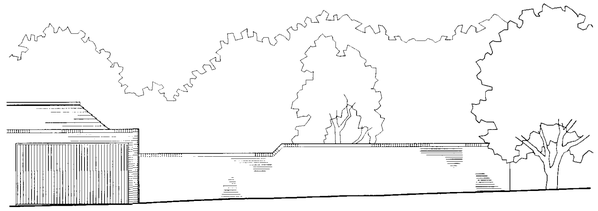

EXISTING SOUTH ELEVATION

GENERAL SPECIFICATION :

- CONSERVATORY CONSTRUCTED PRIMARILY FROM IMPORTED CANADIAN WESTERN RED CEDARWOOD.
- DOUBLE GLAZED UNITS THROUGHOUT COMPRISING 2 x 4mm CLEAR TOUGHENED WITH 6mm AIRSPACE.
- PRIMED AND FACTORY PART PAINTED IBERIS WHITE SATIN
- ALUMINIUM 'OGEE' GUTTER AND RAINWATER PIPES, COLOUR COATED TO MATCH.
- ALL BUILDING WORKS, BASEWALL, FOUNDATIONS, ETC. BY OTHERS.
- ALL ASSOCIATED LEADWORK, FLASHINGS, ETC. BY SPECIALIST CONTRACTOR.

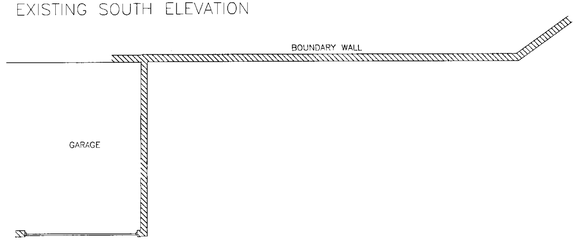

EXISTING PLAN

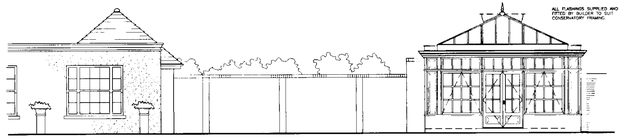

PROPOSED EAST ELEVATION

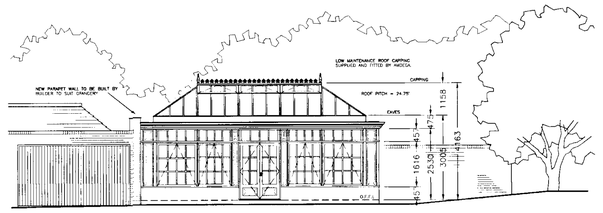

PROPOSED SOUTH ELEVATION

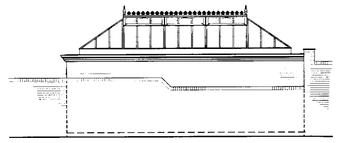

PROPOSED NORTH ELEVATION

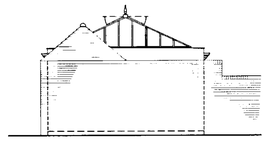

PROPOSED WEST ELEVATION

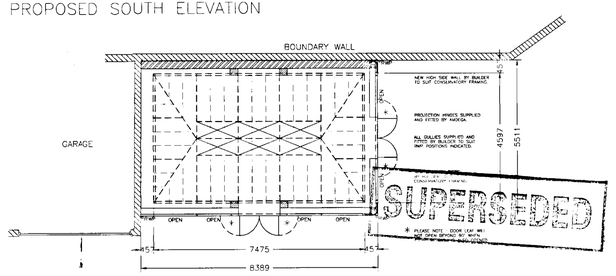

PROPOSED PLAN



AMDEGA CONSERVATORIES LTD OWNS THE COPYRIGHT OF THIS UNIT DRAWING. UNAUTHORISED PARTIAL OR COMPLETE REPRODUCTION, IN EITHER 2 OR 3 DIMENSIONAL FORM MAY RESULT IN LEGAL ACTION.

BUILDING NOTES

1. ALL SIZES ON THIS DRAWING ARE BASED UPON THE ASSUMPTION THAT THE ABUTTING WALL IS BOTH PLUMB AND SQUARE, IF THESE CONDITIONS DO NOT APPLY CORRECTION MUST BE MADE BY –
   - PACKING AND FILLING
   - ADJUSTING BASEWORK TO THE REVISED DATUM POINT
2. ENSURE WHEN SETTING OUT CONSERVATORY FFL THAT EXISTING DOORS AND WINDOWS ARE NOT OBSTRUCTED BY CONSERVATORY COMPONENTS
3. WHERE A SLOPING ROOF IS ABOVE THE CONSERVATORY, WE RECOMMEND THAT SNOW GUARDS SHOULD BE FITTED TO THE EAVES OF THE EXISTING BUILDING.

IF IN DOUBT PLEASE CONTACT AMDEGA IMMEDIATELY

Approval of Planning Drawing
contract:.....
Signed:.....
Date:...../...../.....

DATE	REVISION	REF
		D
		C
		B
4/01/02	ORIENTATION CORRECTED, NORTH & WEST ELEVATIONS ADDED.	A

CONTRACT :

AT HARTLEY COURT,
HARTLEY COURT ROAD,
THREE MILE CROSS,
READING,
BERKSHIRE.
RG7. 1NH.

FOR

CLIENT

MR. R. K. RICHARDS.

DRAWING TITLE

PROPOSED DOUBLE GLAZED CONSERVATORY

AMDEGA
Conservatories
FAVERDALE INDUSTRIAL EST
DARLINGTON
Co DURHAM DL3 OPW
Telephone (01325) 468522
PLANNING DEPARTMENT
Fax No : (01325) 349541

DRAWN BY:	SCALE:
HS/SLB	1 : 100
CHECKED:	DRAWING NO: / REV
DATE: 6/12/01	P X 1 0 1 5 / A

5505

THIS IS NOT A WORKING DRAWING.

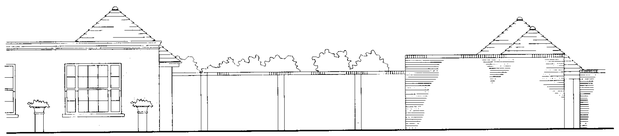

EXISTING EAST ELEVATION

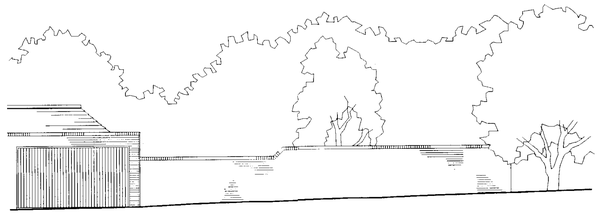

EXISTING SOUTH ELEVATION

GENERAL SPECIFICATION :

- CONSERVATORY CONSTRUCTED PRIMARILY FROM IMPORTED CANADIAN WESTERN RED CEDARWOOD.
- DOUBLE GLAZED UNITS THROUGHOUT COMPRISING 2 x 4mm CLEAR TOUGHENED WITH 6mm AIRSPACE.
- PRIMED AND FACTORY PART PAINTED IBERIS WHITE SATIN
- ALUMINIUM 'OGEE' GUTTER AND RAINWATER PIPES, COLOUR COATED TO MATCH.
- ALL BUILDING WORKS, BASEWALL, FOUNDATIONS, ETC. BY OTHERS.
- ALL ASSOCIATED LEADWORK, FLASHINGS, ETC. BY SPECIALIST CONTRACTOR.

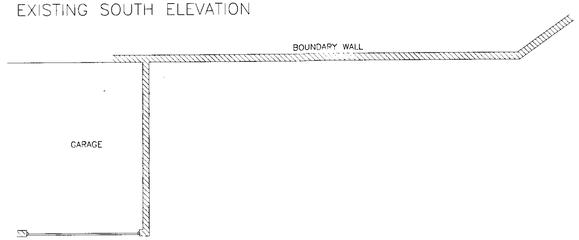

EXISTING PLAN

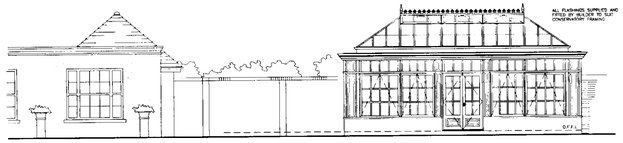

PROPOSED EAST ELEVATION

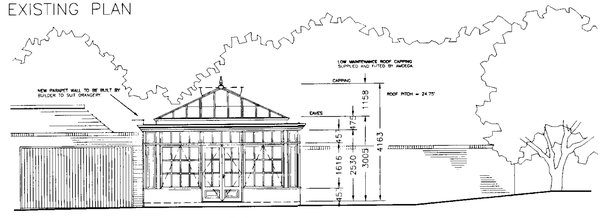

PROPOSED SOUTH ELEVATION

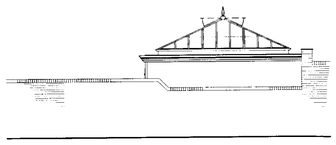

PROPOSED NORTH ELEVATION

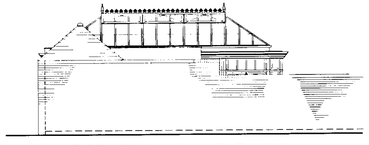

PROPOSED WEST ELEVATION

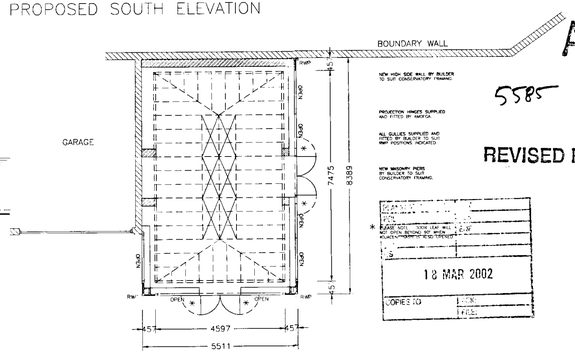

PROPOSED PLAN

APPROVED

5585

REVISED PLAN

18 MAR 2002



AMDEGA CONSERVATORIES LTD OWNS THE COPYRIGHT OF THIS UNIT DRAWING. UNAUTHORISED PARTIAL OR COMPLETE REPRODUCTION, IN EITHER 2 OR 3 DIMENSIONAL FORM MAY RESULT IN LEGAL ACTION.

BUILDING NOTES

1. ALL SIZES ON THIS DRAWING ARE BASED UPON THE ASSUMPTION THAT THE ABUTTING WALL IS BOTH PLUMB AND SQUARE, IF THESE CONDITIONS DO NOT APPLY CORRECTION MUST BE MADE BY –
   - PACKING AND FILLING
   - ADJUSTING BASEWORK TO THE REVISED DATUM POINT
2. ENSURE WHEN SETTING OUT CONSERVATORY FFL THAT EXISTING DOORS AND WINDOWS ARE NOT OBSTRUCTED BY CONSERVATORY COMPONENTS
3. WHERE A SLOPING ROOF IS ABOVE THE CONSERVATORY, WE RECOMMEND THAT SNOW GUARDS SHOULD BE FITTED TO THE EAVES OF THE EXISTING BUILDING.

IF IN DOUBT PLEASE CONTACT AMDEGA IMMEDIATELY

Approval of Planning Drawing
contract:.....
Signed:.....
Date:...../...../.....

DATE	REVISION	REF
		D
		C
13/03/02	ORANGERY TURNED THRO' 90°	B
14/01/02	ORIENTATION CORRECTED, NORTH & WEST ELEVATIONS ADDED	A

CONTRACT :

AT HARTLEY COURT,
HARTLEY COURT ROAD,
THREE MILE CROSS,
READING,
BERKSHIRE.
RG7. 1NH.

FOR

CLIENT

MR. R. K. RICHARDS.

DRAWING TITLE

PROPOSED DOUBLE GLAZED CONSERVATORY

AMDEGA
Conservatories
FAVERDALE INDUSTRIAL EST
DARLINGTON
Co DURHAM DL3 OPW
Telephone (01325) 468522
PLANNING DEPARTMENT
Fax No : (01325) 349541

DRAWN BY: ITS/SLB	SCALE: 1 : 100	
CHECKED:	DRAWING NO: PX1015	REV B
DATE: 6/12/01		