

DO NOT SCALE FROM THIS DRAWING - VERIFY ALL DIMENSIONS BEFORE SETTING OUT / COMMENCING WORK OR MAKING ANY SHOP DRAWINGS. REPORT ANY DISCREPANCIES TO SUPERVISOR IMMEDIATELY.
© COPYRIGHT

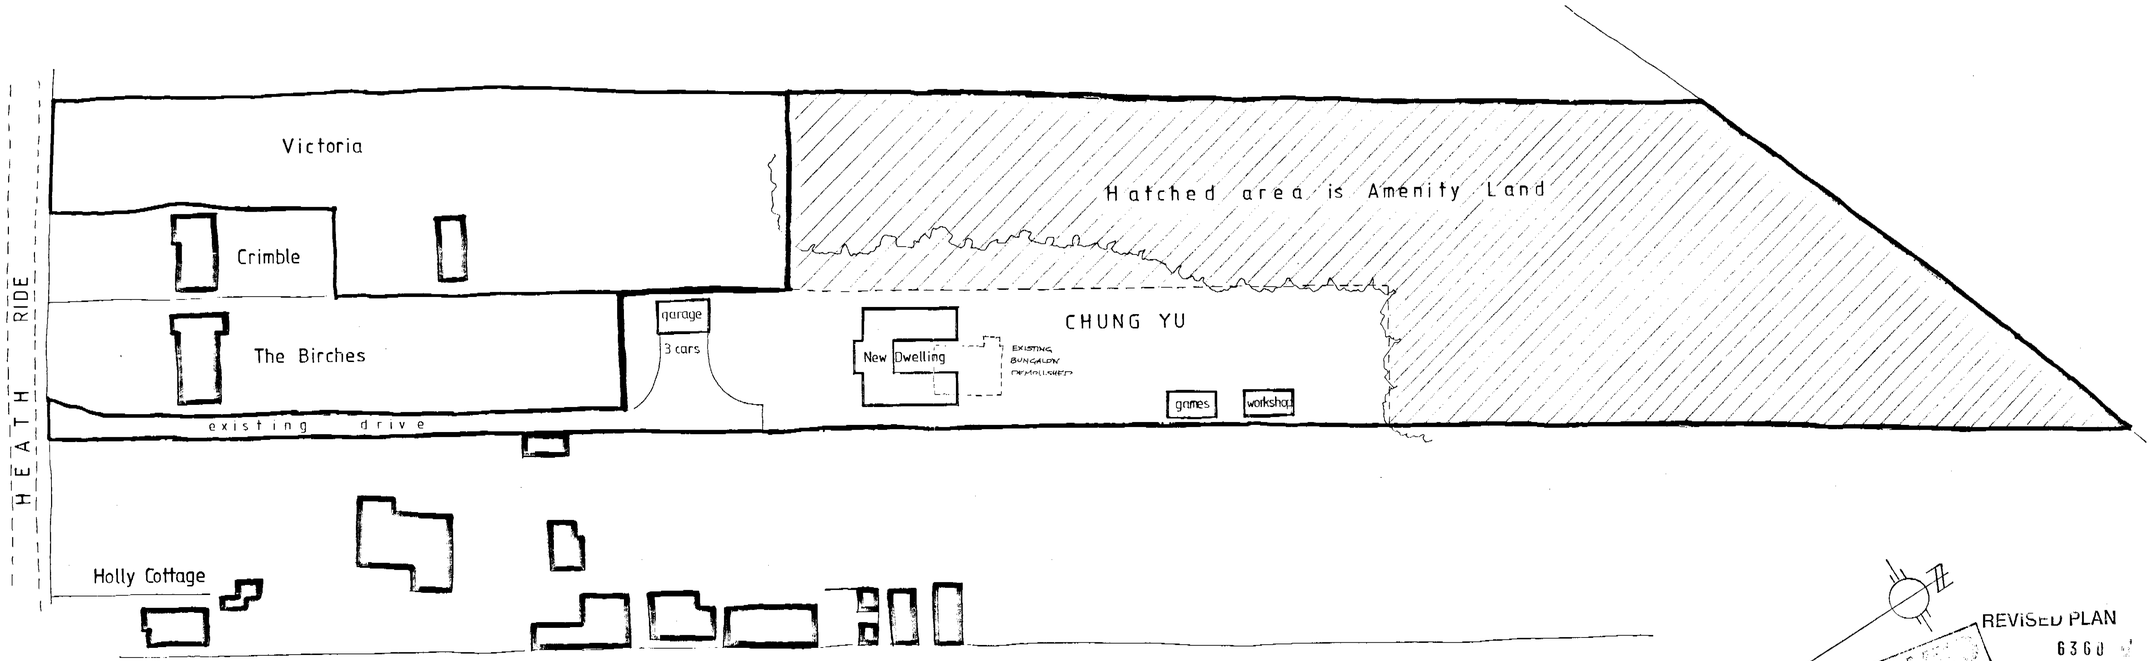

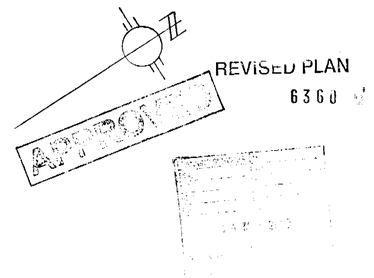

A - MAY 02 - BAY OMITTED

DAY · TANNER PARTNERSHIP
ARCHITECTURE & PLANNING

11-13 DUKES RIDE
CROWTHORNE
BERKSHIRE
RG45 6LZ
01344 777143

55 CHURCH ST
CAVERSHAM
READING
RG4 8AX
0118 946 1242

CLIENT Mr & Mrs J. Stean

JOB Chung Yu, Heath Ride, Finch'd

DRG SITE PLAN


1729/05 A

SCALE 1/500 DRAWN DATE apr 02


DO NOT SCALE FROM THIS DRAWING. VERIFY ALL DIMENSIONS BEFORE SETTING OUT. COMMENCING WORK OR MAKING ANY SHOP DRAWINGS. REPORT ANY DISCREPANCIES TO SUPERVISING OFFICER IMMEDIATELY
© COPYRIGHT




FRONT ELEVATION (south west)

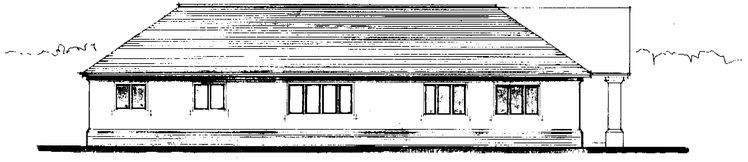


SIDE ELEVATION (north west)

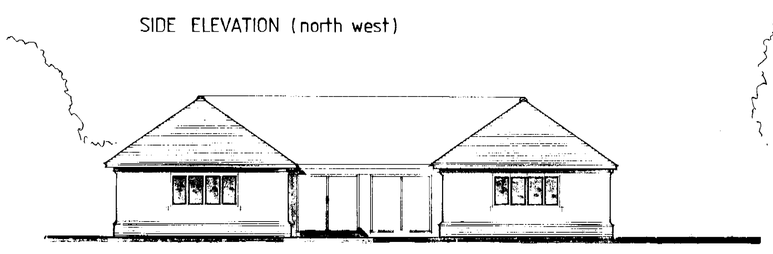

BACK ELEVATION (north east)

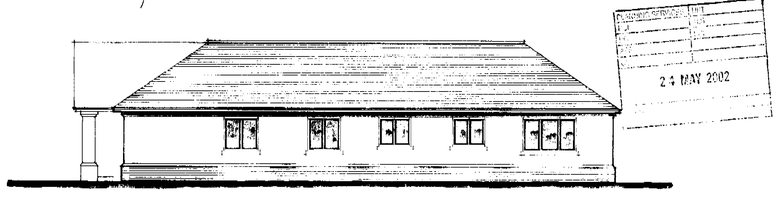

SIDE ELEVATION (south east)

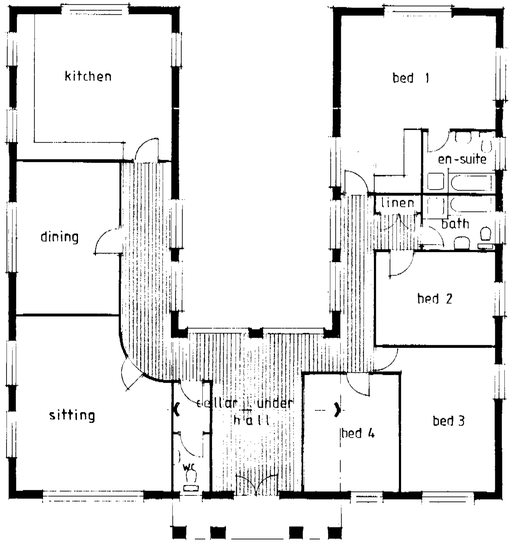

PLAN

REVISED PLAN
6360

24 MAY 2002

A - MAY '02 - SIDE BAY OMITTED

DAY · TANNER PARTNERSHIP
ARCHITECTURE & PLANNING

CLIENT Mr & Mrs J. Stean

JOB Chung Yu, Heath Ride, Finch'd

DRG REPLACEMENT DWELLING

SCALE 1:100 DRAWN DATE apr 02

11-13 DUKES RIDE, CROWTHORNE, BERKSHIRE, RG45 6LZ, 01344 · 777143
55 CHURCH ST, CAVERSHAM, READING, RG4 8AX, 0118 · 946 1242

1729/04 A