



V:\archived Projects\A1bark 2301002\Drawings\A1bark 2.dwg

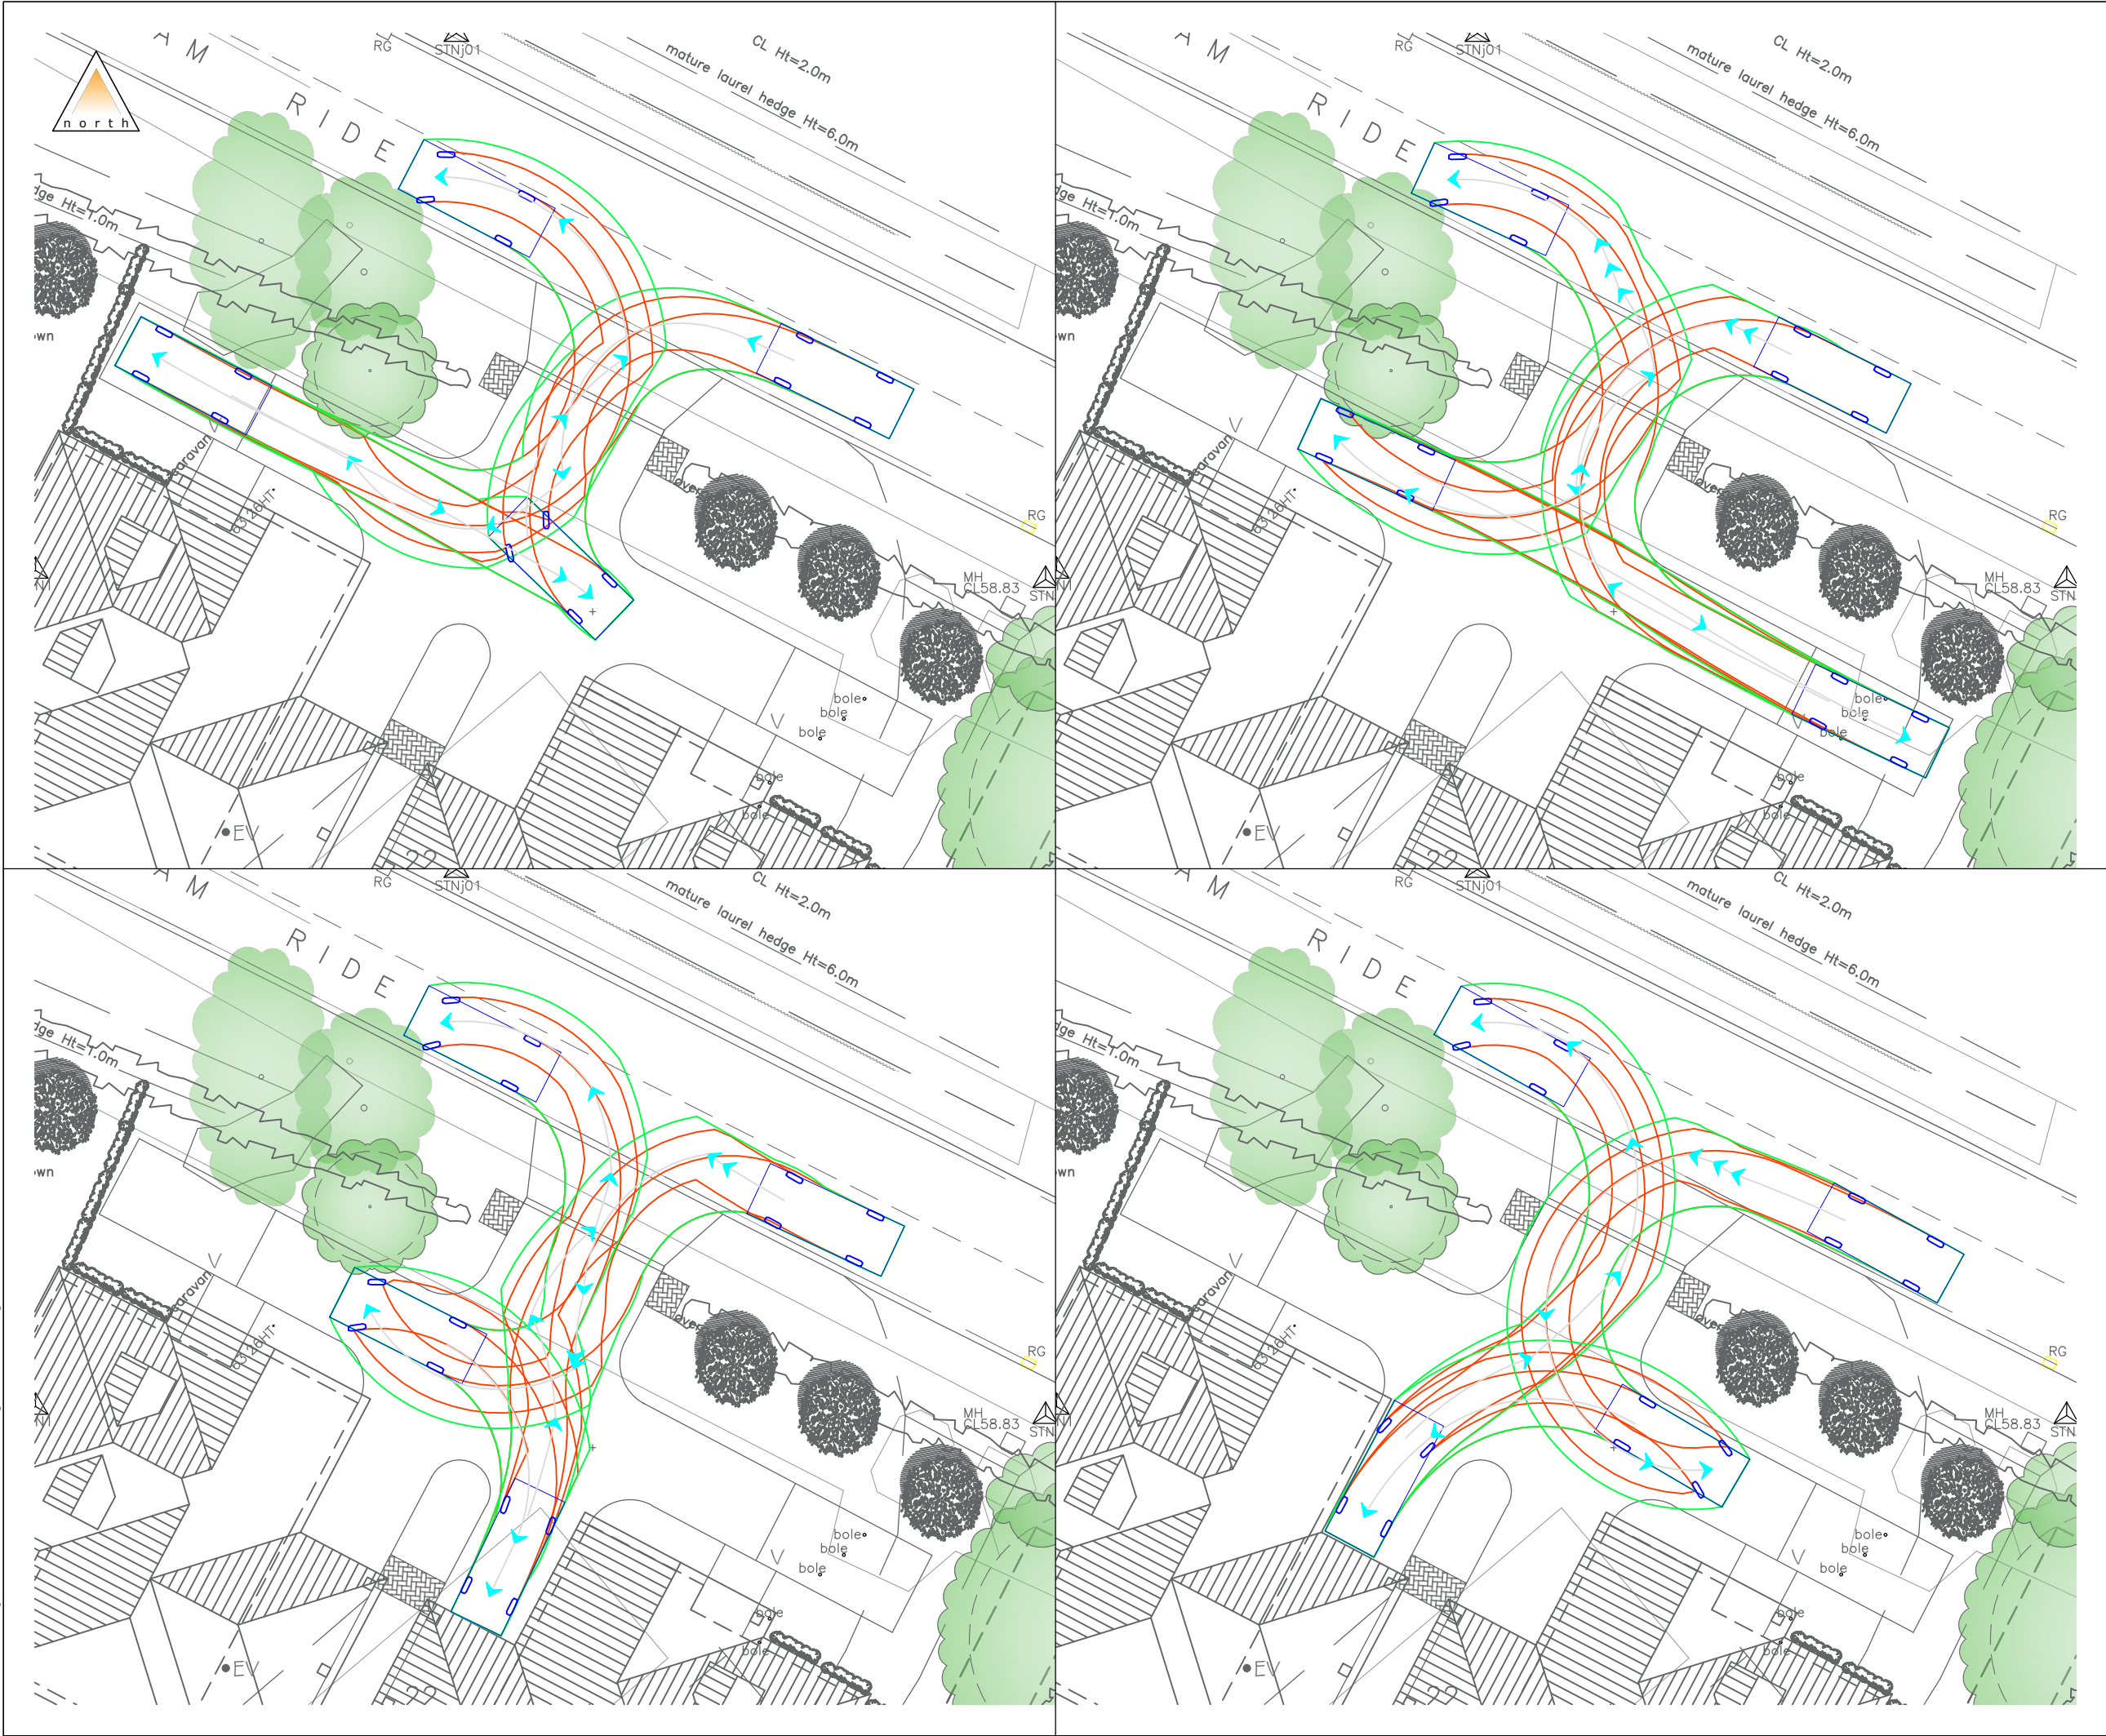

- Notes
1. All levels and dimensions to be checked on site before any work commences. All dimensions in metres unless stated otherwise.
 2. This drawing is based on OS mapping and Motion cannot guarantee the accuracy of the data.

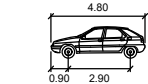

SDV

	metres
Width	: 1.80
Track	: 1.80
Lock to Lock Time	: 6.0
Steering Angle	: 37.8

-	First Issue	GL	DM	DM	23/01/2025
Rev.	Description	Drm	Chk	App	Date

Drawing Status:

FOR PLANNING
NOT FOR CONSTRUCTION



Client:
A1 Roberts Properties

Project:
22a and 22b Barkham Road

Title:
**Swept Path Analysis
Car Parking**

Scale: 1:200 (@ A3)

Drawing:
2301002-TK06

Revision:
-