


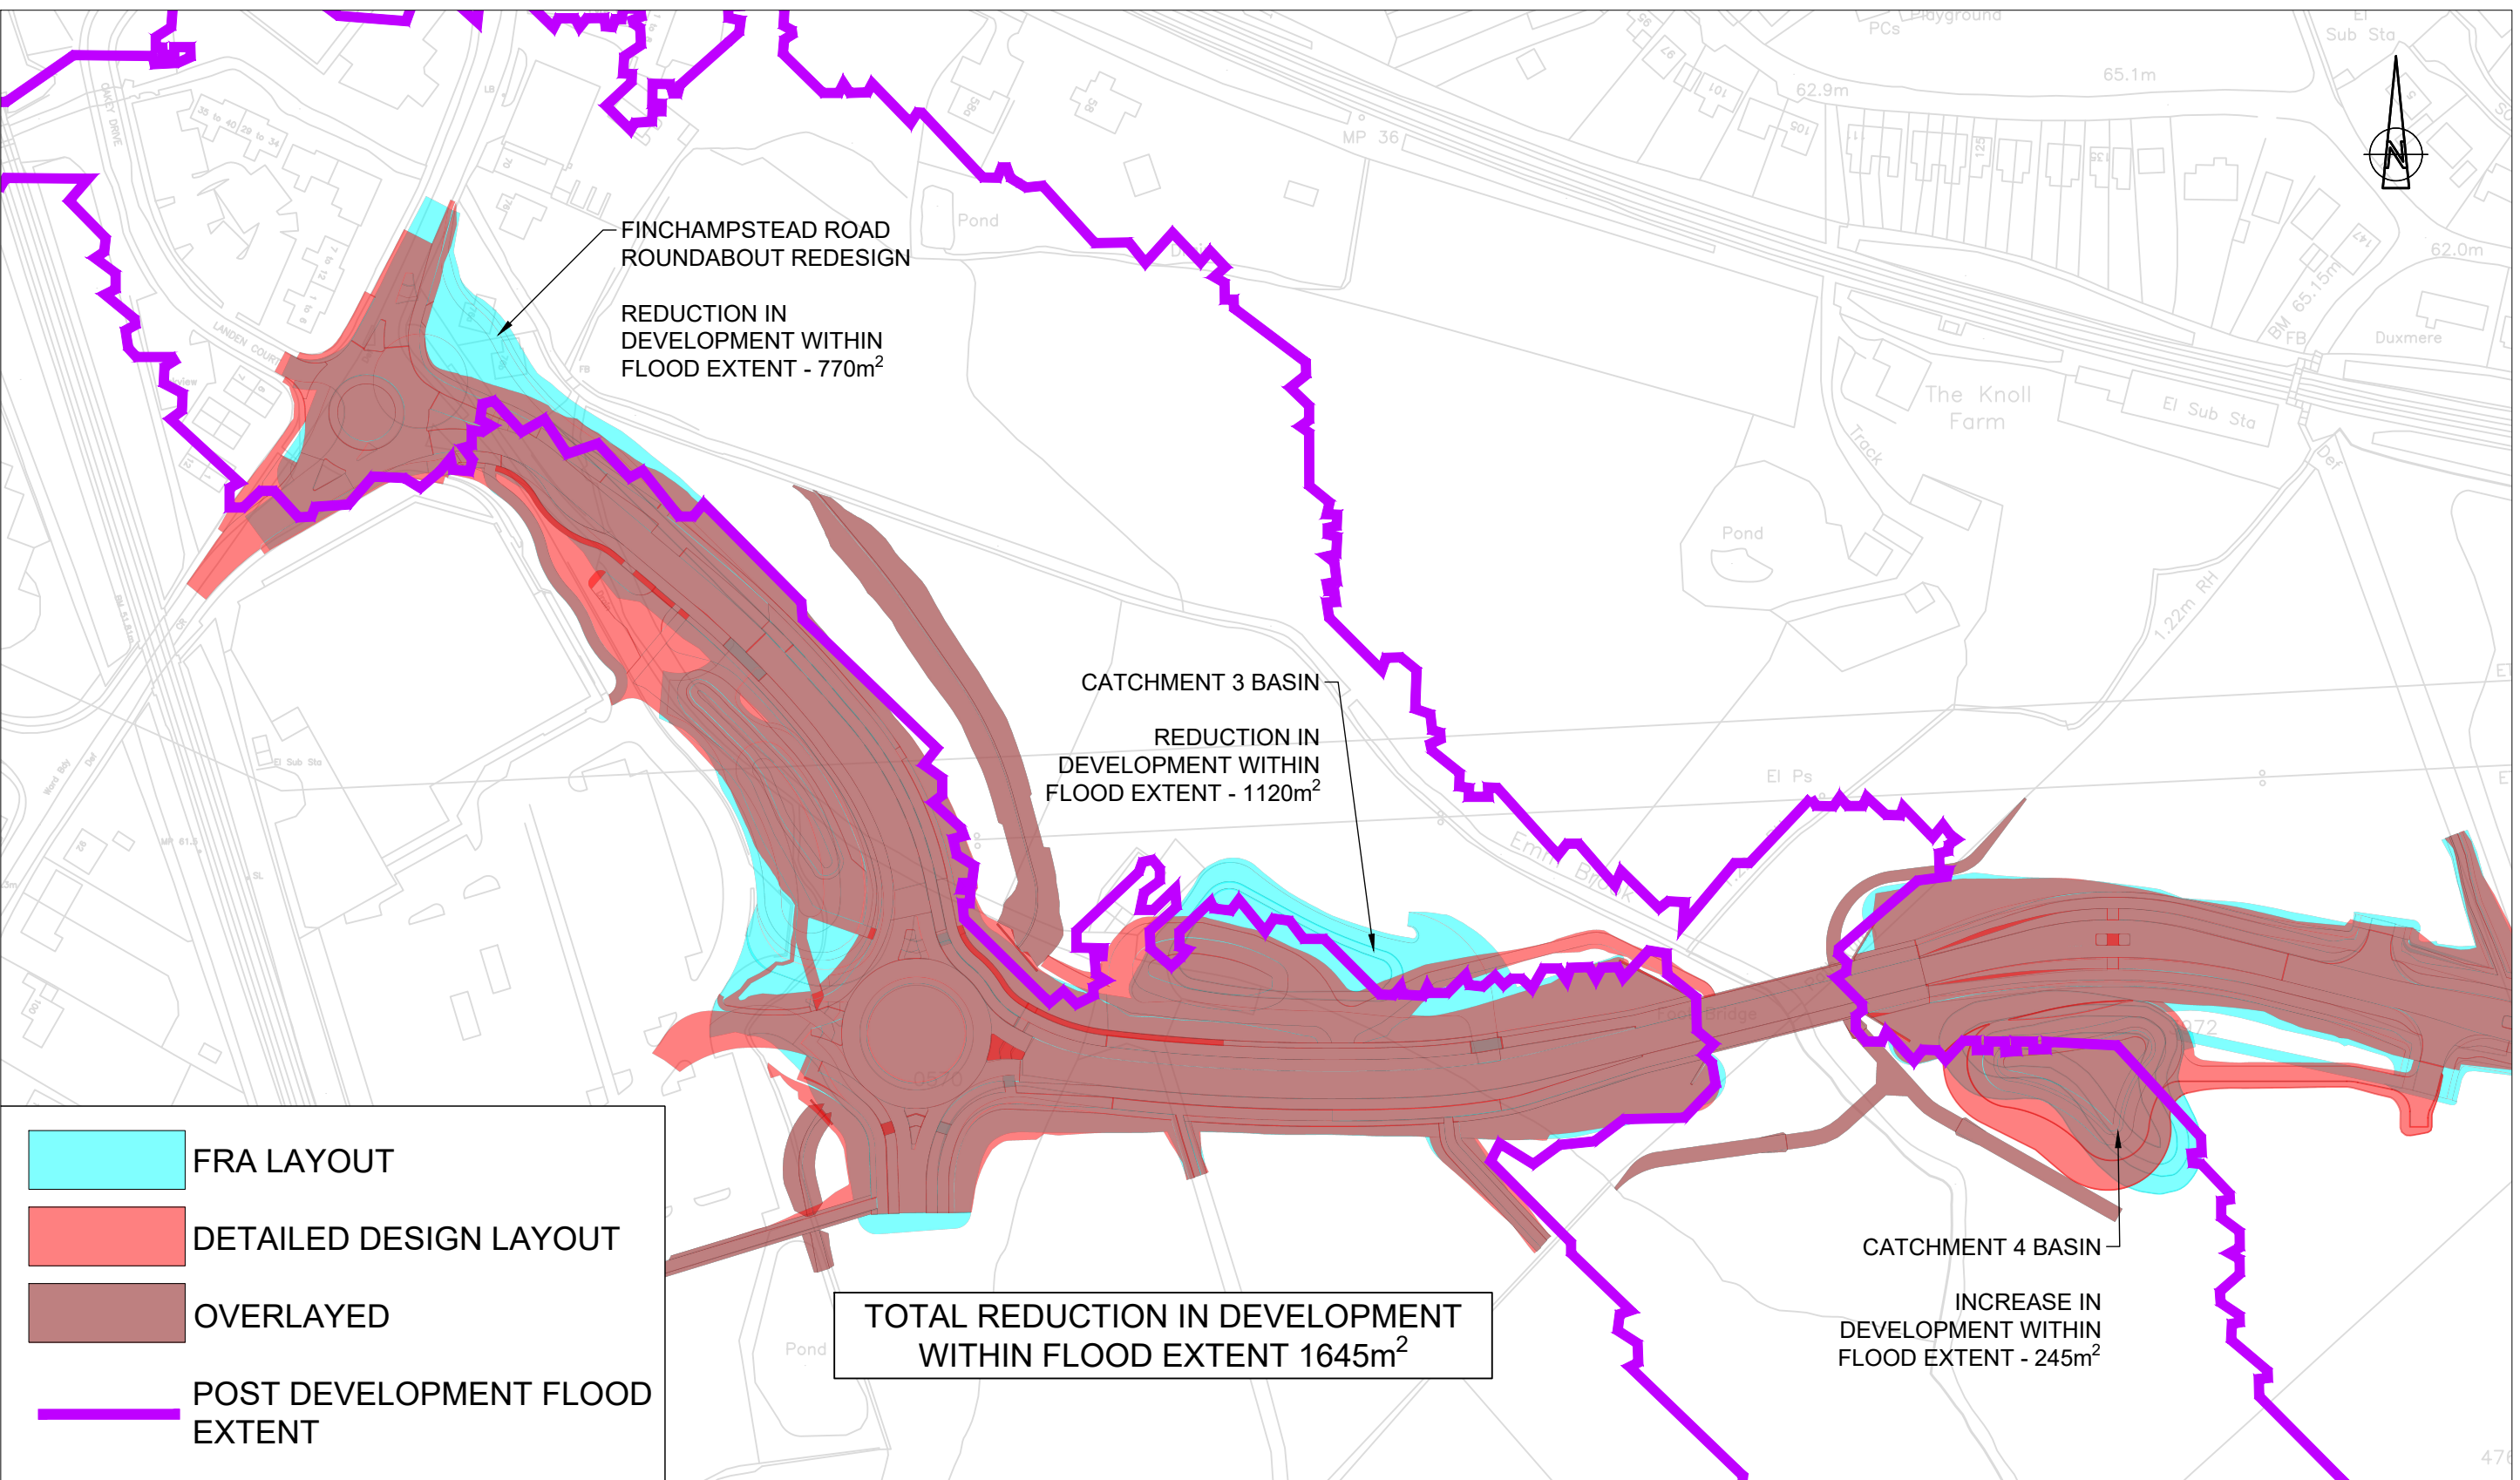

PROJECT TITLE	SPINE ROAD AND WESTERN GATEWAY PHASE 1	
	OVERLAY COMPARISON	

REV.	P01			
BY	DJF			
CHK'D	JC			
APP'D	JC			
DATE	09.09.25			
SKETCH. No. WMHP-TG-SRWG1-SK-HI-0195				

DO NOT SCALE FROM THIS SKETCH	
DRAWN	REVISION
DJF	P01