


Location Plan

Site Address: 74, Oak Avenue, Wokingham, RG40 1LJ

Date Produced: 20-Mar-2025

Scale: 1:1250 @A3

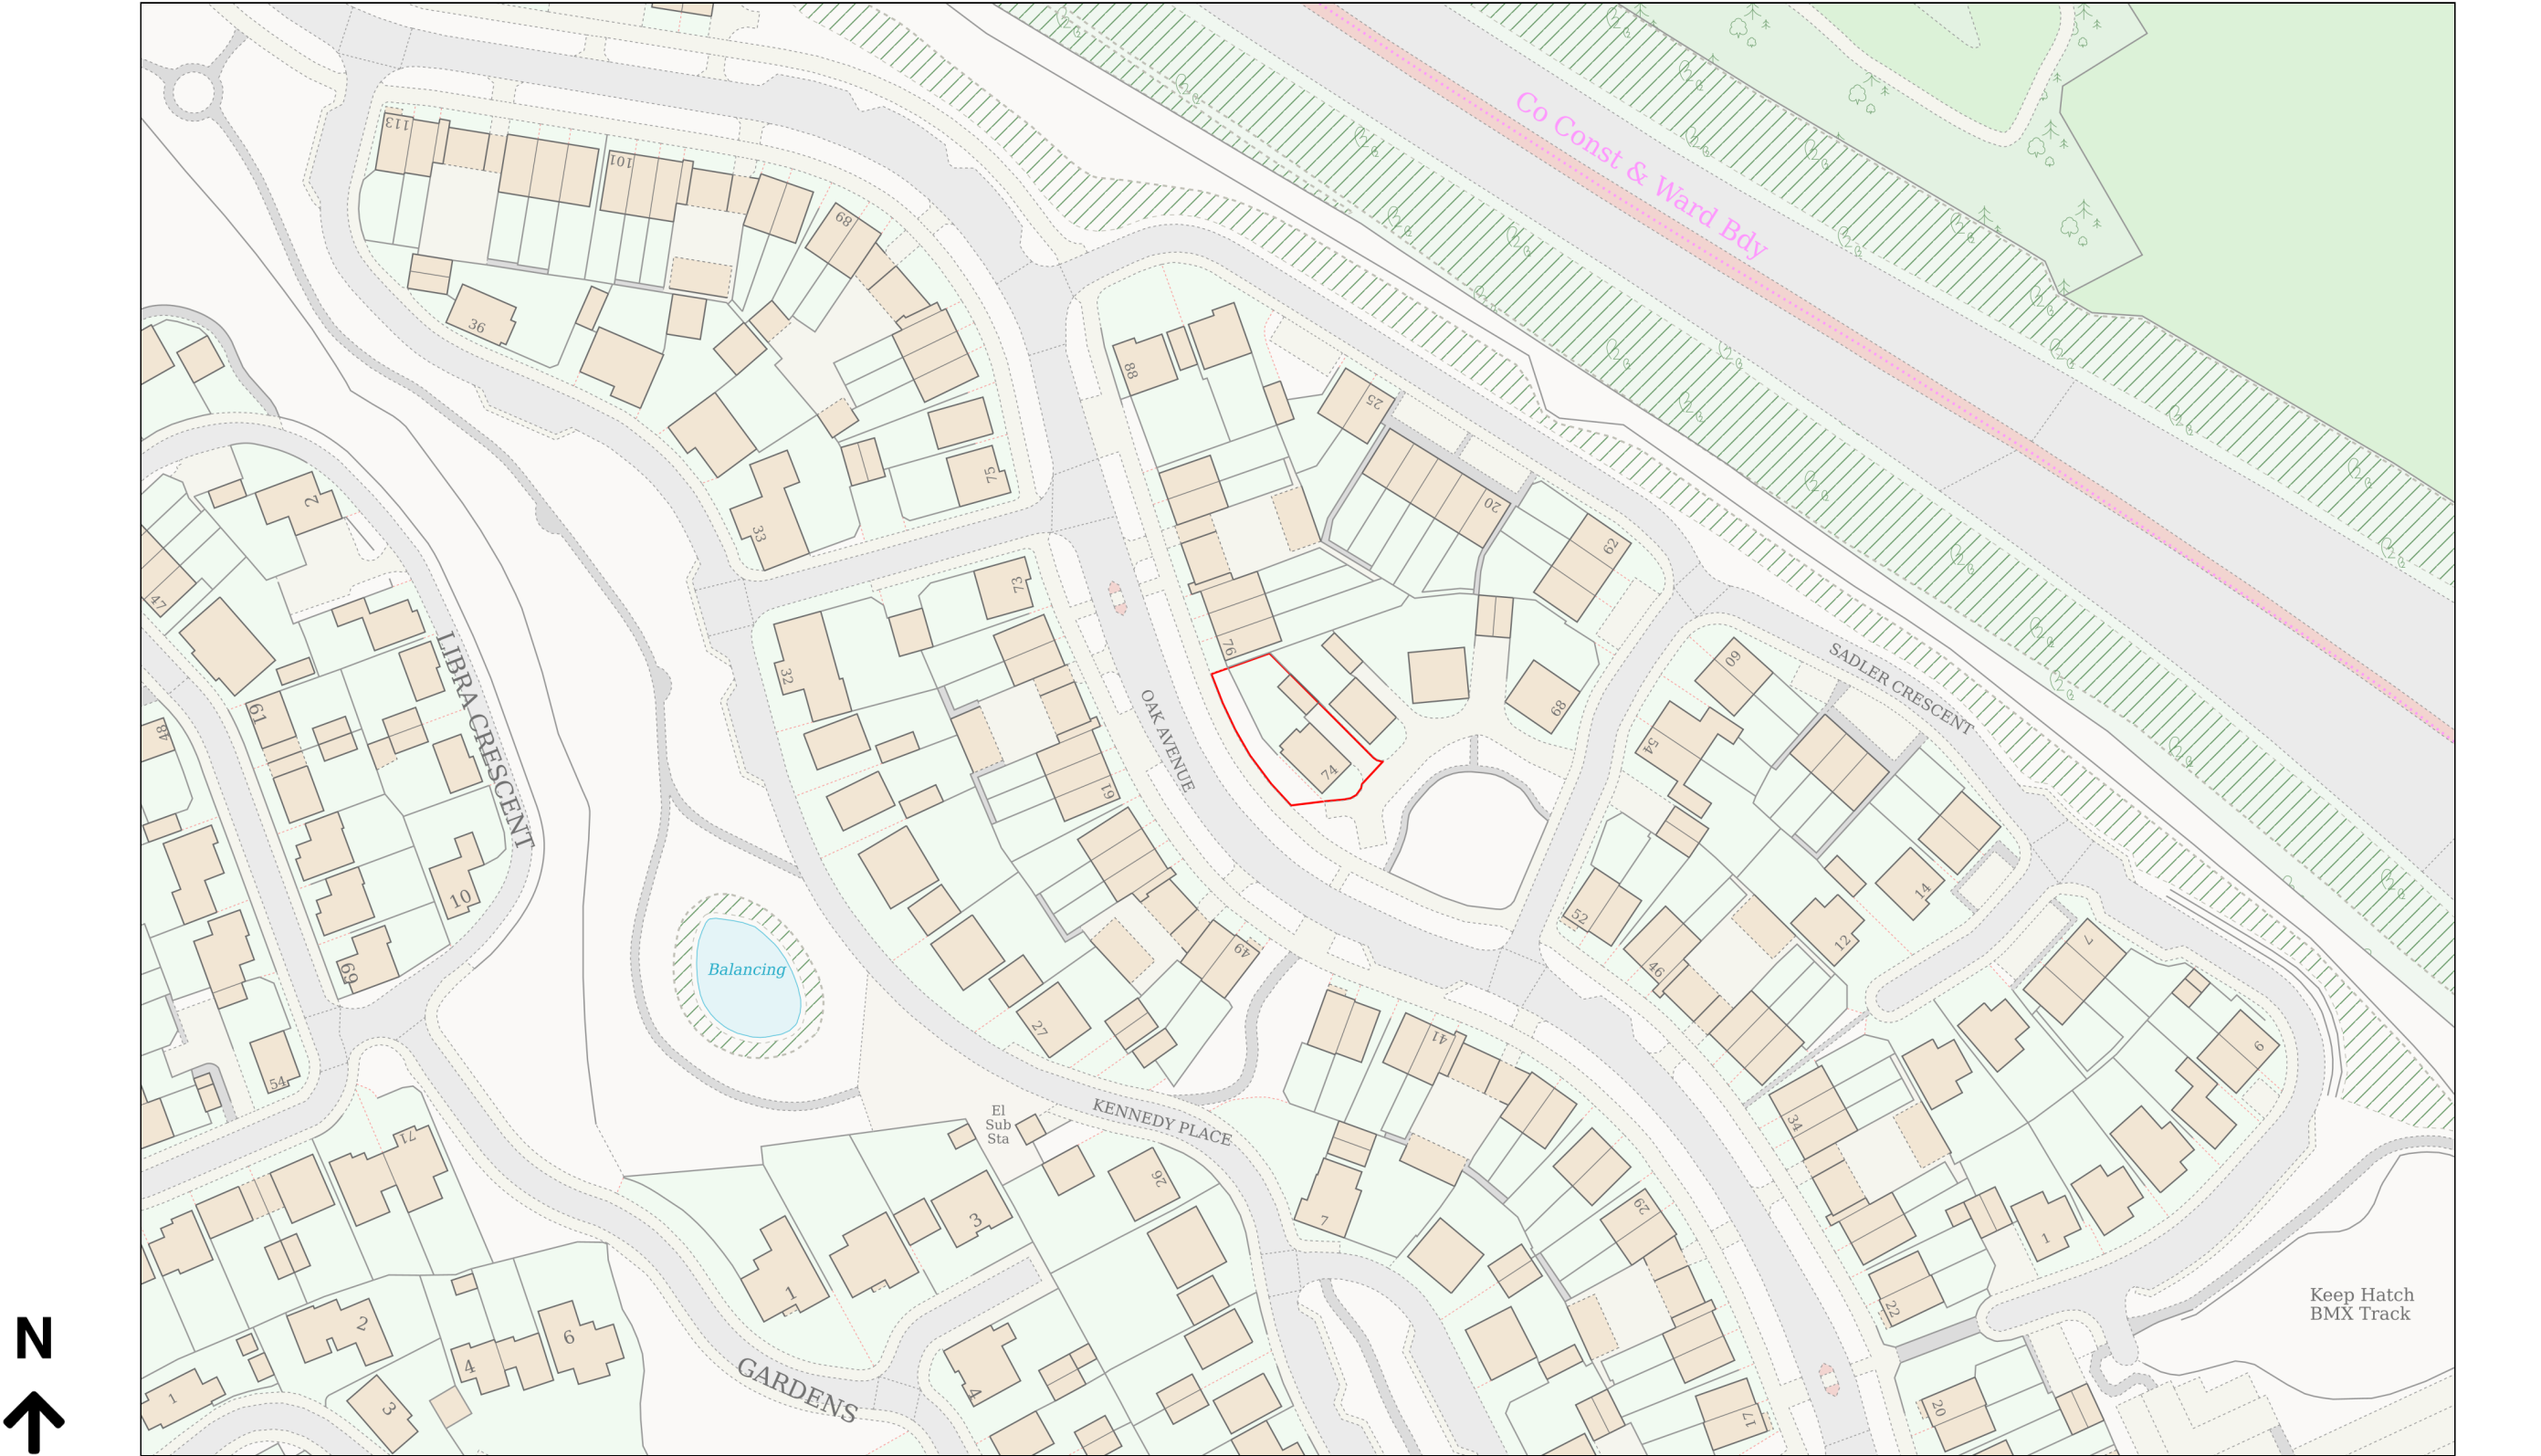

Planning Portal Reference: PP-13797365v1

