


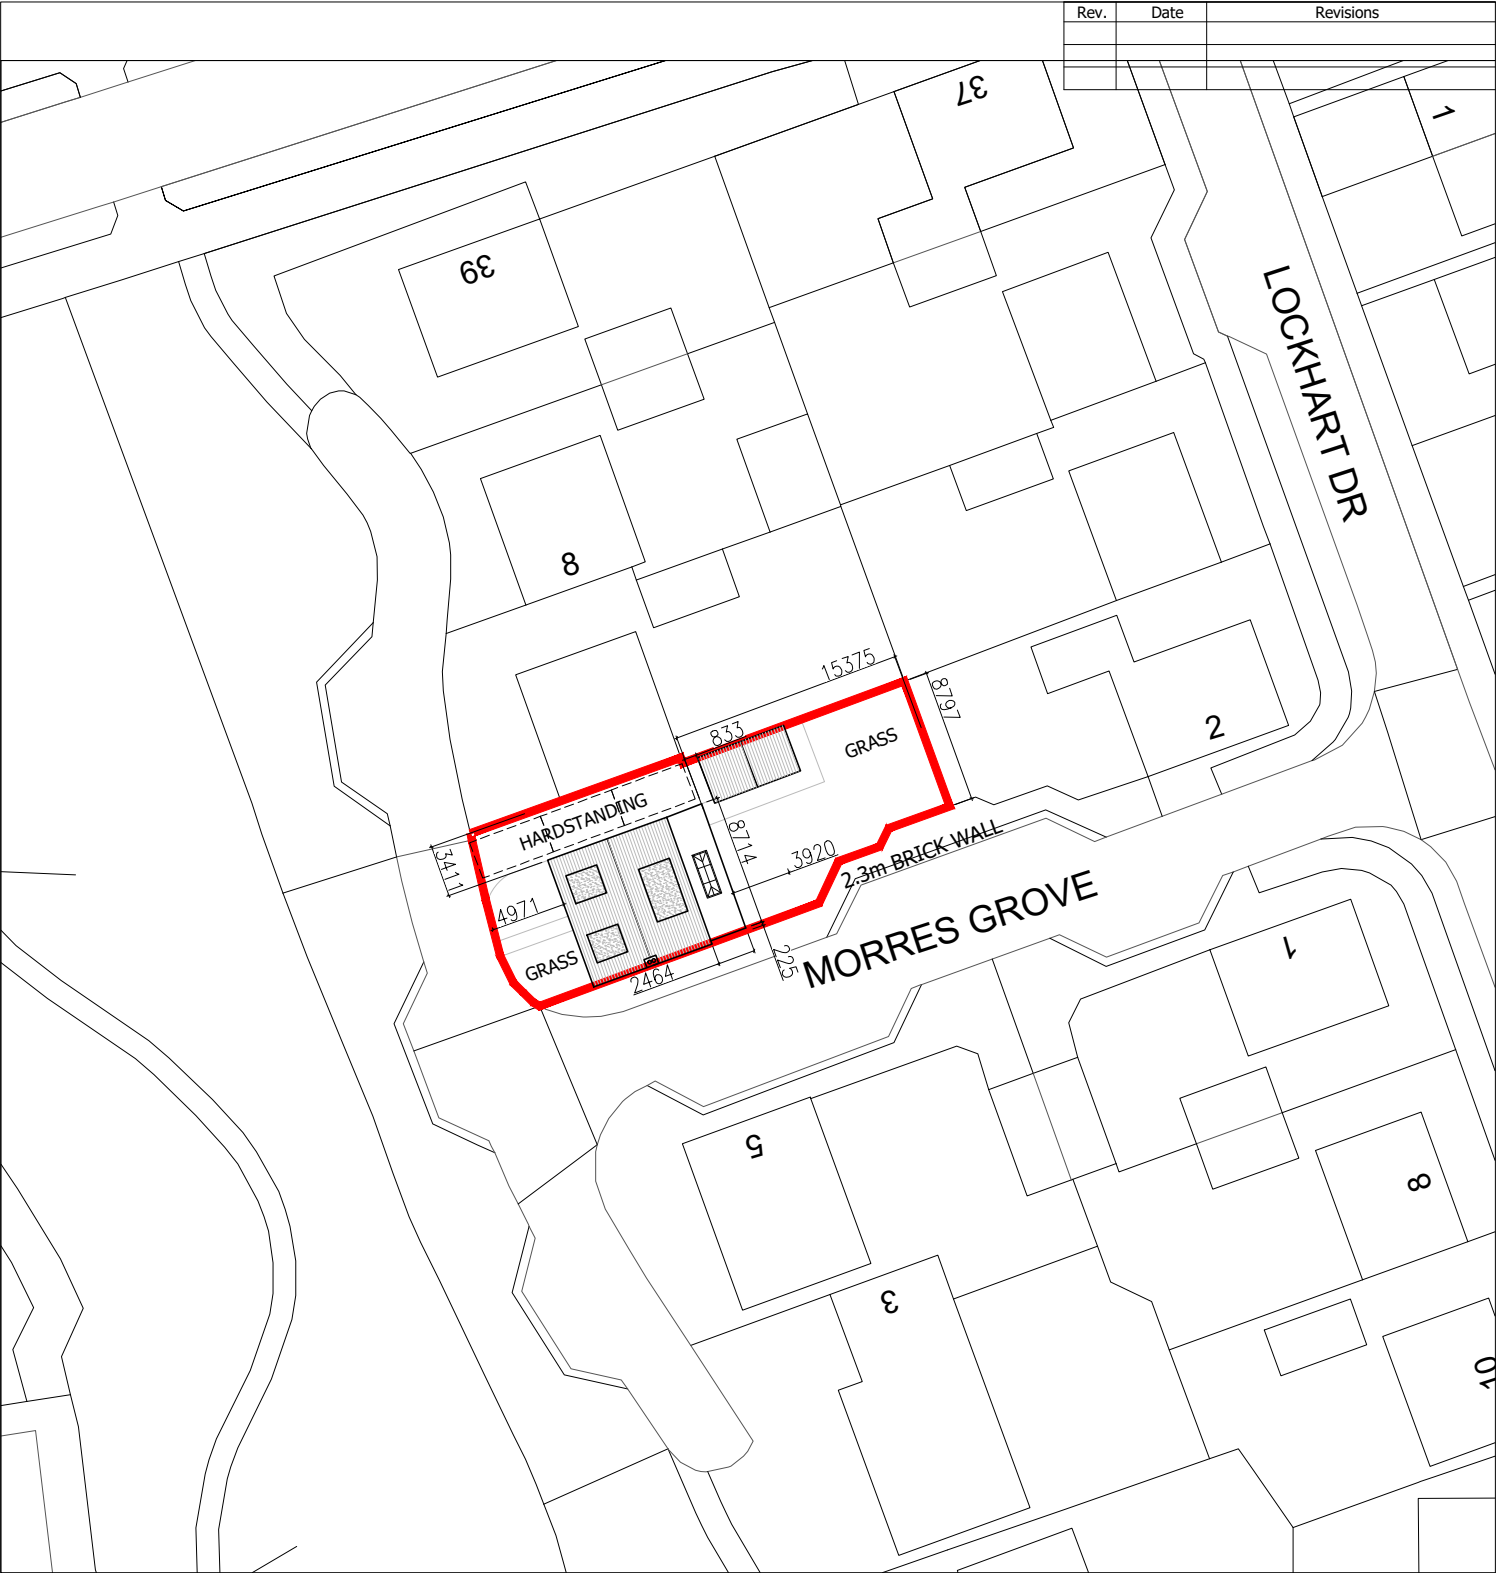

| Rev. | Date | Revisions |
|------|------|-----------|
|      |      |           |
|      |      |           |
|      |      |           |



**— SITE BOUNDARY**

|                                                      |                |             |                                   |      |   |
|------------------------------------------------------|----------------|-------------|-----------------------------------|------|---|
| Client<br>MR & MRS BIRD                              |                |             | Drawing Title                     |      | <div><div>JET</div>ARCH DESIGN</div>                                                                                                 |
| Job Title<br>4 MORRES GROVE<br>WOKINGHAM<br>RG40 5BH |                |             | PREVIOUSLY APPROVED<br>BLOCK PLAN |      |   |
| Scale<br>1:500                                       | Date<br>MAY 25 | Drawn<br>SA | Drawing No.<br><br>A4/443/10      | Rev. | 100 Berkshire Place<br>Winnersh Triangle<br>Wokingham, Berkshire<br>RG41 5RRD<br>Tel: 07787296792<br>email: info@jetarchdesign.co.uk |
| Plot Date: MAY 25                                    |                |             |                                   |      |   |