


OS Plan reproduced under licence ref stma 01484259

Copyright OPUS Architecture and Design 2024. Not to be reproduced without permission.

Replacement dwelling at No121 Nash Grove Lane
Wokingham
BERKSHIRE RG40 4HG

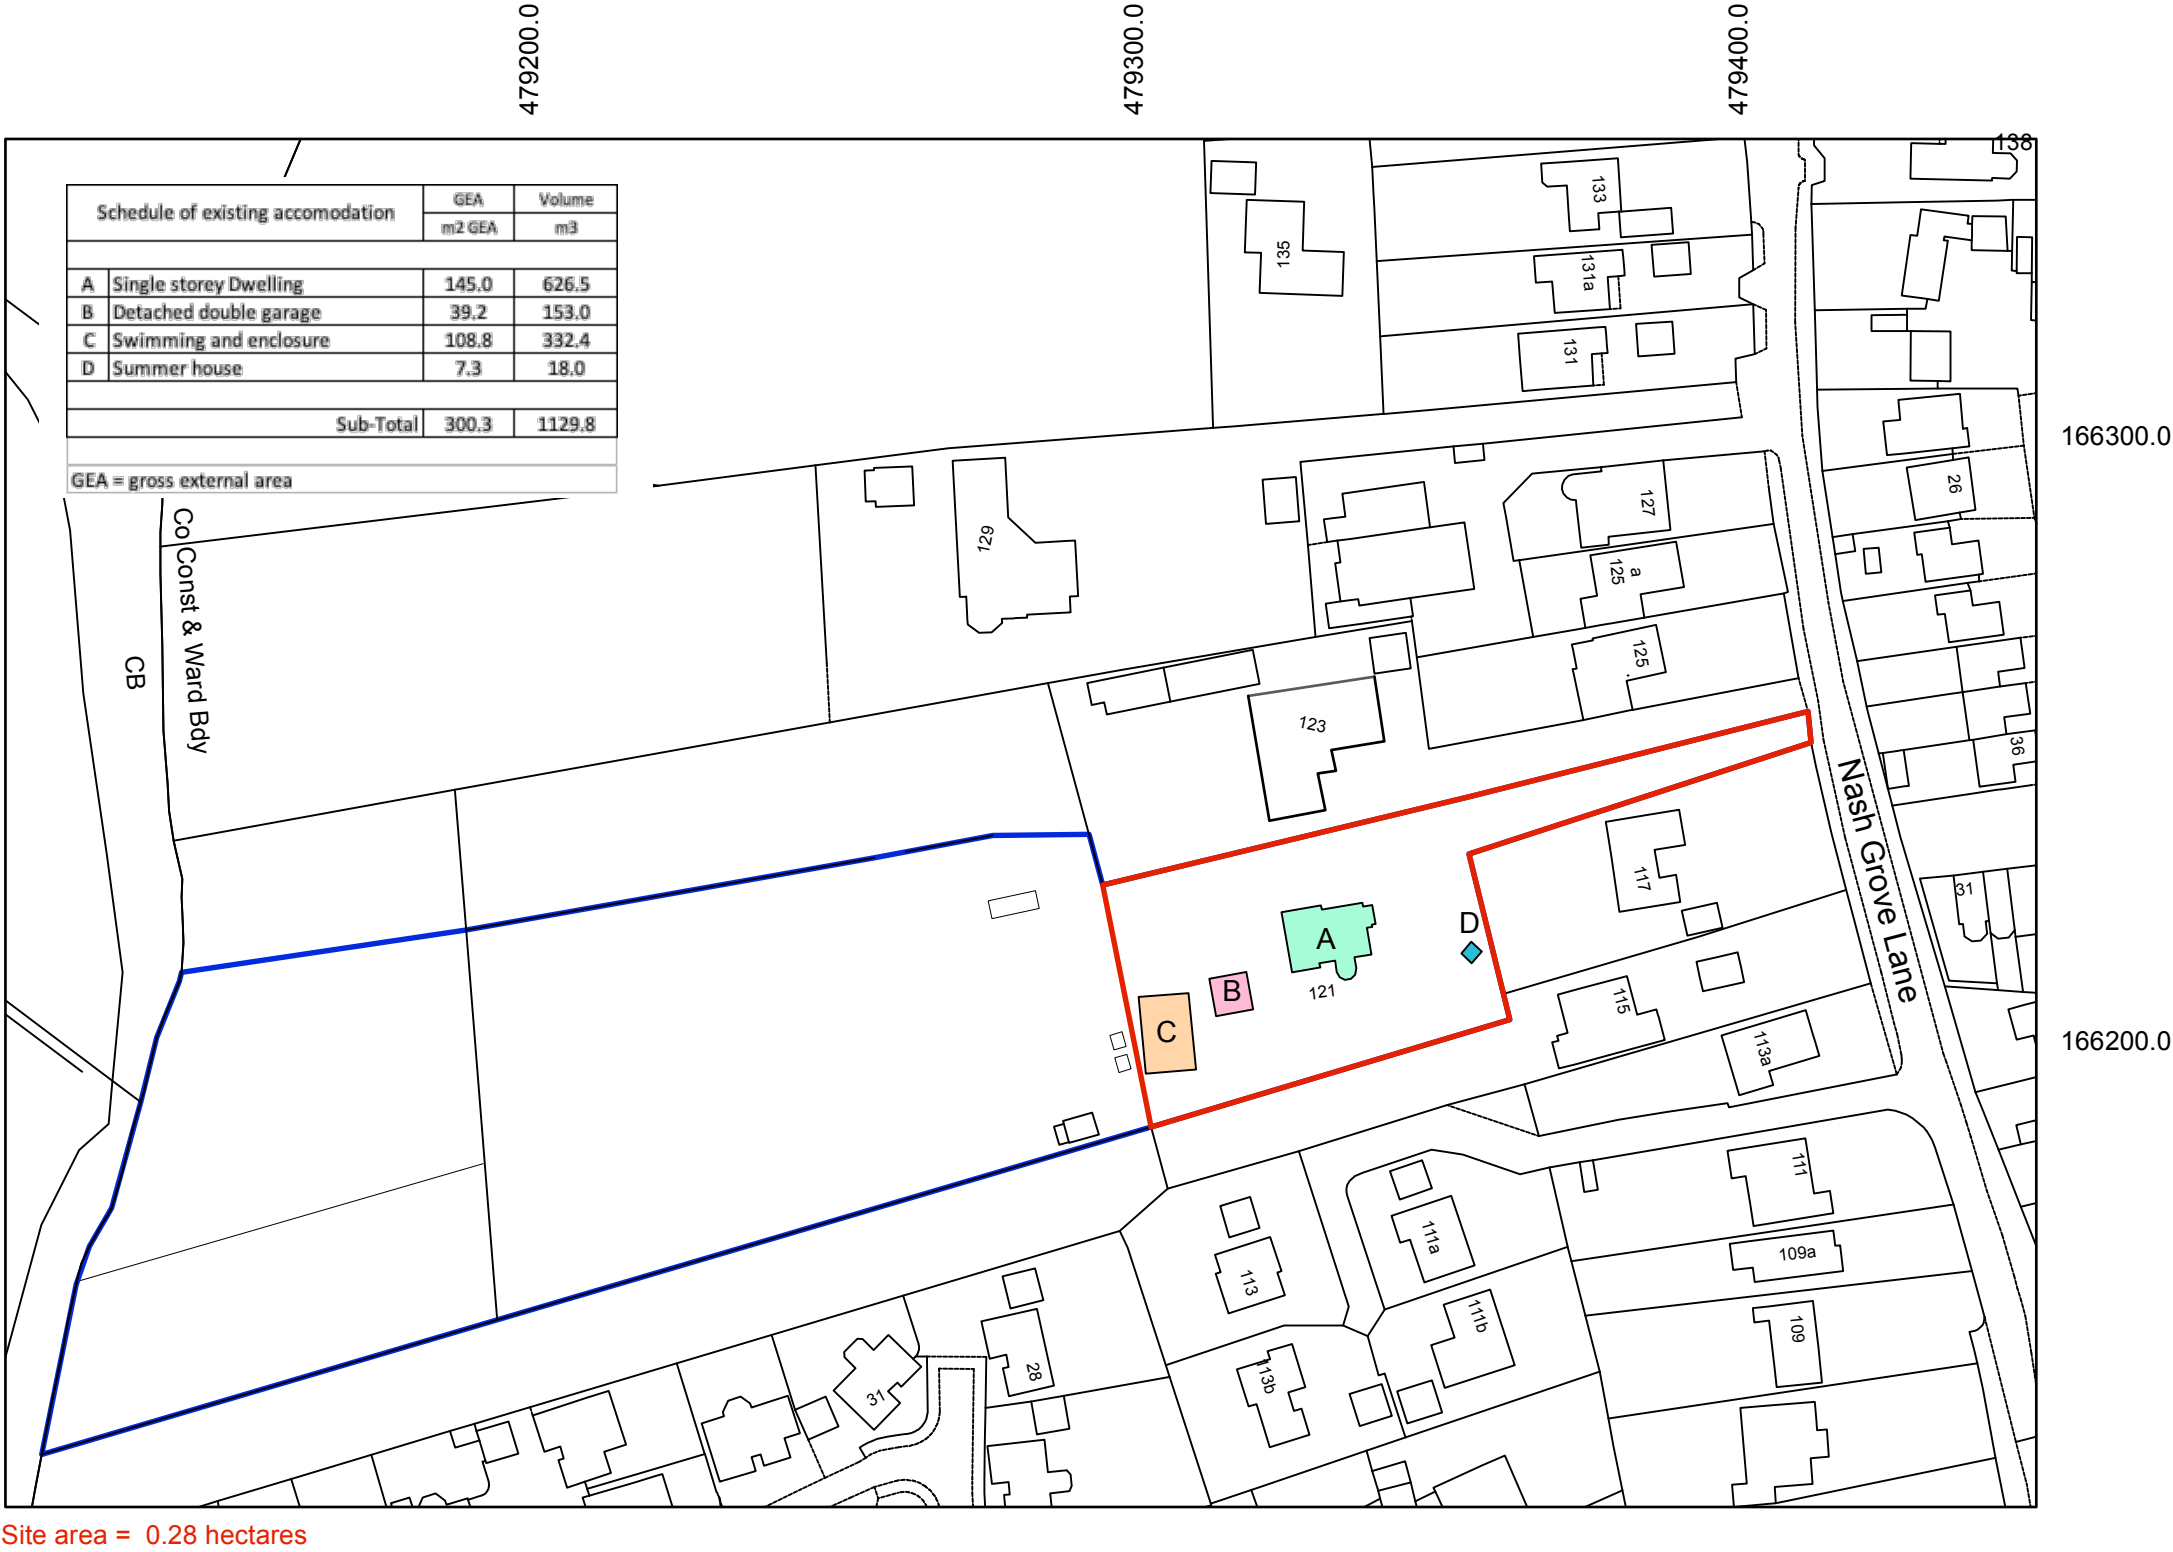