
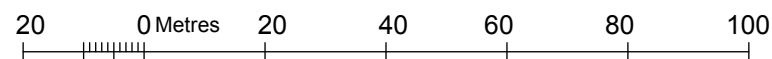


SCALE 1:1250 at A3

Drwg Ref 431.LVIA.01
February 2025

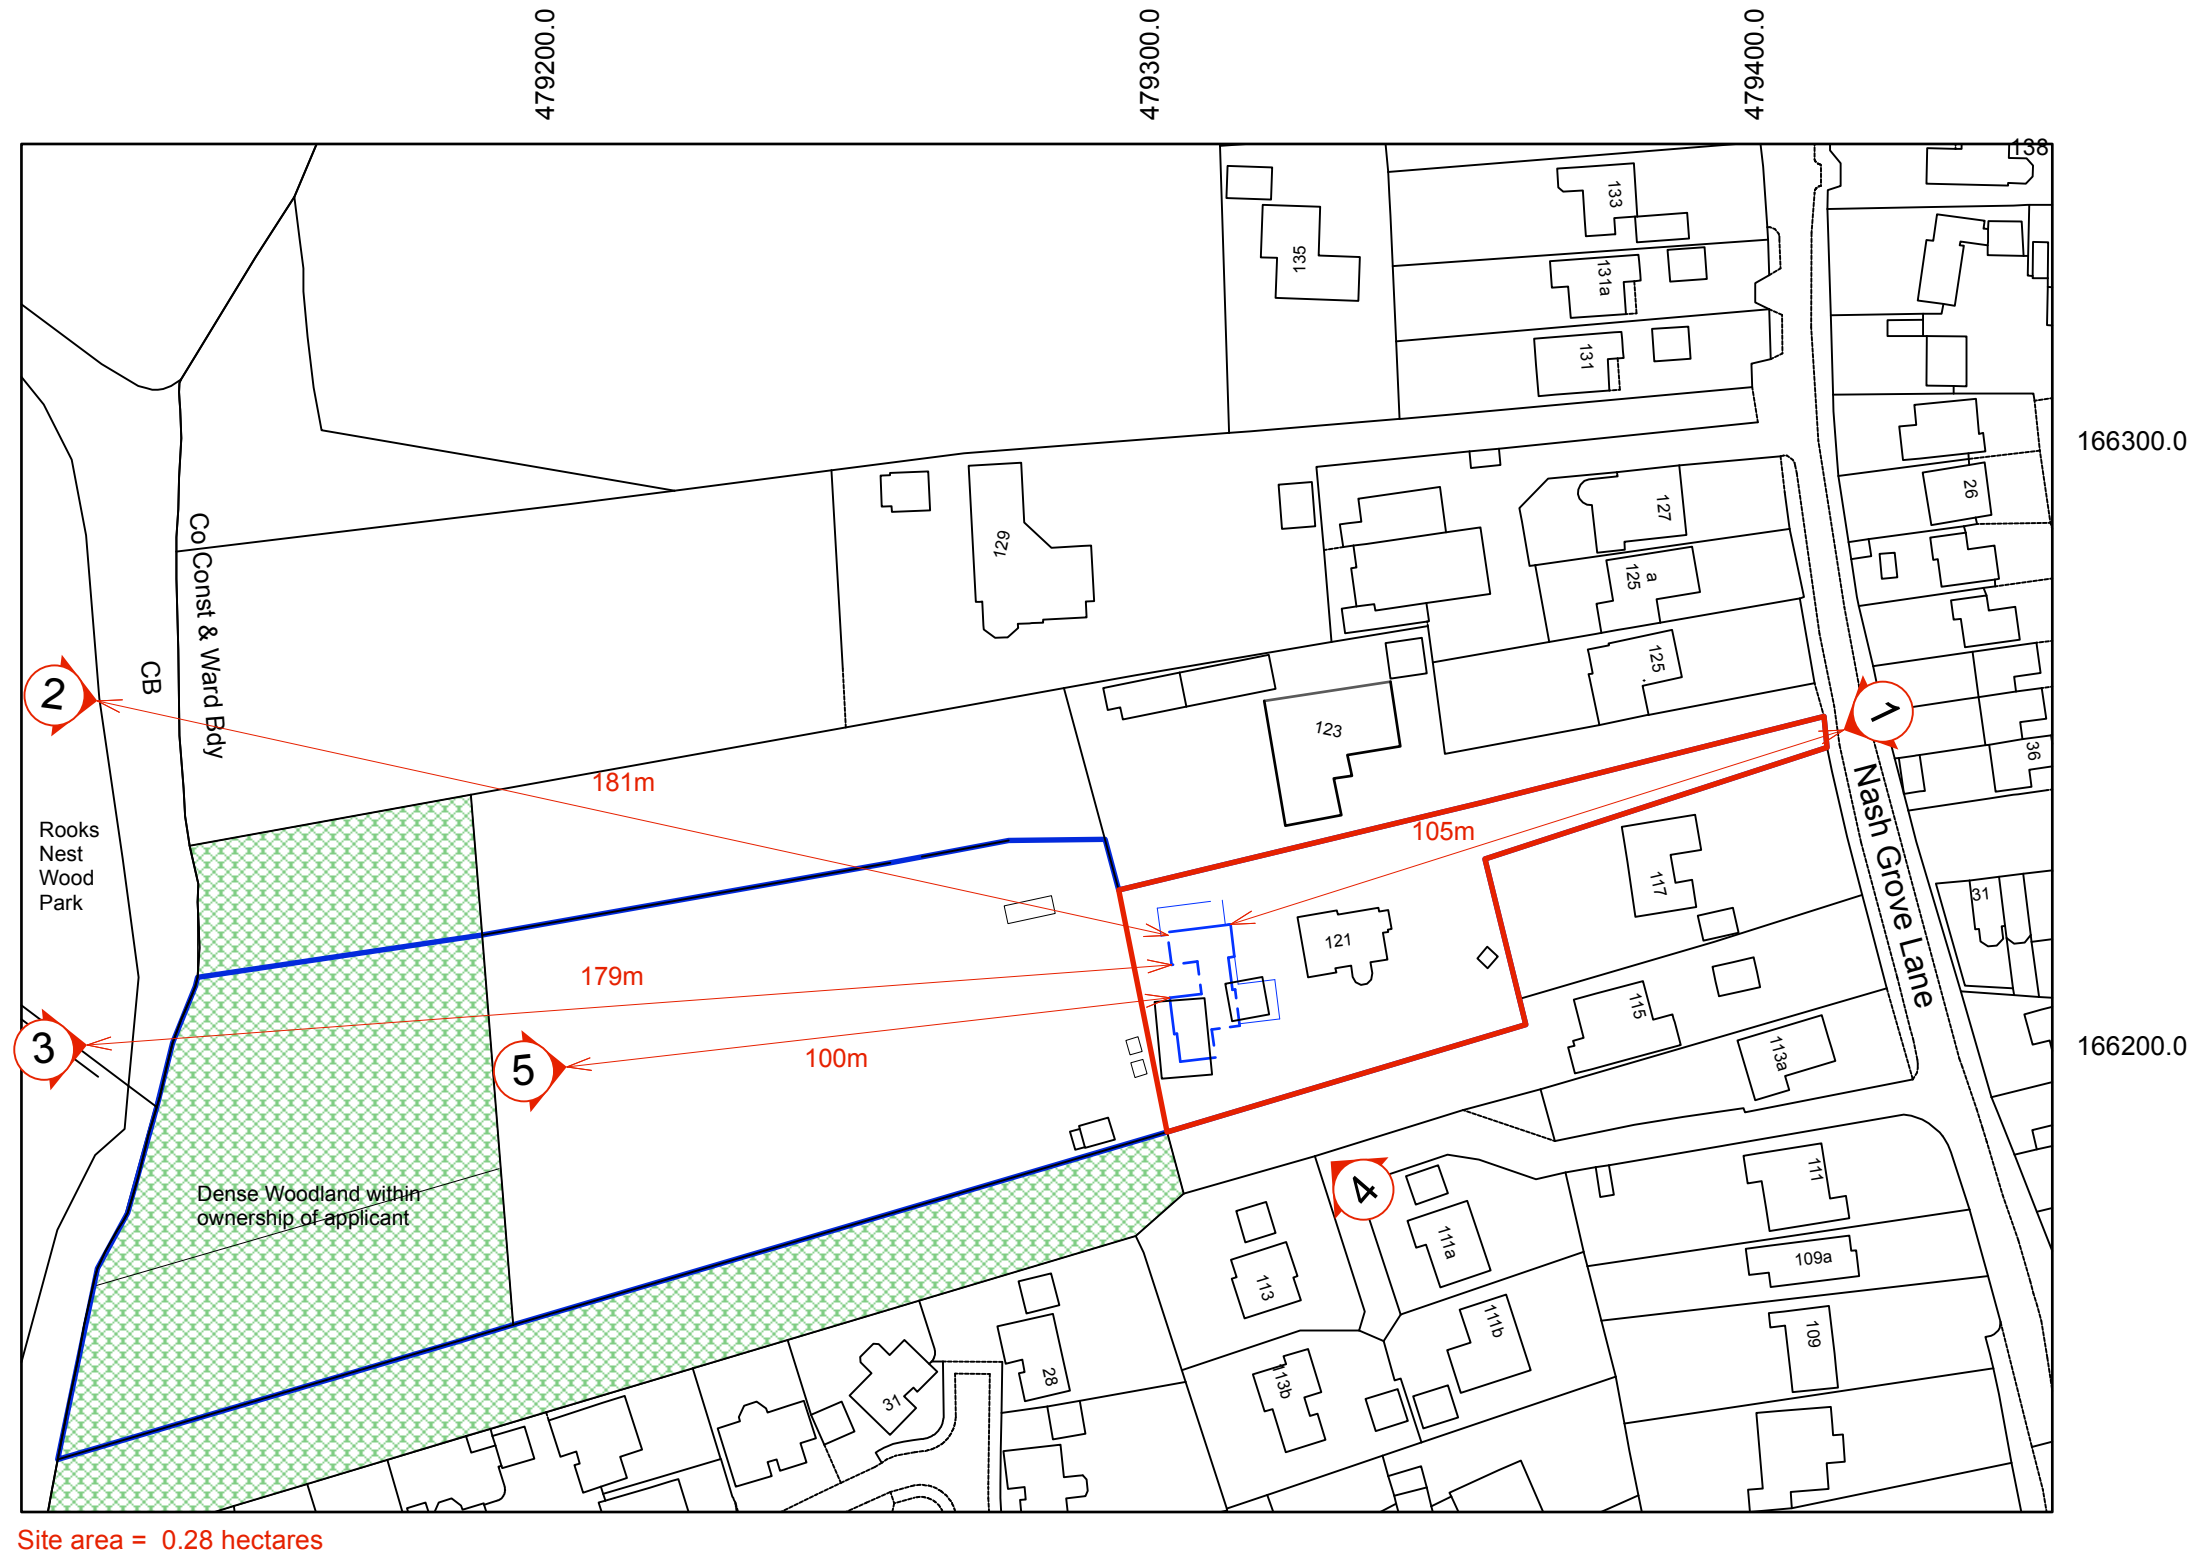

Copyright OPUS Architecture and Design 2025. Not to be reproduced without permission.
OS Plan reproduced under licence ref stma 01484259

Replacement dwelling at No121 Nash Grove Lane Wokingham BERKSHIRE RG40 4HG

OPUS Architecture and Design
15A Crabtree Close
Plymouth
PL3 6EL
Tel 07595 218458