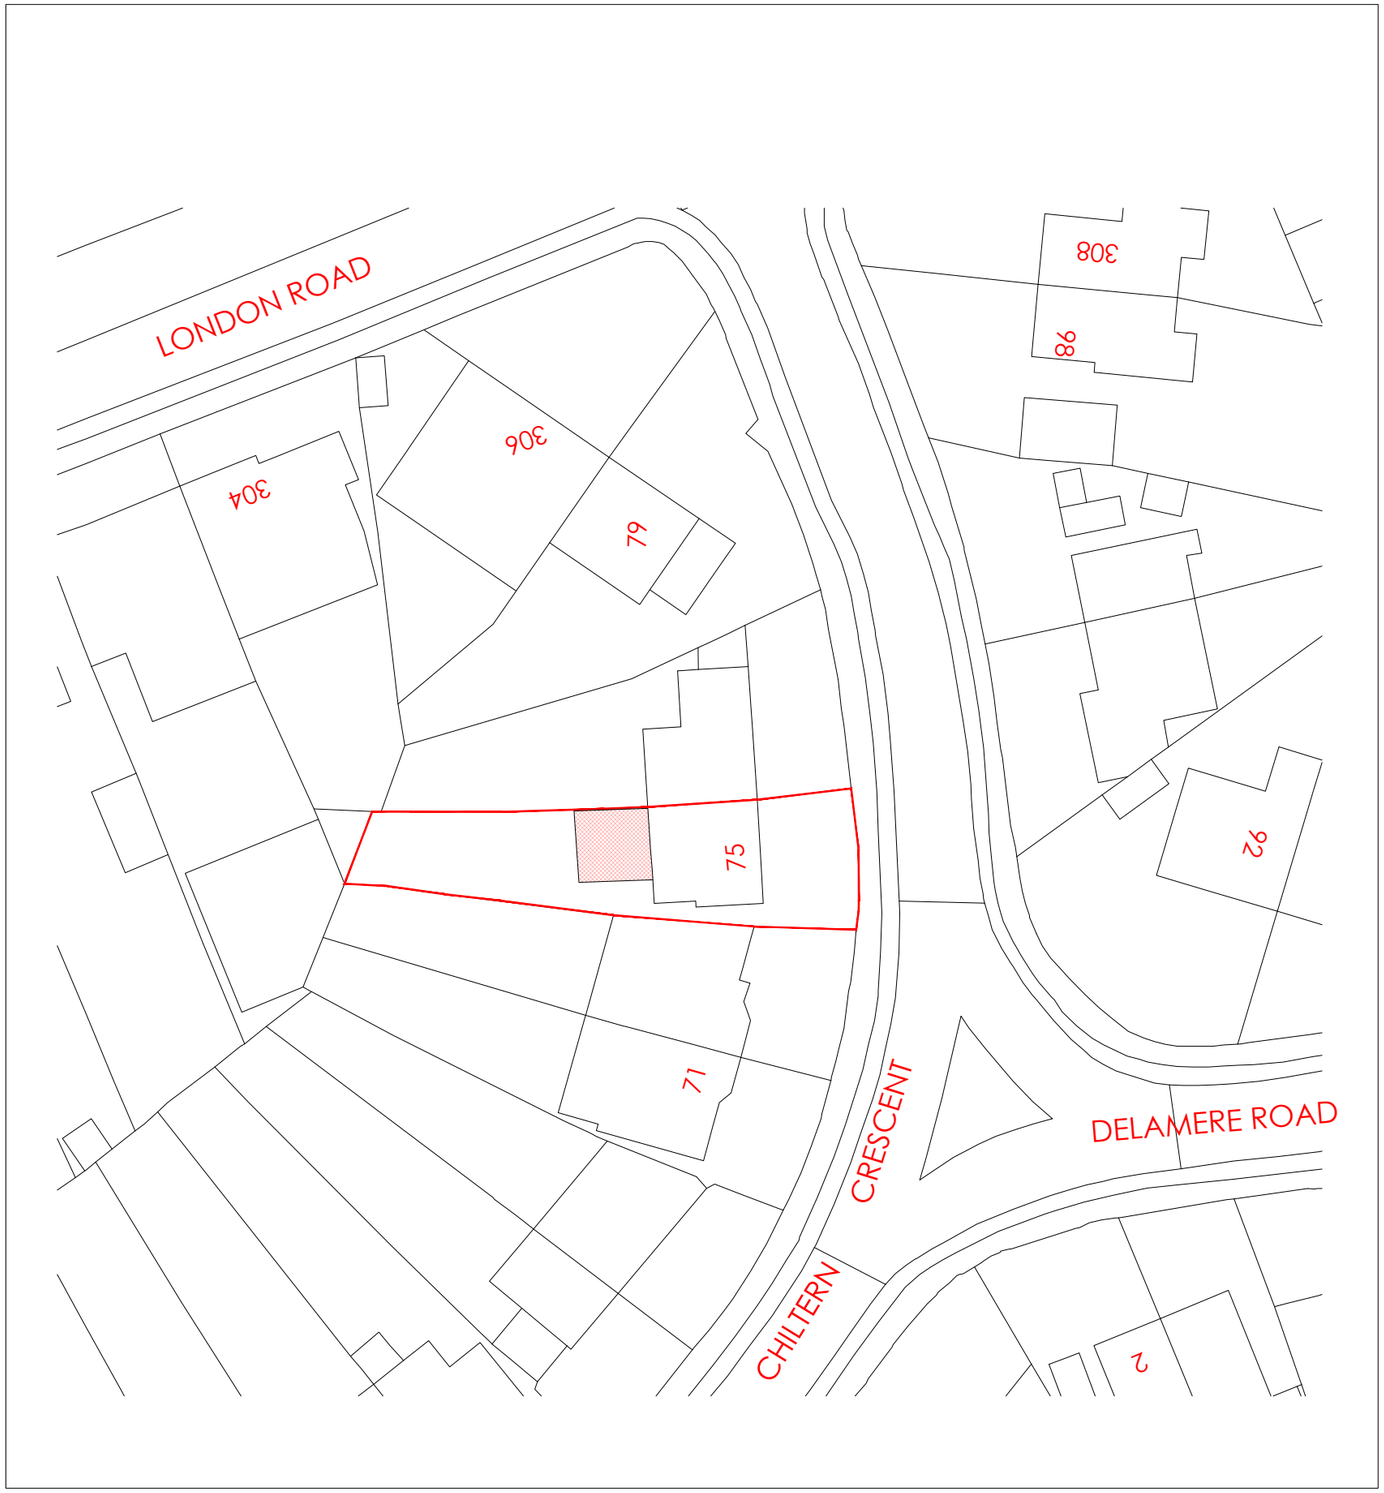

Block Plan 1:500

Scale 1:500

0 10 20 50

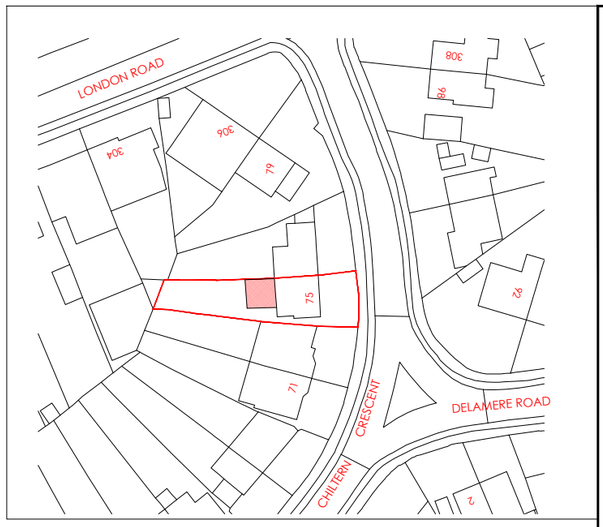

Location Plan 1:1250

scale 1:1250 0 50m

Crown Copyright and database rights(2024)

Ordanance survey 0100031673

N

W E

S

Key

Rev	Date	Description

Revisions

© Arcadia-Designs - This document and its design content is the copyright of ARCADIA-DESIGNS GROUP Ltd (Arcadia-Designs) and should NOT be copied or reproduced without written consent of the practice.

This drawing should be read in conjunction with all other information including project specification. Use written dimensions only and DO NOT scale. Site dimensions to be checked on site prior to ordering materials.

ARCADIA-DESIGNS ARCADIA-DESIGNS

Arcadia-Designs
harmony in design

T: 07562740771 E: admin@arcadia-designs.co.uk
W: www.arcadia-designs.co.uk

Project
6m Prior Approval

Client
Mr. mohammed Aftab

Address
75
Chiltern Crescent
Earley, RG6 1AL

Drawing Title
Location And Block Plan

Date	Scale	Drawn
2nd May 2025	1:1250/ 1:500 @ A3	SH

Drawing Number
ACCE PL-100

Revision
/

PLANNING