




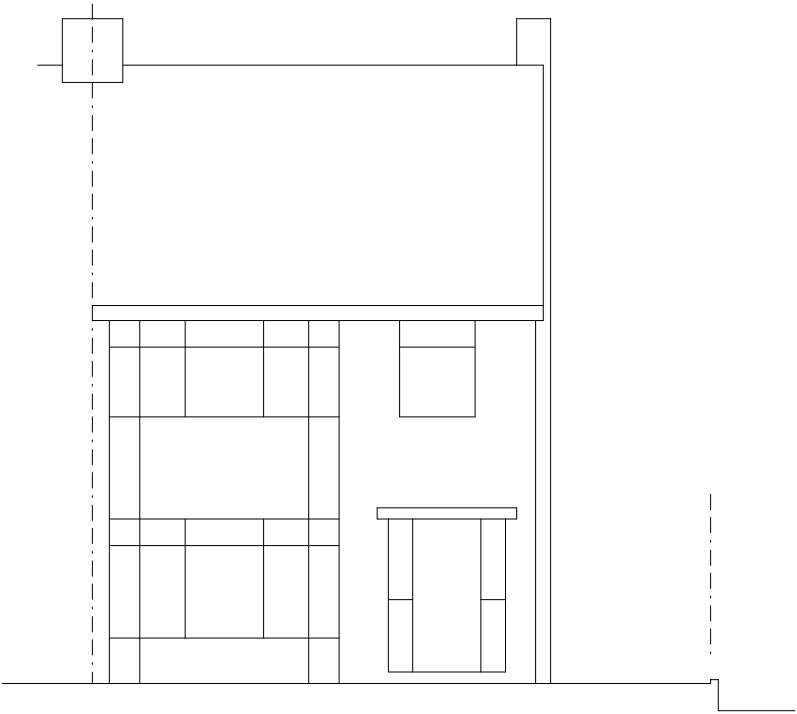


FRONT

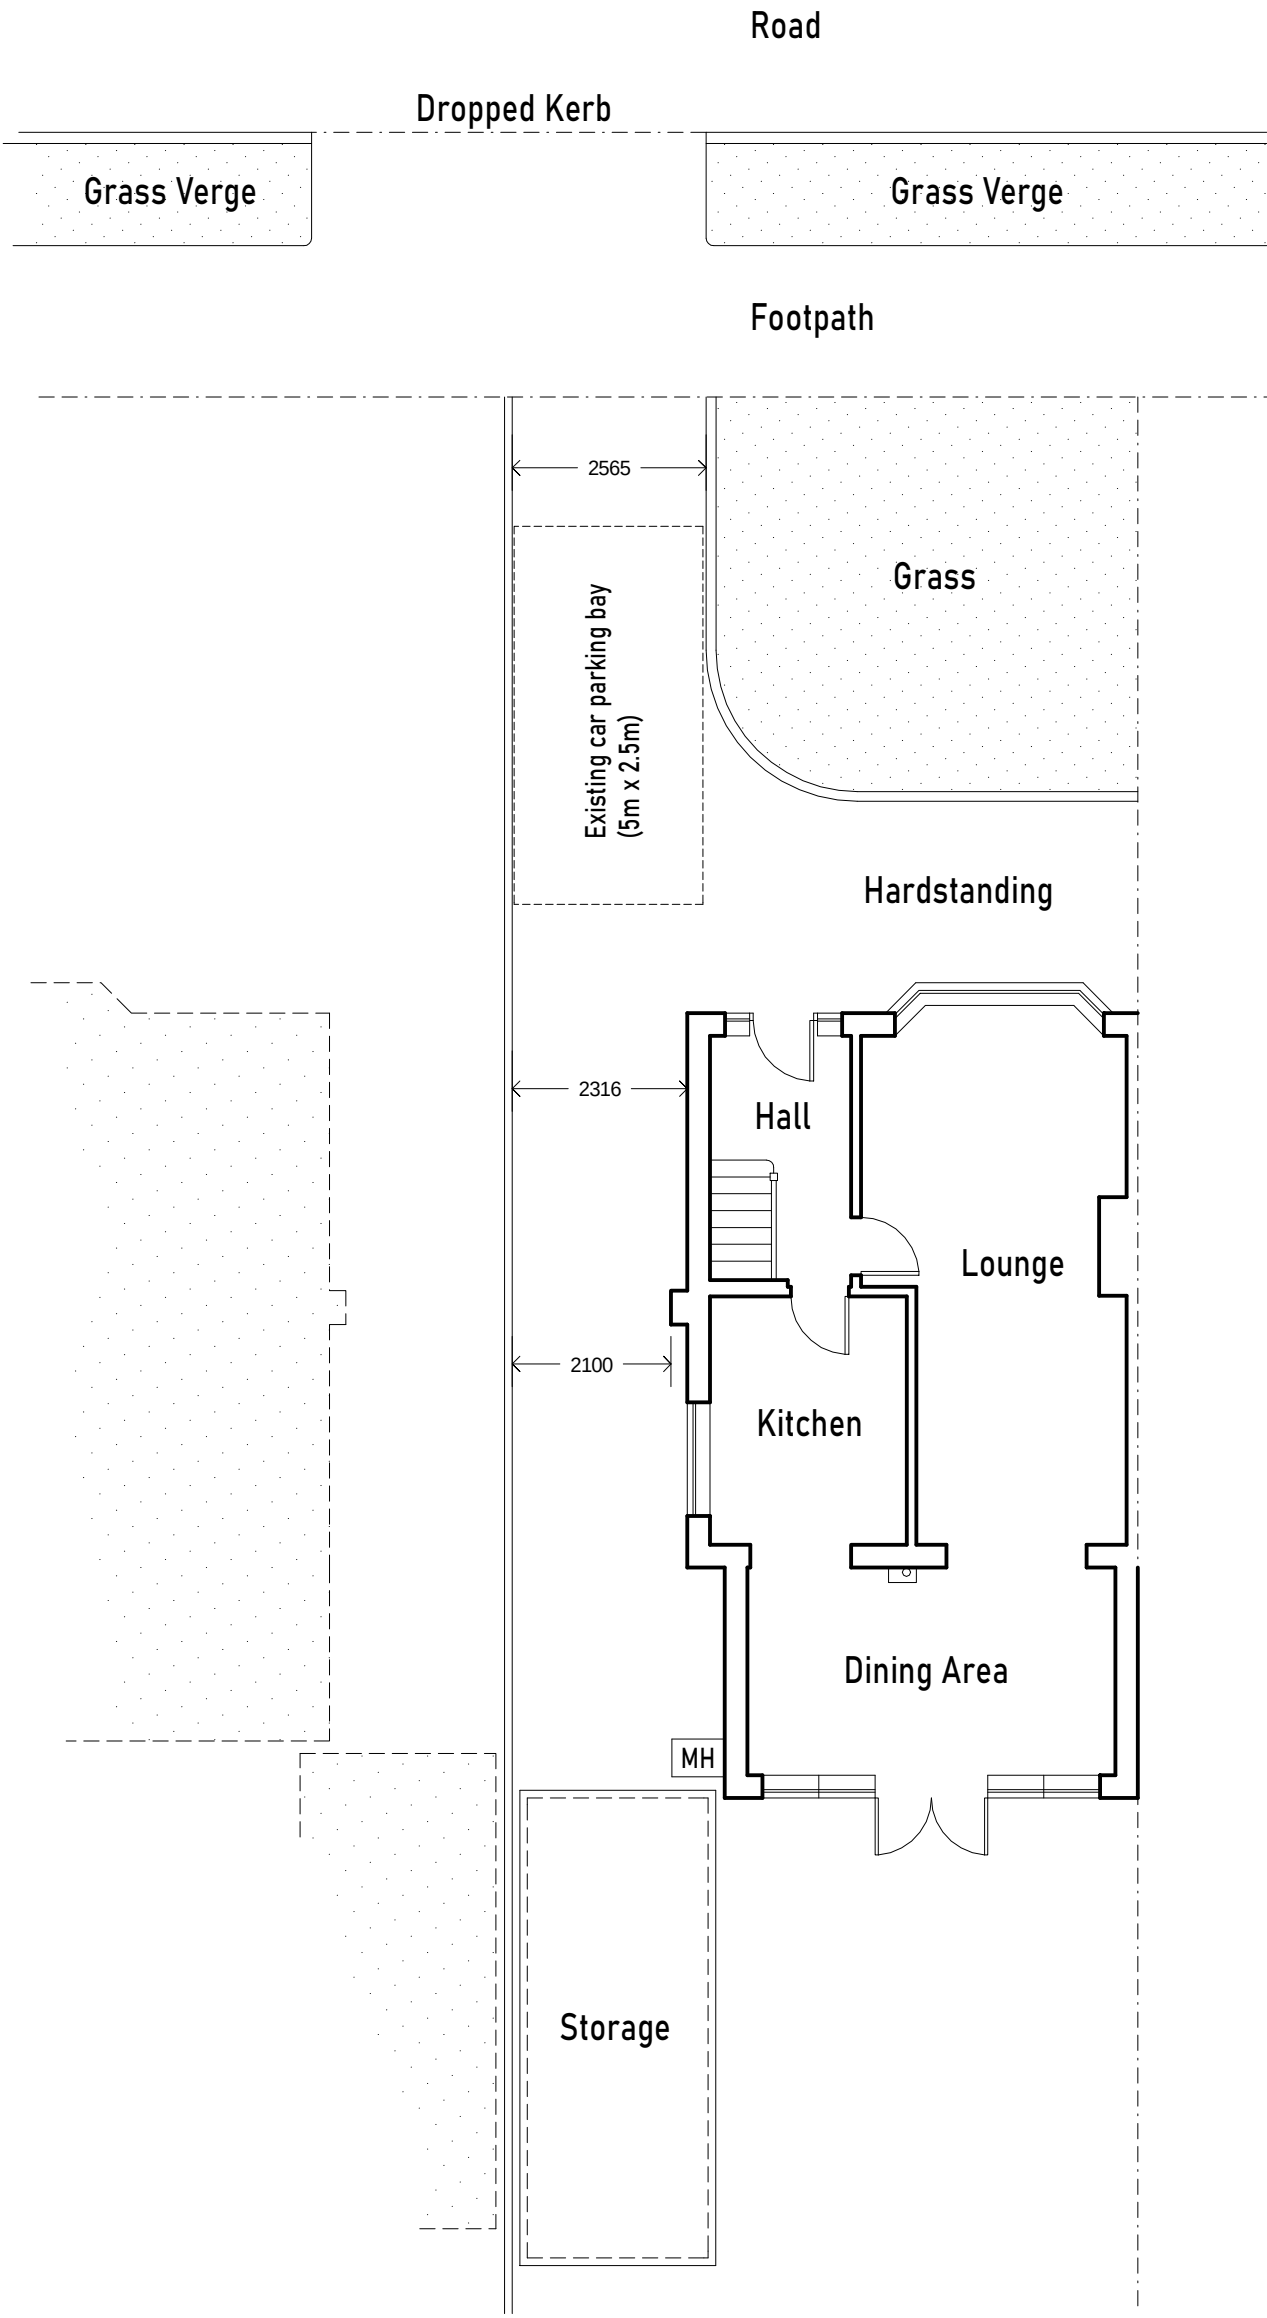

SIDE

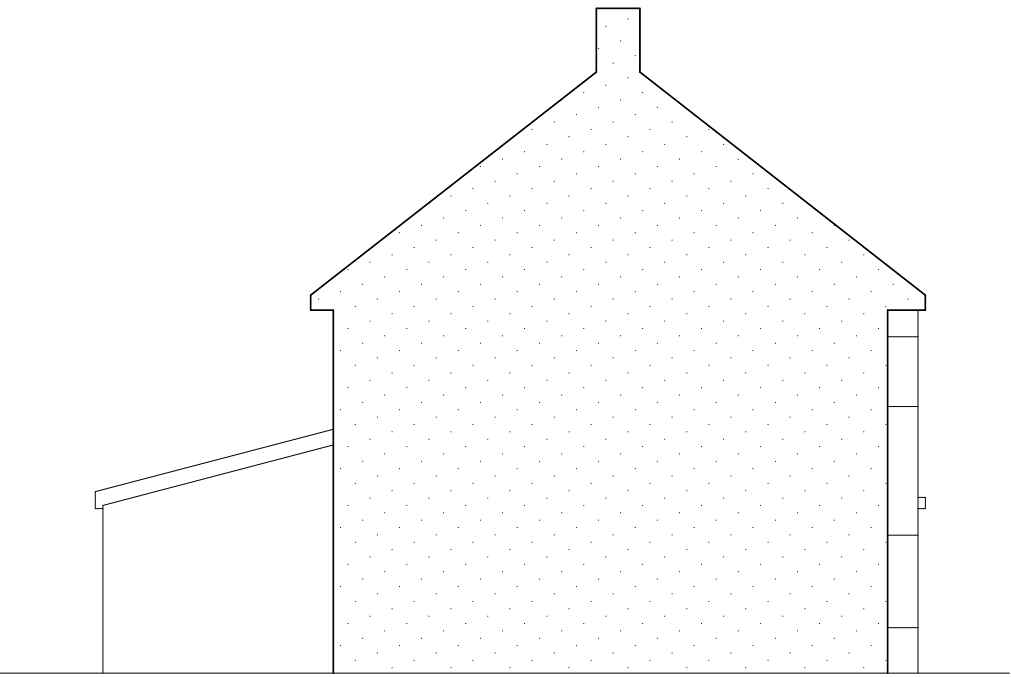

SIDE

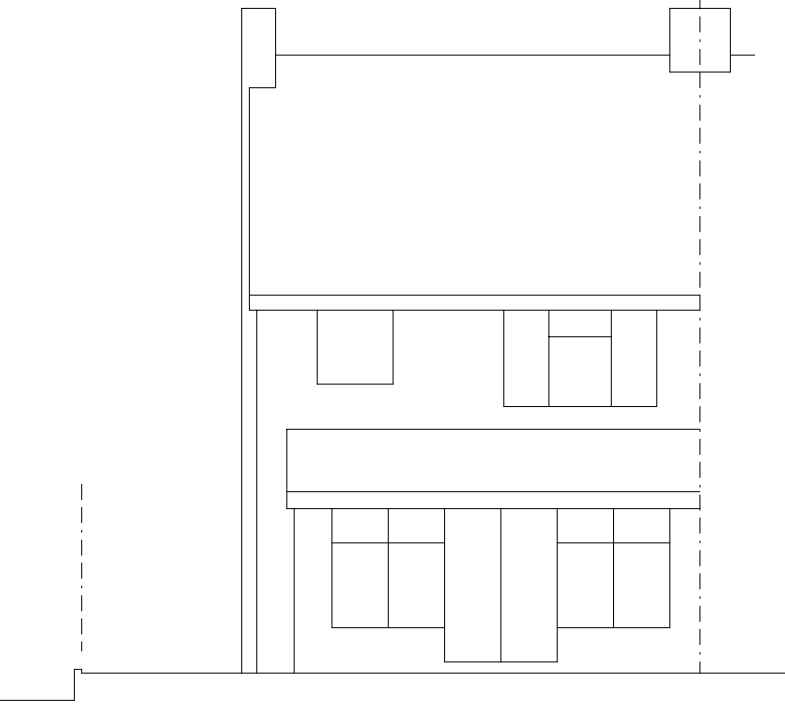

REAR

|          |  |  |  |         |                              |    |    |      |       |
|----------|--|--|--|---------|------------------------------|----|----|------|-------|
| Revision |  |  |  | Drwg No | VAN LOOK-1124-04             |    |    | (A2) | 1:100 |
|          |  |  |  | Title   | EXISTING PLAN AND ELEVATIONS |    |    |      |       |
|          |  |  |  |         | 2m                           | 4m | 6m | 8m   |       |
|          |  |  |  |         |                              |    |    |      |       |