





EXISTING ROOF PLAN



PROPOSED ROOF PLAN

Revision				
				1m
				2m
				3m
				4m

S B S BIDDLE Ltd Stephen Biddle BSc CEng FICE Email: stephen@sbiddle.co.uk Mob: 07864 122 313 Web: www.sbiddle.co.uk	
Client	Mr & Mrs L. Van Look
Address	18 Eastwood Road, Woodley, Reading RG5 3PY
Drwg No	VAN LOOK-1124-05
Title	ROOF PLANS
Scale: (A2) 1:50	