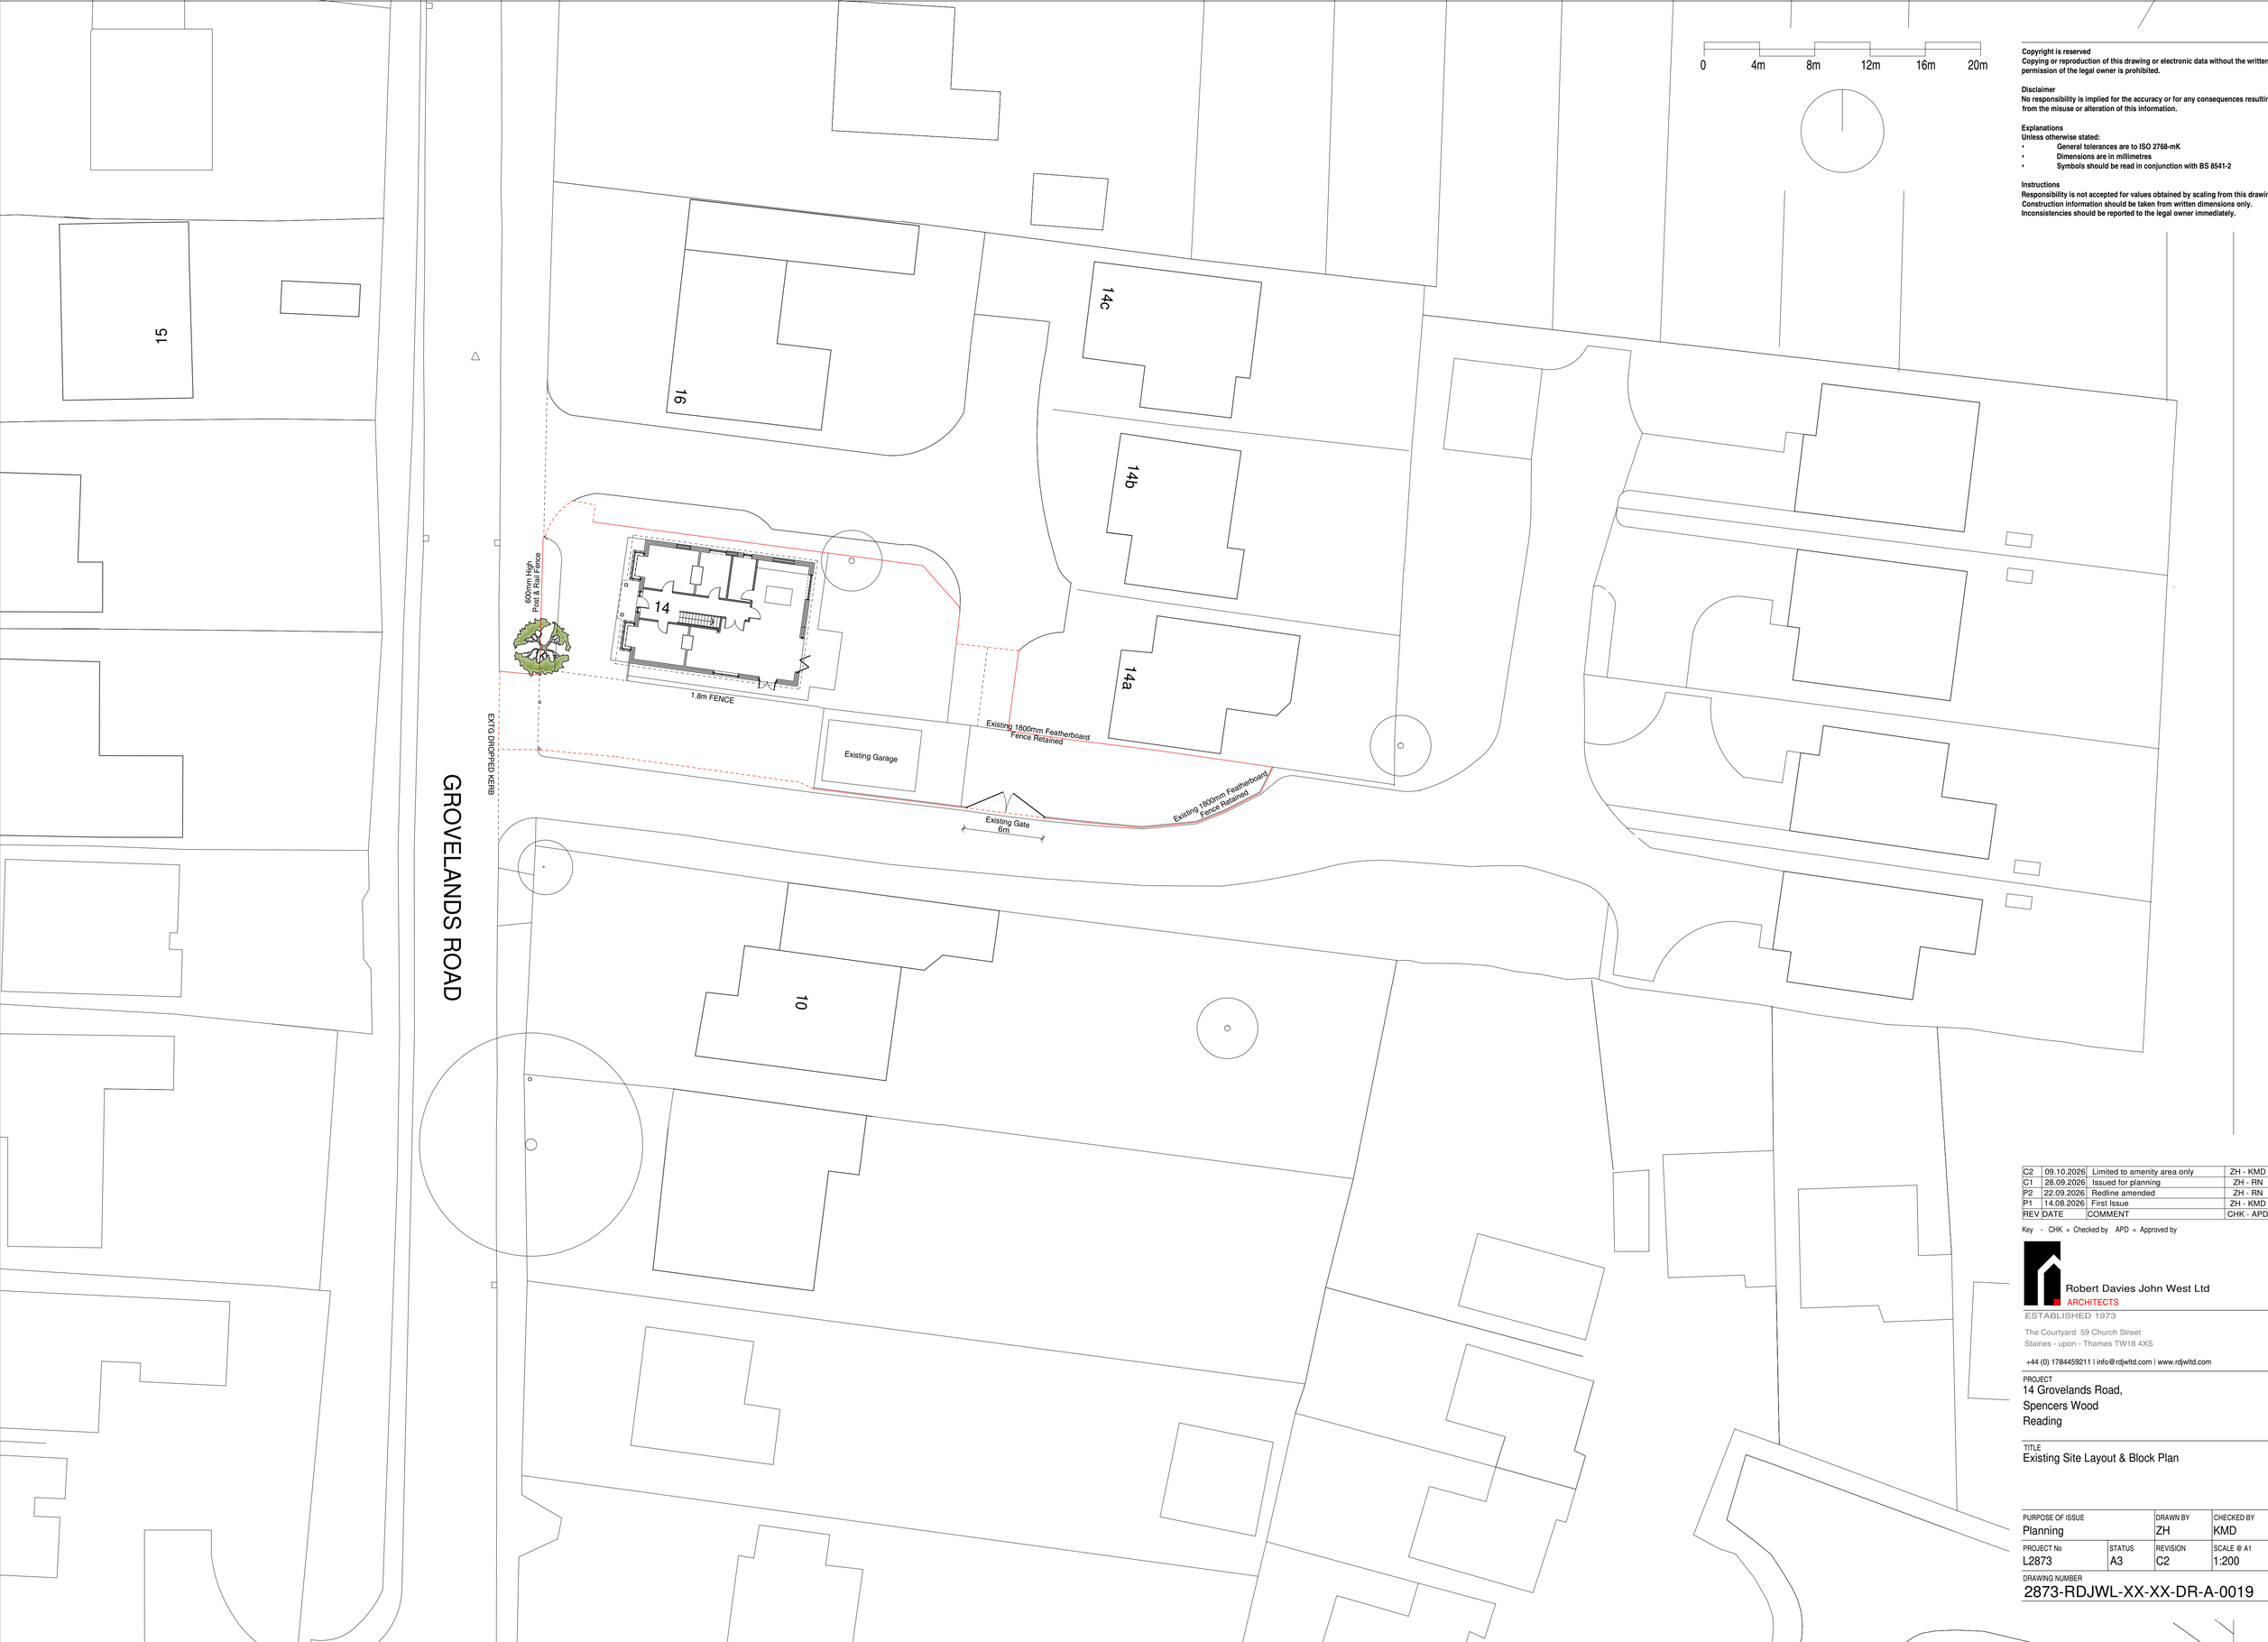

Copyright is reserved
Copying or reproduction of this drawing or electronic data without the written permission of the legal owner is prohibited.

Disclaimer
No responsibility is implied for the accuracy or for any consequences resulting from the misuse or alteration of this information.

Explanations
Unless otherwise stated:
- **General tolerances are to ISO 2768-mK**
- **Dimensions are in millimetres**
- **Symbols should be read in conjunction with BS 8541-2**

Instructions
Responsibility is not accepted for values obtained by scaling from this drawing. Construction information should be taken from written dimensions only. Inconsistencies should be reported to the legal owner immediately.

REV	DATE	COMMENT	CHK - APD
C2	09.10.2026	Limited to amenity area only	ZH - KMD
C1	28.09.2026	Issued for planning	ZH - RN
P2	22.09.2026	Redline amended	ZH - RN
P1	14.08.2026	First Issue	ZH - KMD

Key - CHK = Checked by APD = Approved by

Robert Davies John West Ltd
ARCHITECTS
ESTABLISHED 1973
The Courtyard 59 Church Street
Staines - upon - Thames TW18 4XS
+44 (0) 1784459211 I info@rdjwltd.com I www.rdjwltd.com

PROJECT
14 Grovelands Road,
Spencers Wood
Reading

TITLE
Existing Site Layout & Block Plan

PURPOSE OF ISSUE		DRAWN BY	CHECKED BY
Planning		ZH	KMD
PROJECT No	STATUS	REVISION	SCALE @ A1
L2873	A3	C2	1:200

DRAWING NUMBER
2873-RDJWL-XX-XX-DR-A-0019